

PIZZA PILGRIMS, MANCHESTER - DEANSGATE, PROPOSED GA FIRST FLOOR

MASTERCLASS CLASS KITCHEN TOTAL COVERS: 16



Unit 11- Byron Industrial Estate Brookfield
Road Arnold Nottingham NG5 7ER
T: 0115 926 9756

GENERAL NOTES:

THE CONTRACTOR SHALL CHECK AND VERIFY
ALL DIMENSIONS ON SITE AND REPORT ANY
DISCREPANCIES IN WRITING TO PHILIP WATTS
DESIGN BEFORE COMMENCING WITH THE
WORK.

ALL DRAWINGS ARE THE PROPERTY OF PHILIP
WATTS DESIGN AND SHALL NOT BE
REPRODUCED WITHOUT THE CONSENT OF THE
DESIGNERS.


DRAWINGS SHALL NOT BE SCALED.

THIS DRAWING IS TO BE READ IN CONJUNCTION
WITH THE RELEVANT SPECIFICATION OF
BUILDING WORKS.

ALL DIMENSIONS ARE IN MM UNLESS
OTHERWISE NOTED.

THIS DRAWING MAY INCORPORATE
INFORMATION FROM OTHER PROFESSIONALS.
PHILIP WATTS DESIGN CANNOT ACCEPT
RESPONSIBILITY FOR THE INTEGRITY AND
ACCURACY OF SUCH INFORMATION.

IF IN DOUBT ASK !

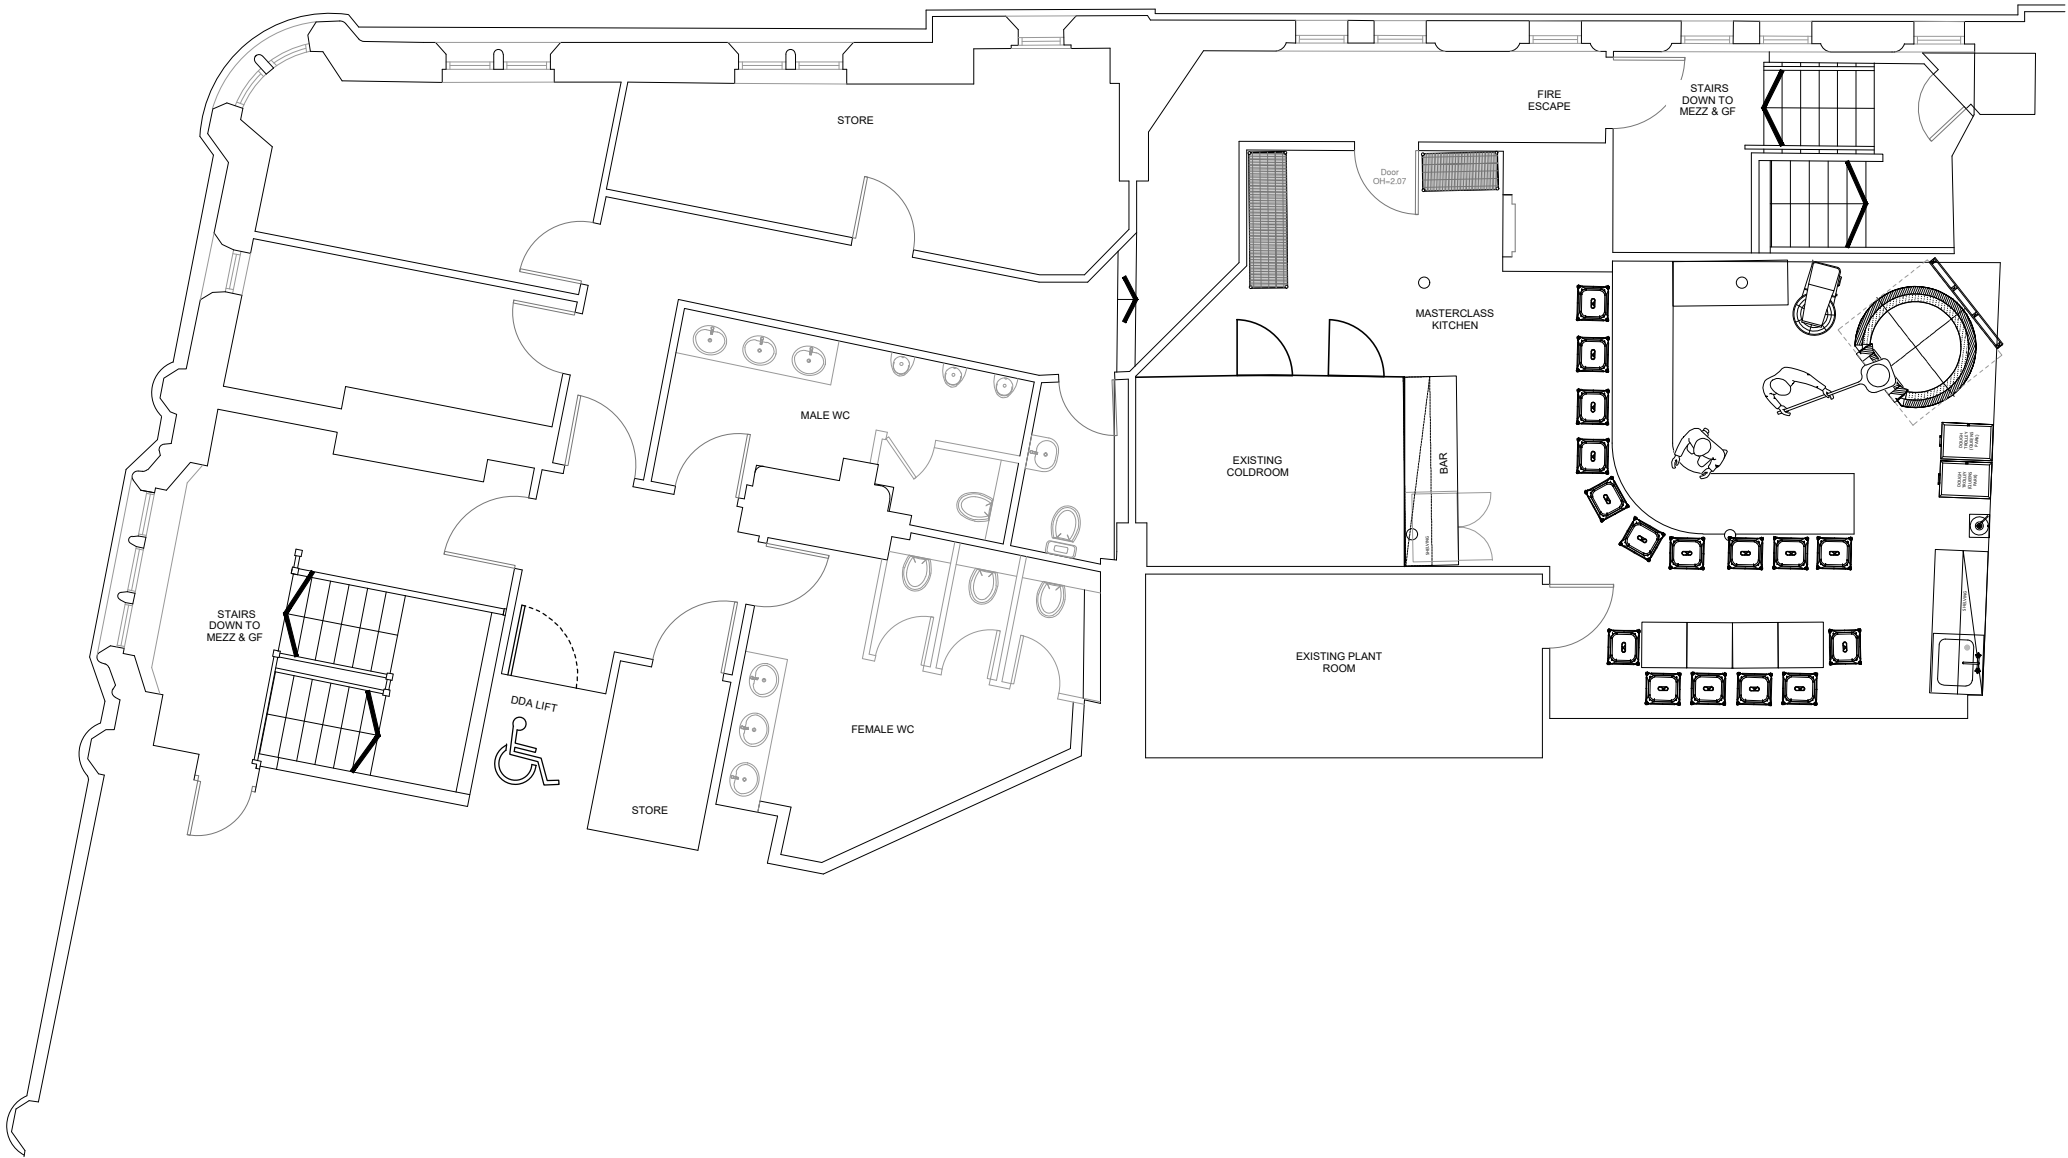

GENERAL NOTES:

- DRAWING IS INDICATIVE. ALL MEASUREMENTS MUST BE CHECKED ONSITE BY THE MAIN CONTRACTOR.

A	UPDATED TO SUIT NEW SURVEY & PP COMMENTS	25.11.24	JB
REV	DESCRIPTION	DATE	NAME
PIZZA PILGRIMS			
CLIENT ADDRESS PIZZA PILGRIMS PIZZA BASE, 3 KINGLY STREET, LONDON, W1B 5PD			
Shop Name DEANSGATE - MANCHESTER			
Title PROPOSED GA FIRST FLOOR			
Site Address 105- 107 DEANSGATE, GREATER, MANCHESTER M3 2BQ			
Gross FOH Area 24 m ²		Gross BOH Area 193 m ²	
Drawing No. 055_25_08			Rev. A
Date 10.10.2024		Status FOR APPROVAL	Drawn by JB
Scale 0 500 1000 1500 2000 2500mm SCALE 1:50 @ A1			

DO NOT SCALE THIS DRAWING