




SW-MH1 TO OUTFALL - LONGSECTION
SCALE: H 1:200,V 1:40. DATUM: 83.000

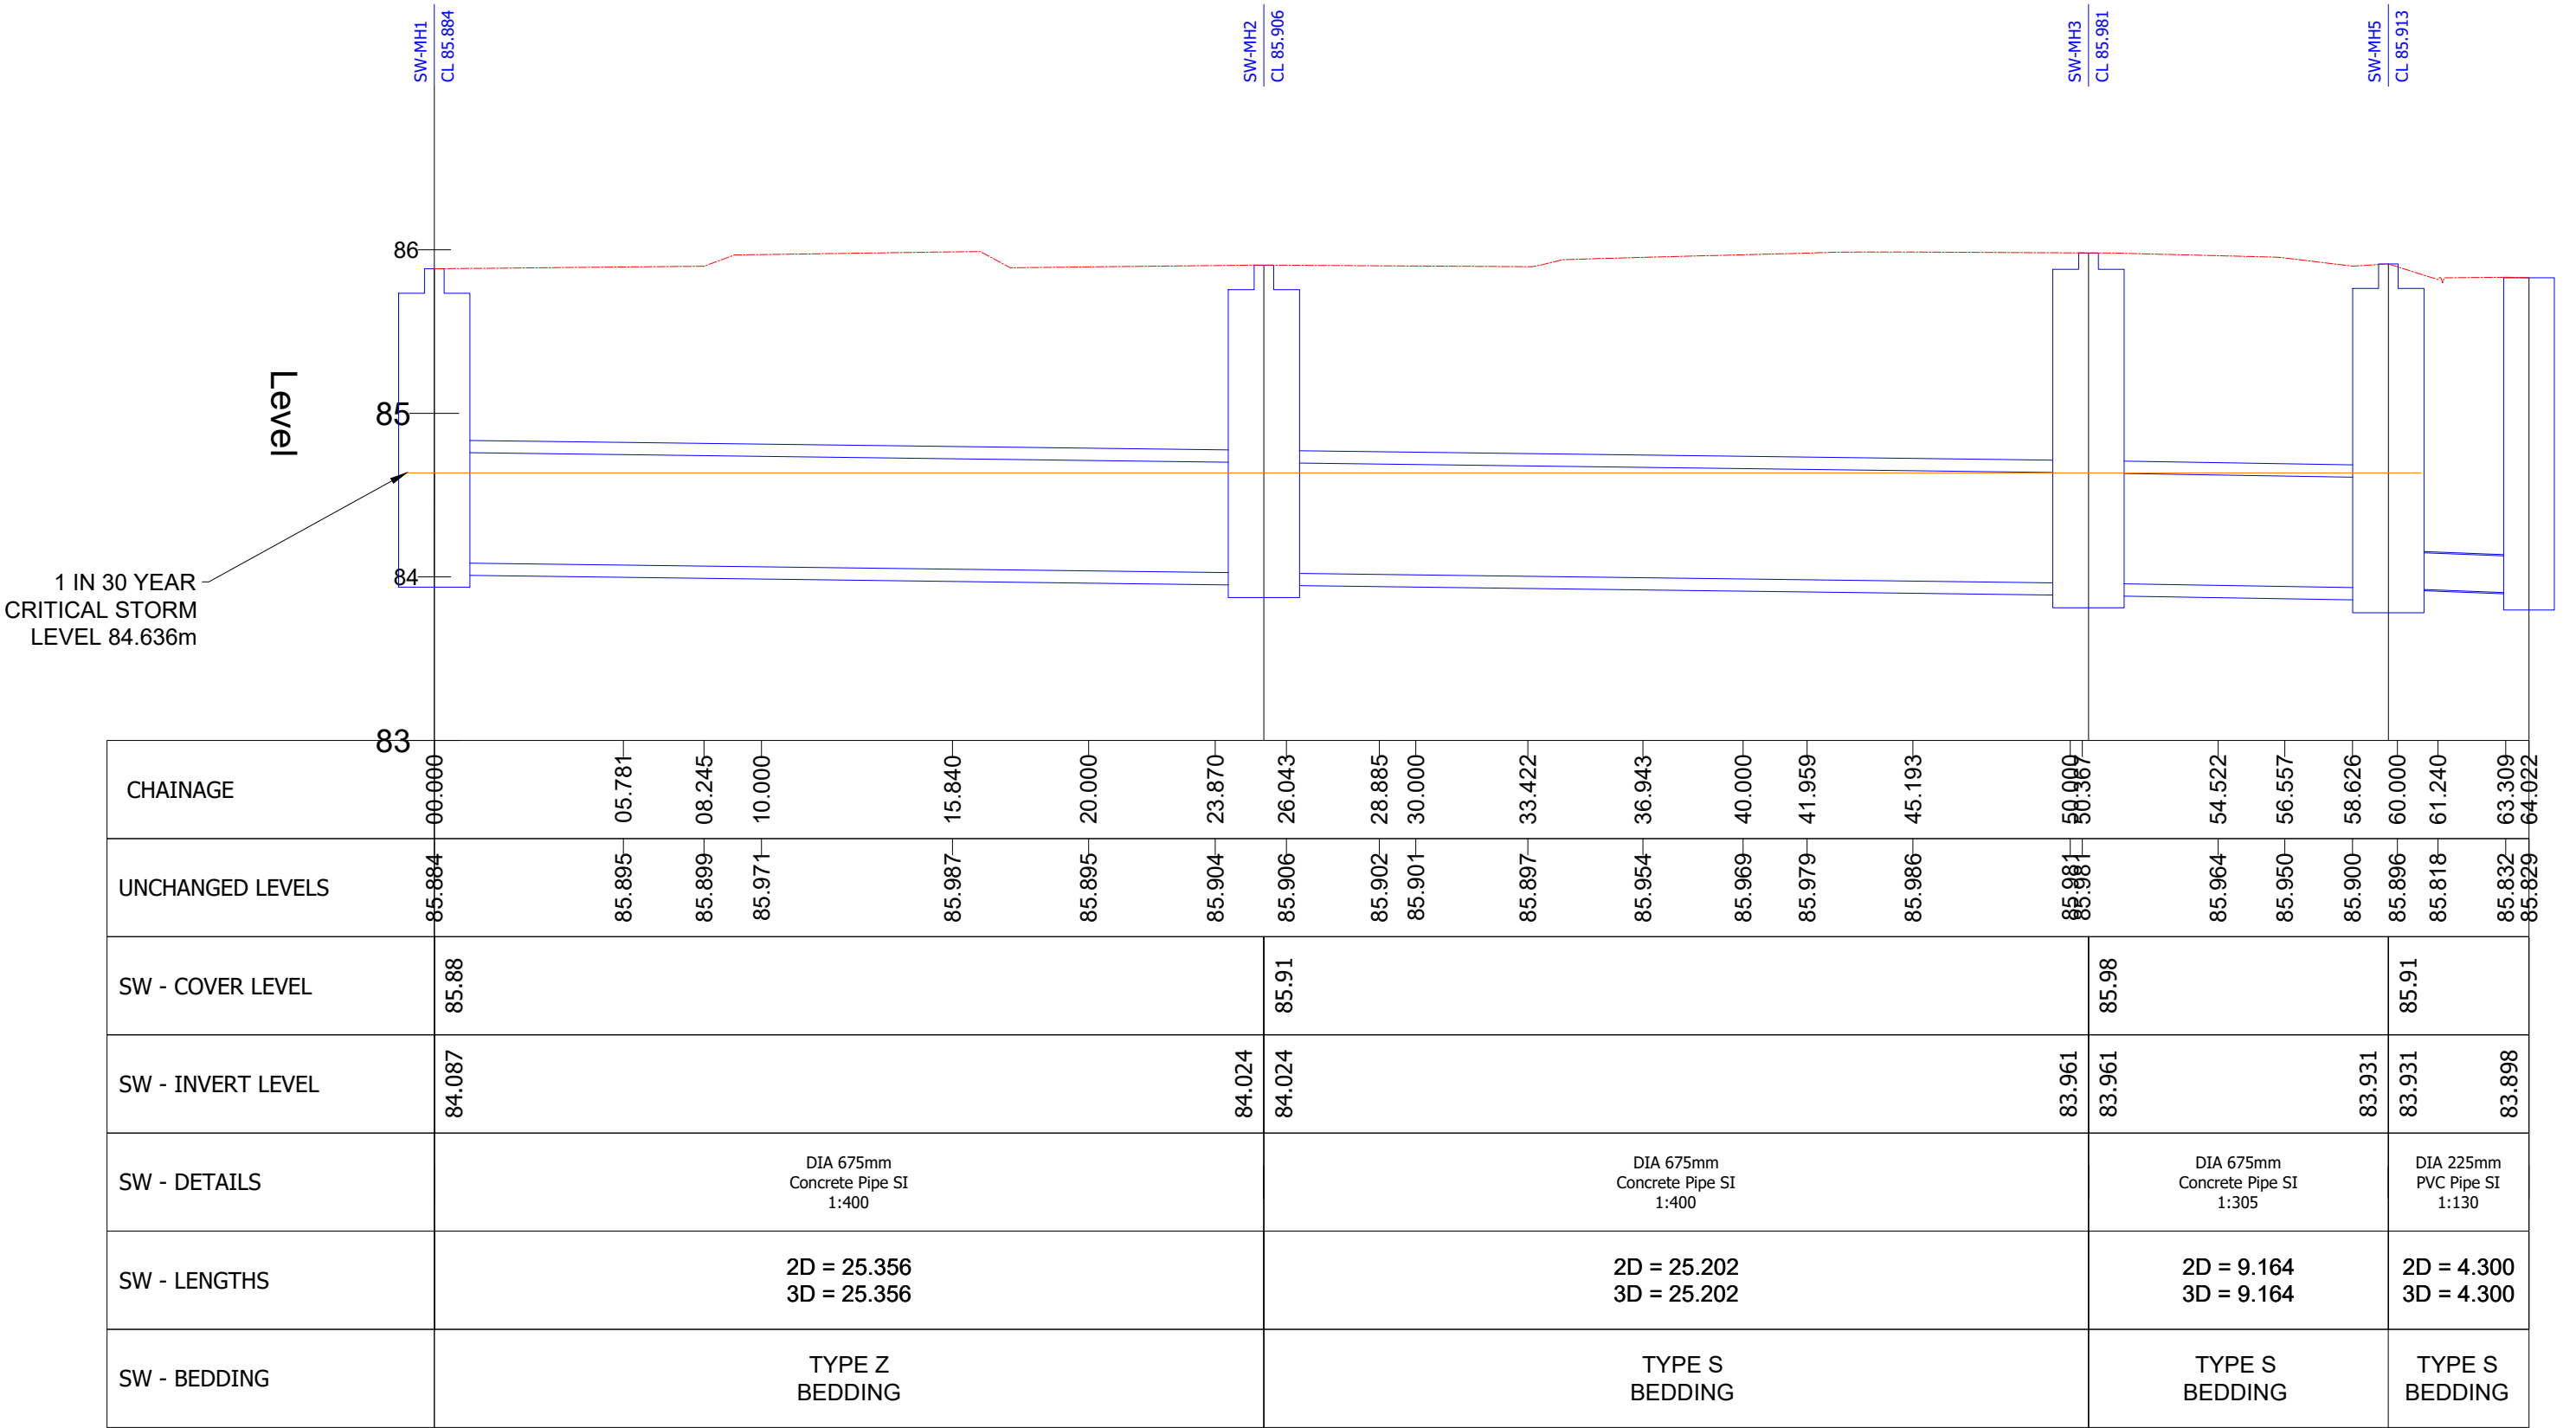


FW MH 1 TO OUTFALL - LONGSECTION
SCALE: H 1:200,V 1:40. DATUM: 81.000

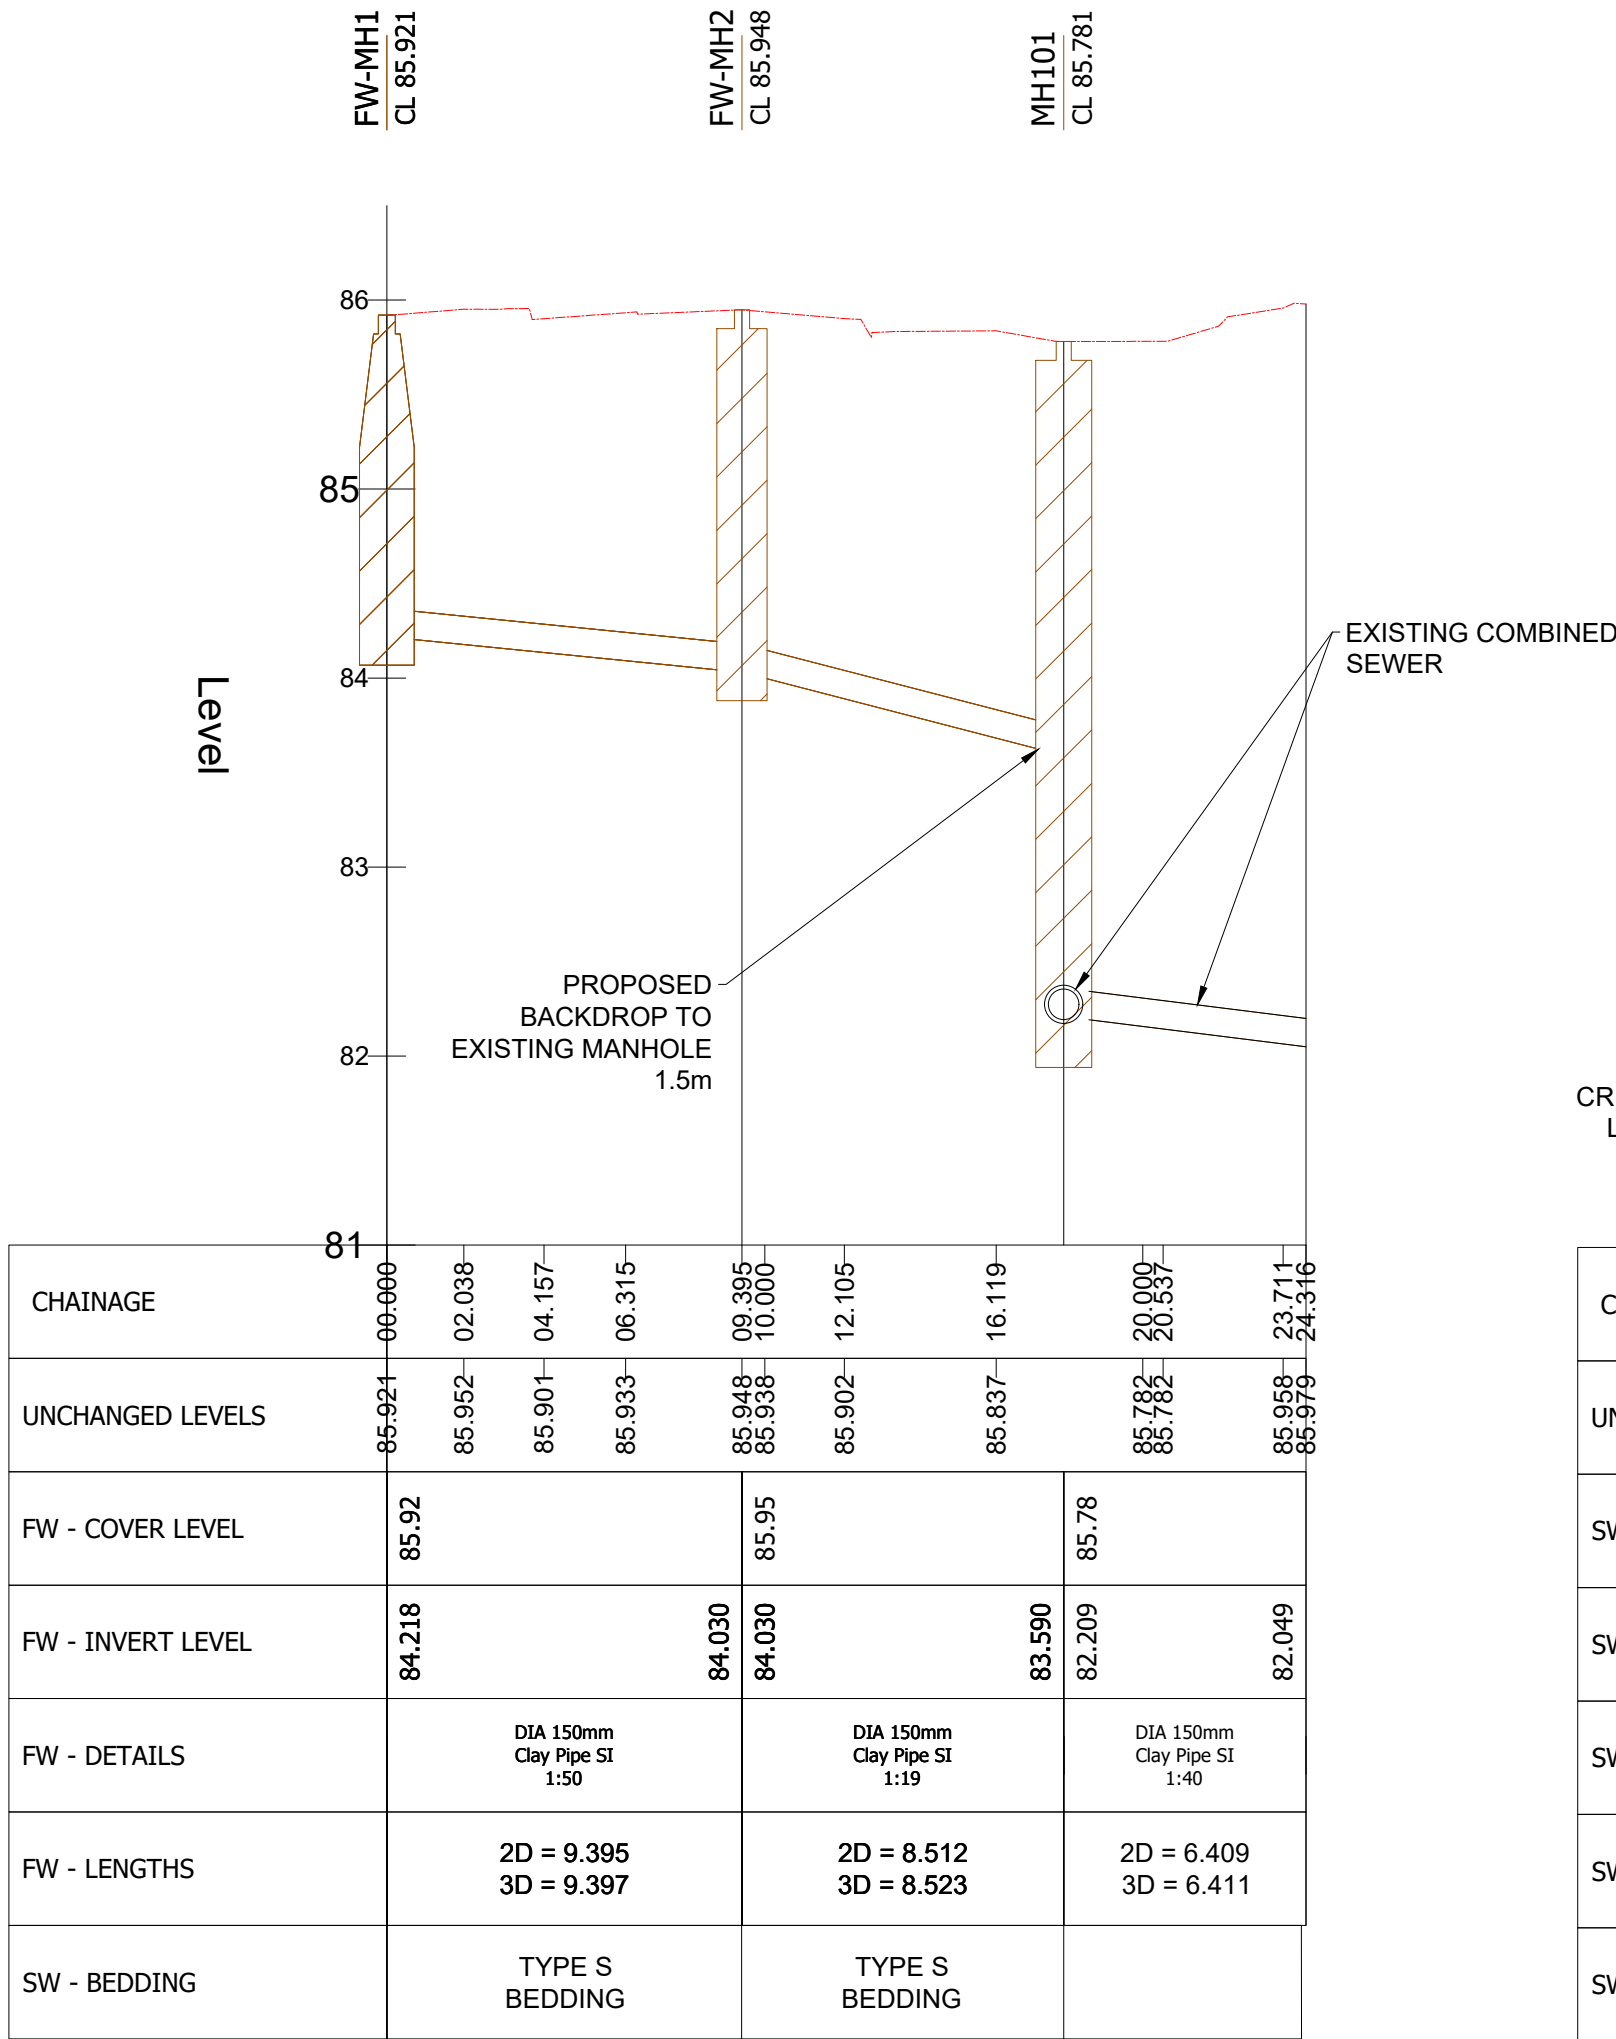

SW-MH4 TO OUTFALL - LONGSECTION
SCALE: H 1:200,V 1:40. DATUM: 83.000

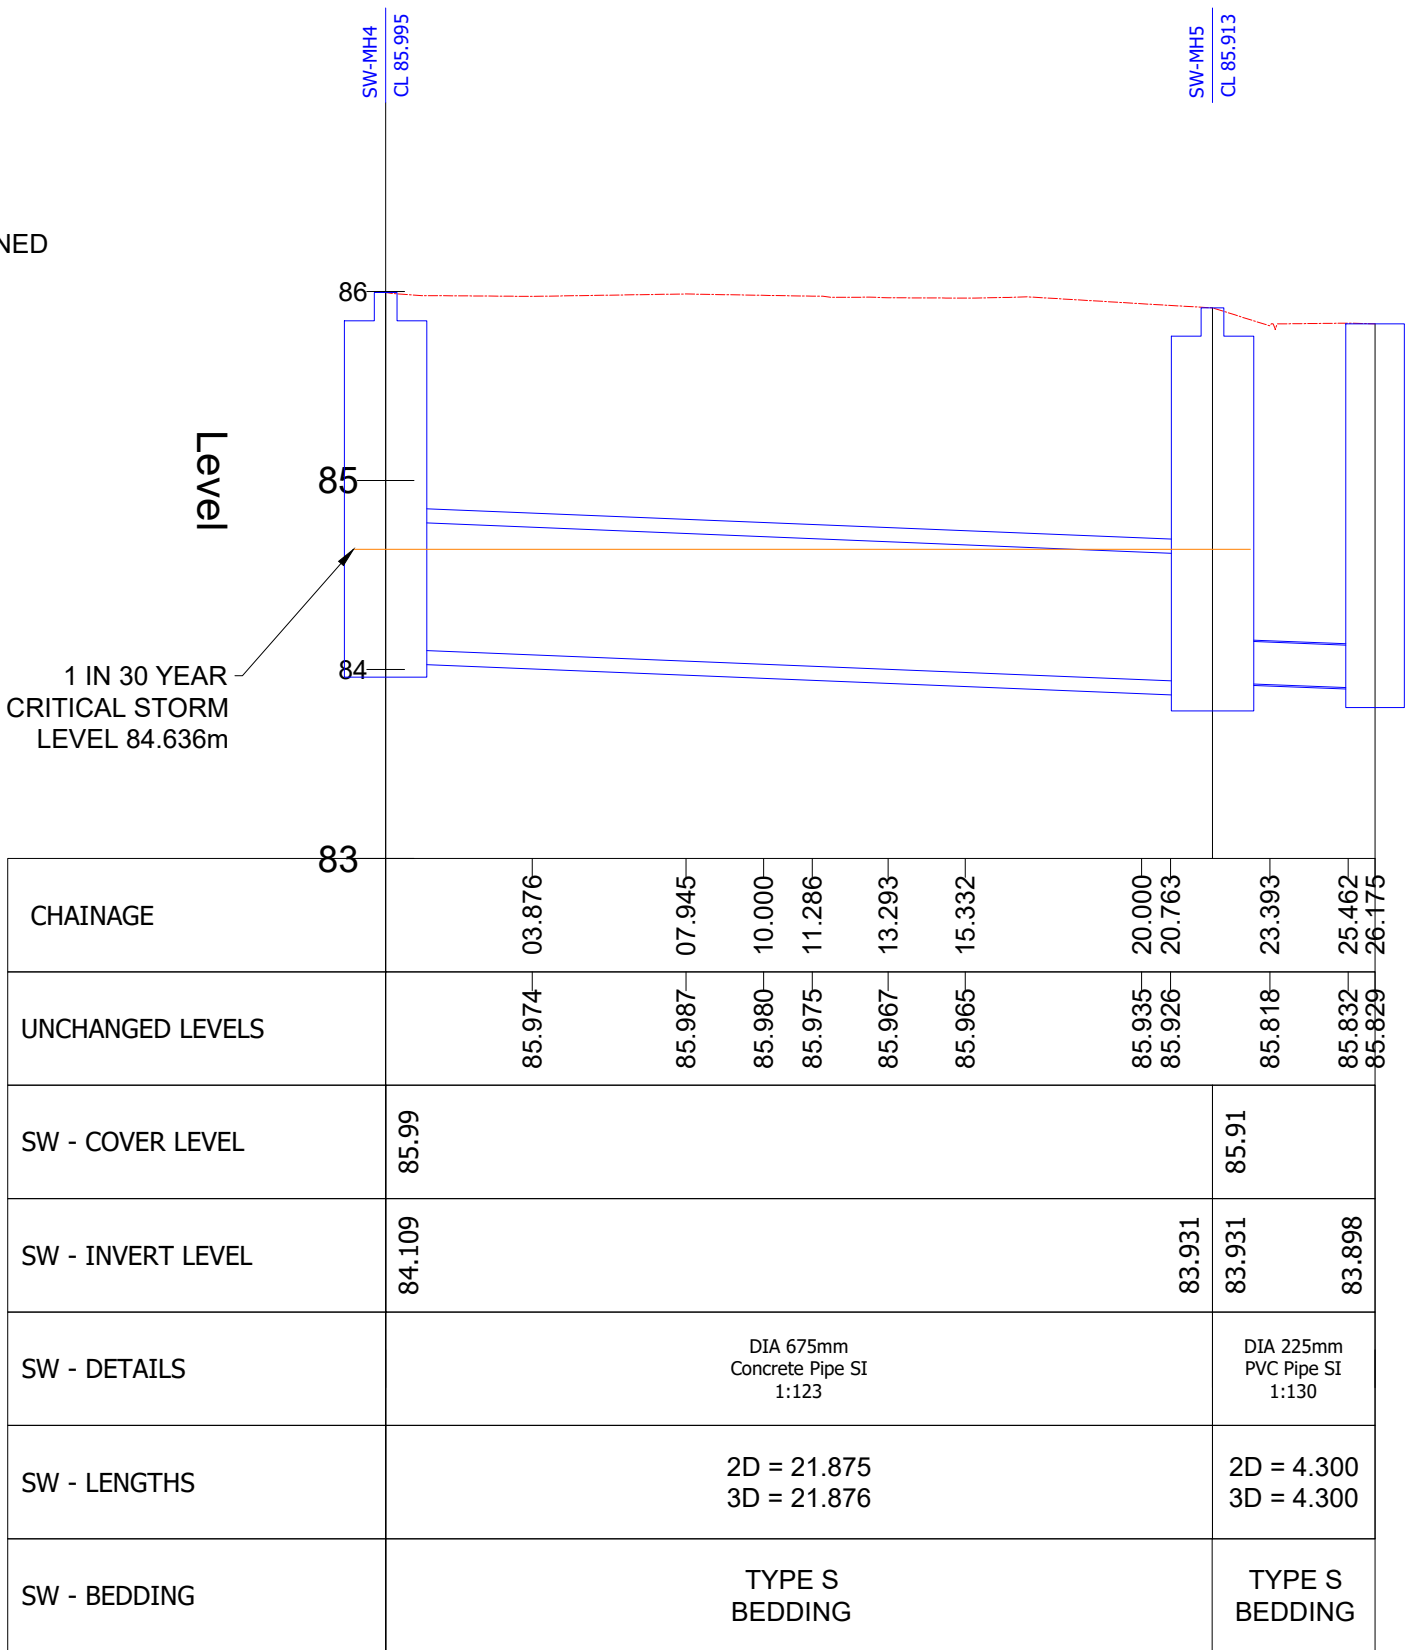

SW-MH6 ON EXISTING SEWER - LONGSECTION
SCALE: H 1:200,V 1:40. DATUM: 80.000

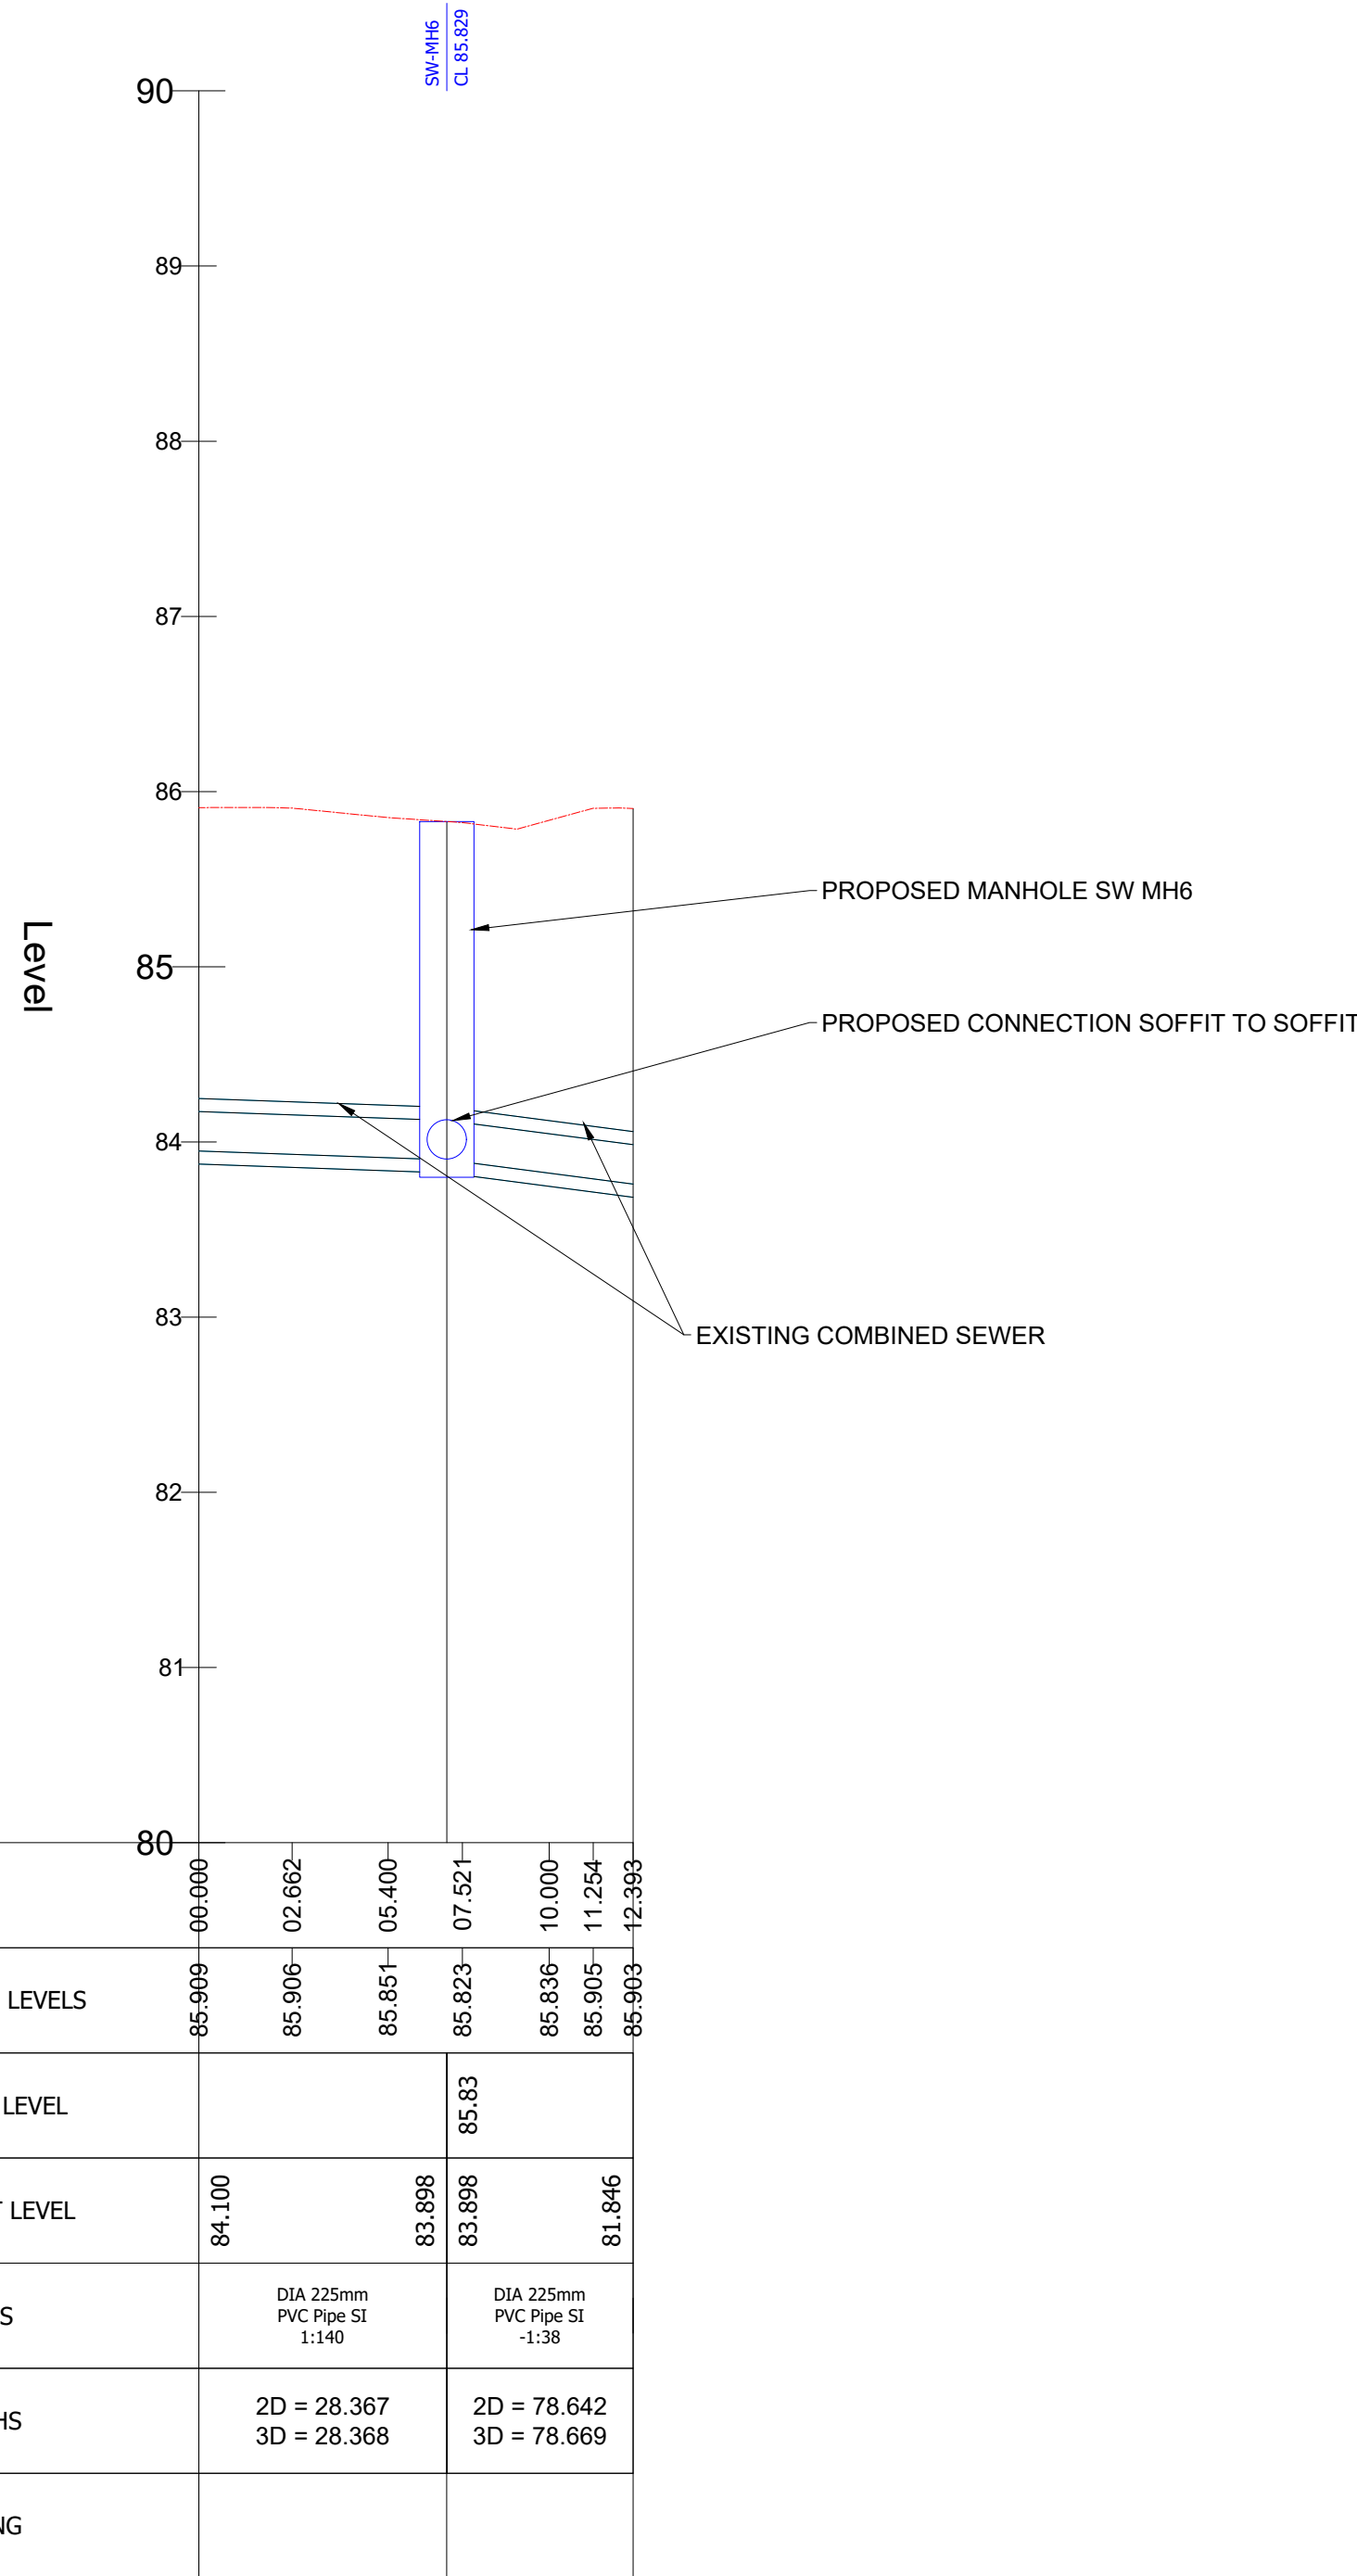

- GENERAL NOTES
- G1. DO NOT SCALE THIS DRAWING.
- G2. ANY DIMENSIONAL DISCREPANCIES SHOULD BE NOTIFIED TO THE ENGINEER IMMEDIATELY.
- G3. ALL DIMENSIONS ARE IN MILLIMETRES - (mm)
ALL LEVELS ARE IN METRES - (m) AND ARE ABOVE ORDNANCE DATUM AT NEWLYN, CORNWALL UNLESS NOTED OTHERWISE.
- G4. NORTH SHOWN INDICATIVE ONLY
- G5. THIS DRAWING IS TO BE READ IN CONJUNCTION WITH ALL RELEVANT; SPECIFICATIONS; DRAWINGS; DETAILS AND OTHER DESIGN INFORMATION.
- G6. ALL DRAWINGS AND WRITTEN MATERIAL CONTAINED WITHIN, CONSTITUTE ORIGINAL AND UNPUBLISHED WORK OF THE ENGINEER AND MAY NOT BE DUPLICATED, USED, REPRODUCED OR DISCLOSED WITHOUT WRITTEN CONSENT OR EXPRESS PERMISSION FROM THE ENGINEER.
- G7. ALL INFORMATION CONTAINED IN THIS DOCUMENT IS COPYRIGHT ©
- G8. WHERE THE CONTRACTOR UNDERTAKES OR ENGAGES A THIRD PARTY TO UNDERTAKE TEMPORARY WORKS DESIGN, OR VARIES THE PELL FRISCHMANN DESIGN IN ANY WAY, THEN THE CONTRACTOR WILL TAKE FULL RESPONSIBILITY AND LIABILITY FOR ALL DESIGN ASPECTS, INCLUDING A DESIGN RISK ASSESSMENT. THE CONTRACTOR SHALL INFORM PELL FRISCHMANN OF ANY PROPOSED VARIANCES TO THE DESIGN.

P09	ADDITIONAL UU COMMENTS ADDRESSED	PC	LB	AH	07.11.24
P08	CONNECTION SHOWN AT SOFFIT LEVEL	EP	PC	AH	17.10.24
P07	ADDITIONAL COMMENTS ADDRESSED	PC	LB	AH	07.10.24
P06	UU COMMENTS ADDRESSED	PC	LB	AH	13.09.24
P05	UPDATED PIPE MATERIALS	LB	AH	AH	23.08.24
P04	UU COMMENTS ADDRESSED	PC	AH	AH	16.07.24
P03	LLFA COMMENTS ADDRESSED	PC	AH	AH	17.04.24
P02	LAYOUT CHANGE	PC	AH	AH	25.03.24
P01	FIRST ISSUE	PC	NB	AH	02.11.23
REV	DESCRIPTION	DRN	CHK	APP	DATE

Pell Frischmann

4th FLOOR, ONE ST JAMES SQUARE, MANCHESTER, M2 6DN
Telephone +44 (0)161 828 9400
Email: pfmanchester@pellfrischmann.com
www.pellfrischmann.com

greatplaces
HOUSING GROUP

LONGHURST RAOD

S104
DRAINAGE
LONGSECTIONS

PRELIMINARY

Drawn	Name	Date	Status Code
Designed	P. CLARK	02.11.23	S03
Eng Chk	N. BANKS	02.11.23	V:-1:40 H-1:200
Approved	A. HALL	02.11.23	Revision P09

Drawing No.
106240 - PEL - HDG - 01 - DR - D - 1003