

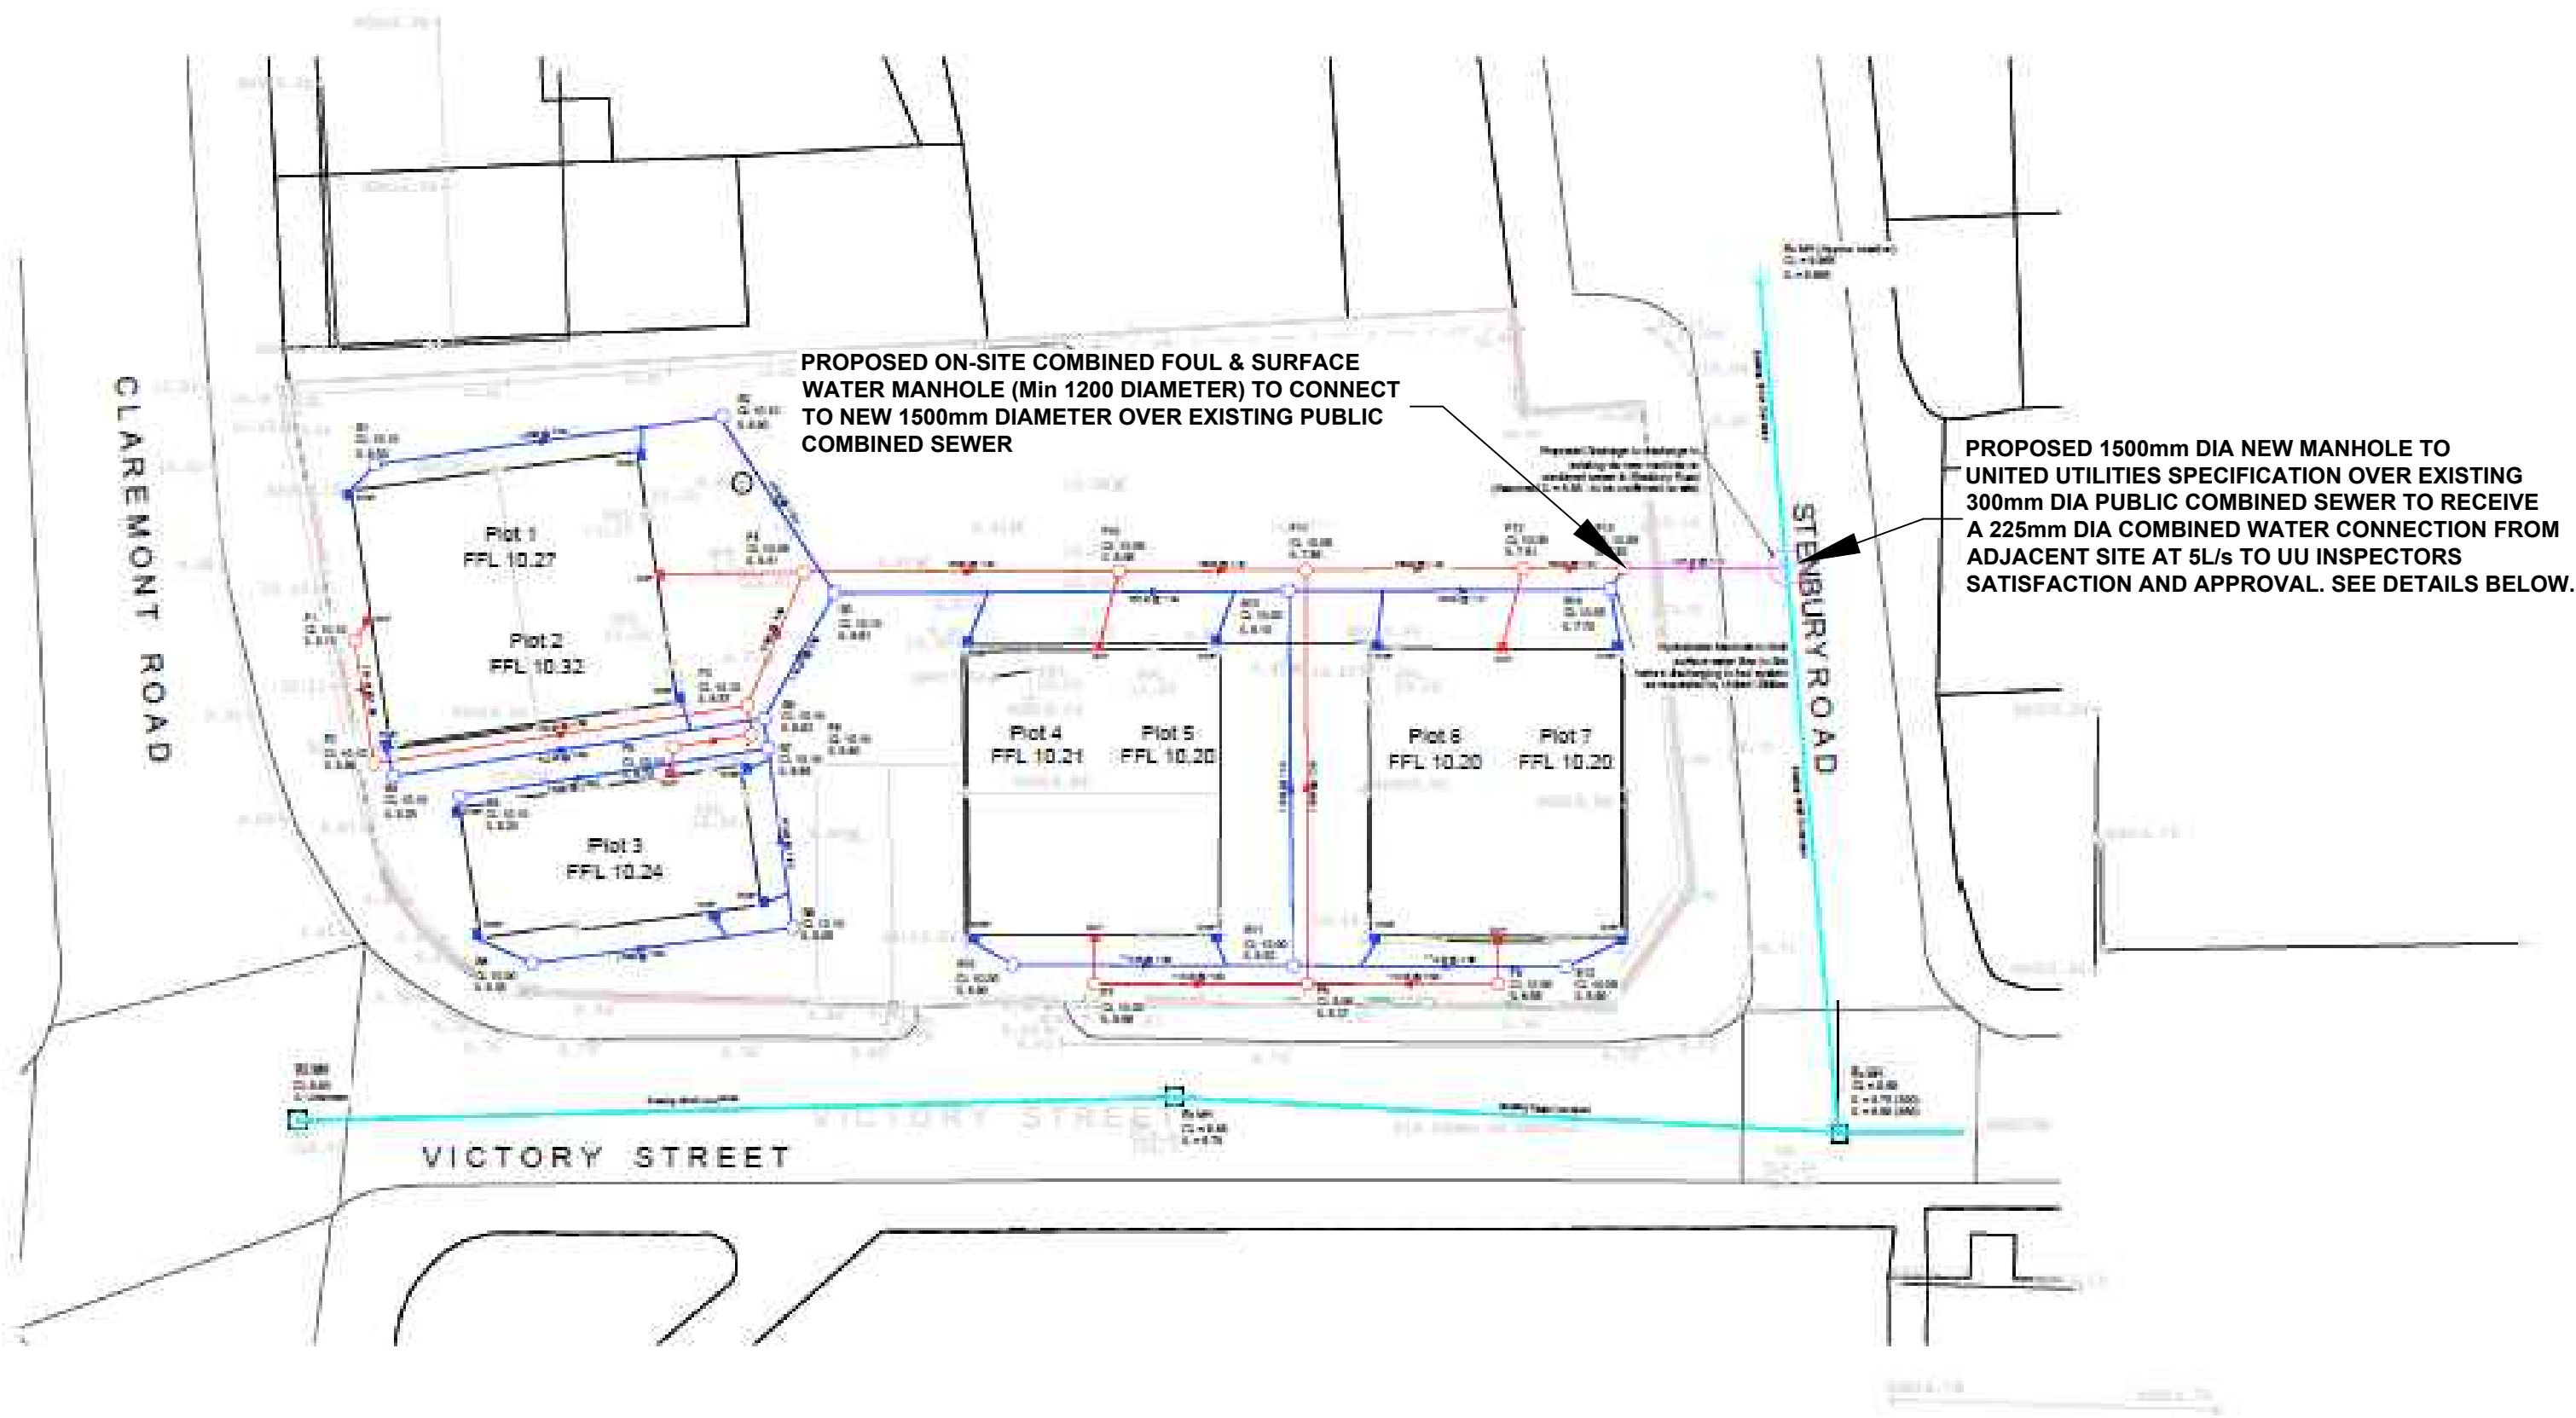


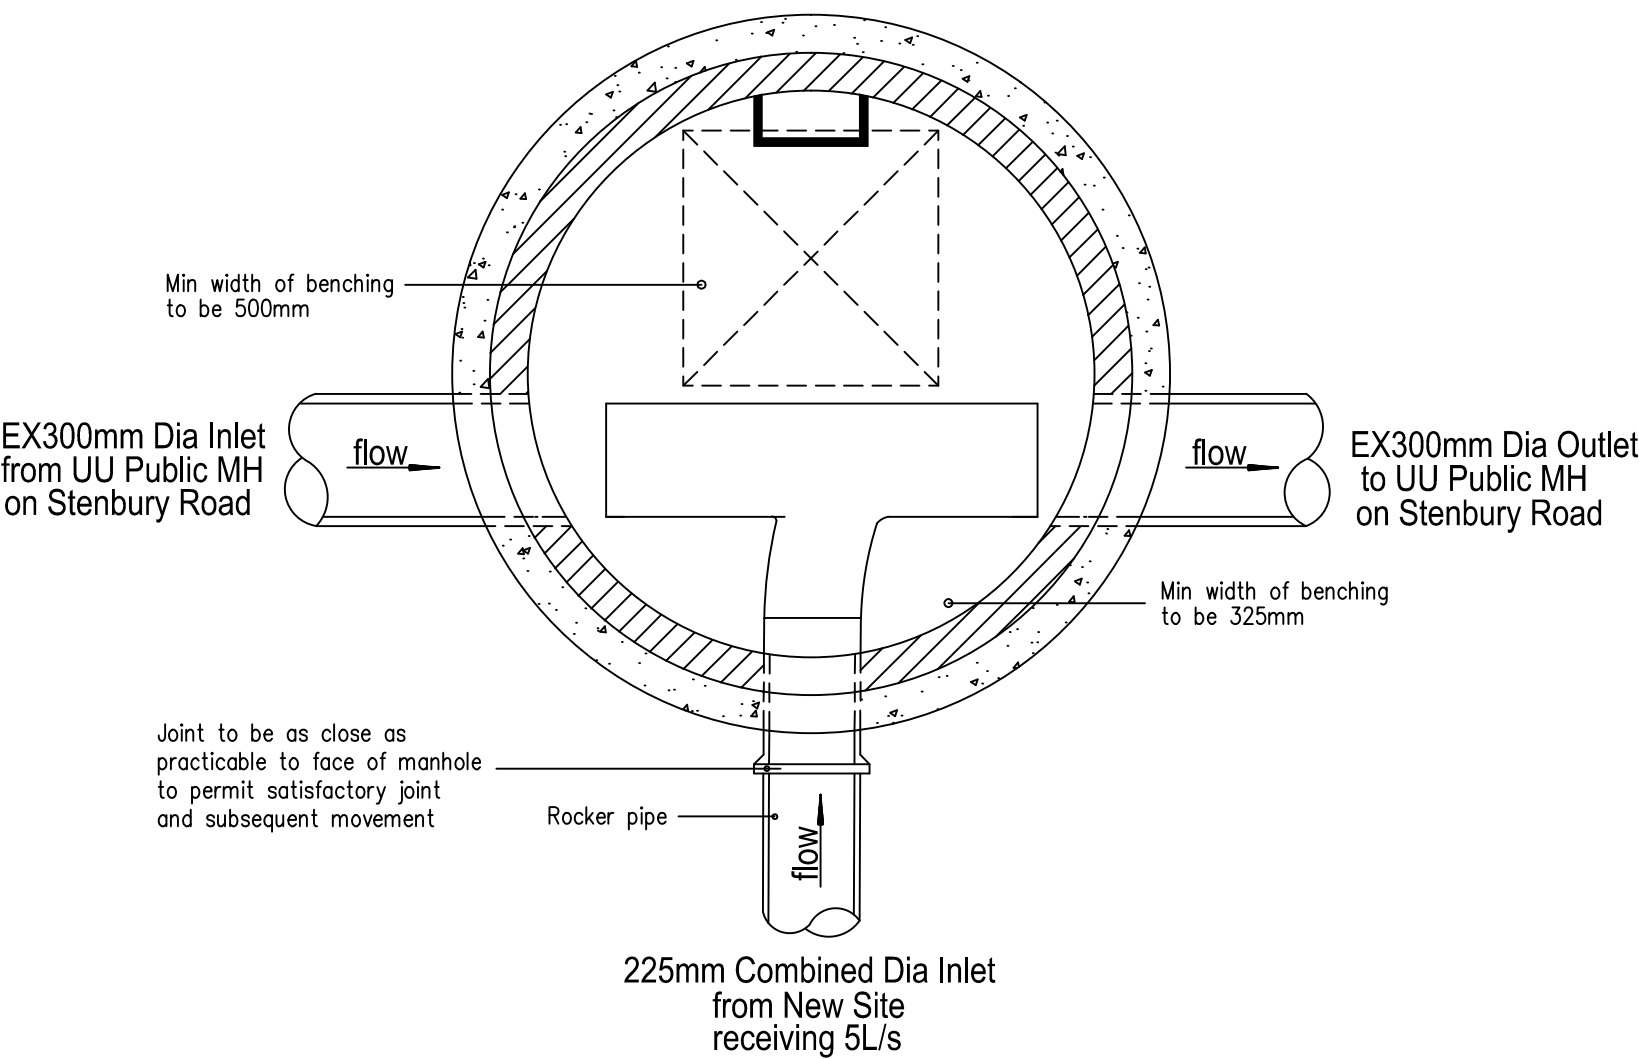

SITE LAYOUT
SCALE:NTS

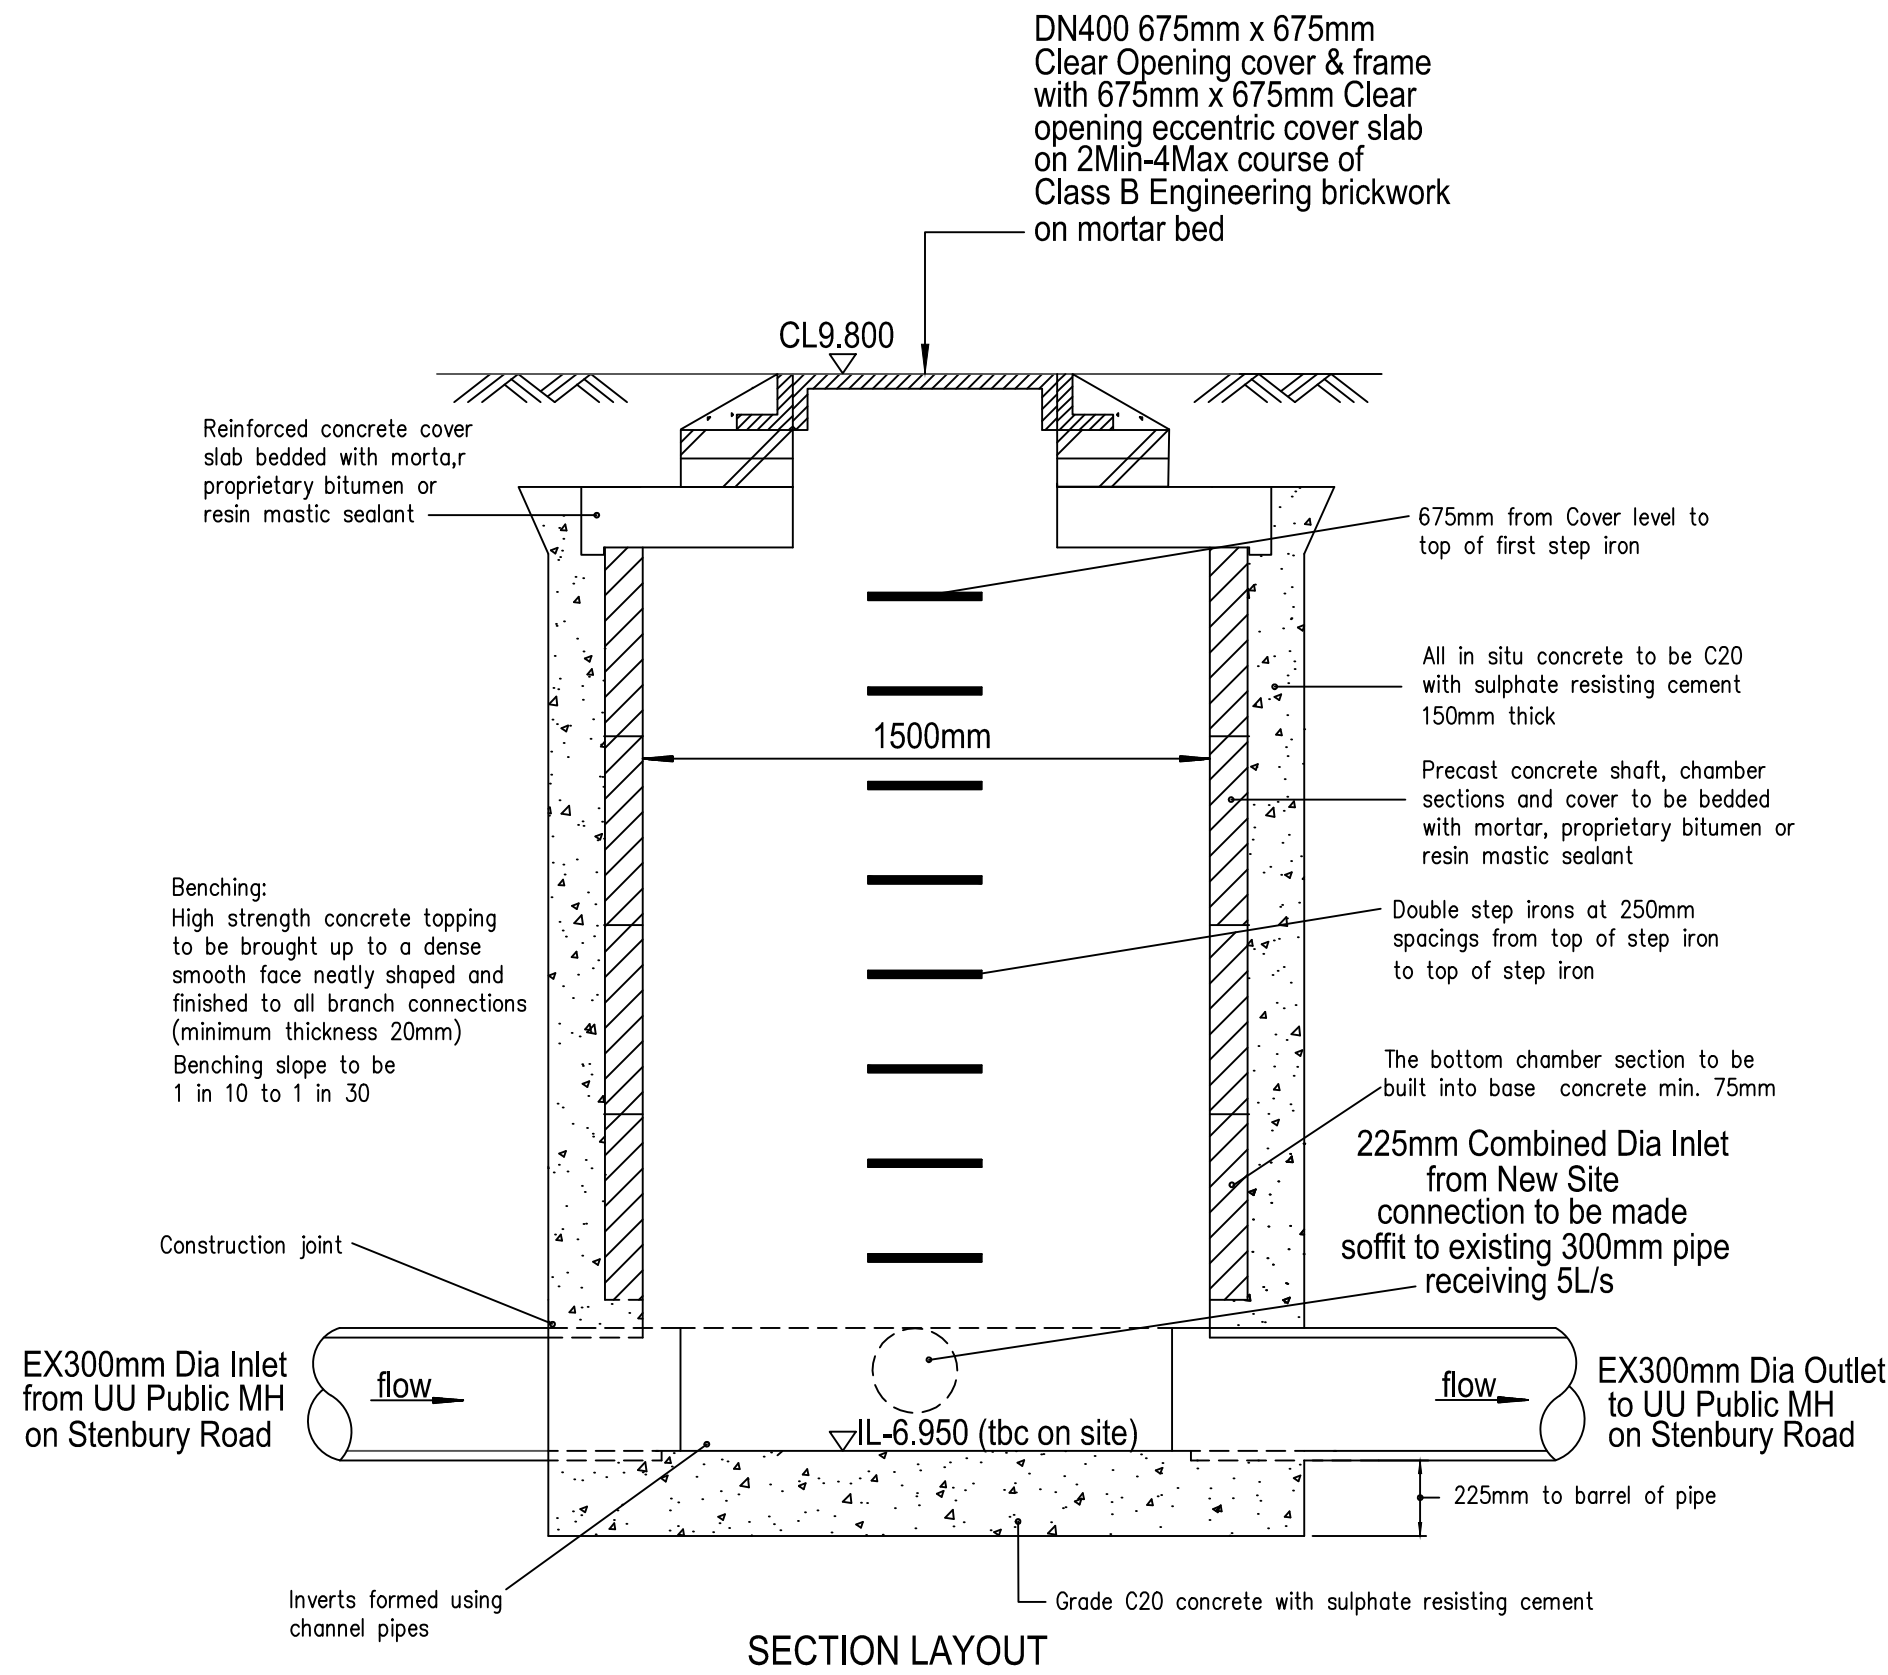

PROPOSED 1500mm DIA MANHOLE DETAIL
SCALE 1:20

- NOTES**
- THIS DRAWING IS TO BE READ IN CONJUNCTION WITH THE CONSTRUCTION (DESIGN & MANAGEMENT) REGULATIONS APRIL 2015
 - THIS DRAWING IS TO BE READ IN CONJUNCTION WITH:-
KDS DIRECT ENGINEERING DESIGN SERIES (KDS/SR/R), ARCHITECTS & DESIGNERS DRAWINGS & DETAILS
 - THE CONTRACTOR SHALL COMPLY WITH THE FOLLOWING:-
A. ALL OPERATIONS SHOULD BE CARRIED OUT IN ACCORDANCE WITH THE GENERAL HEALTH & SAFETY POLICY OF CHROME SERVICES LIMITED) AS REQUIRED BY SECTIONS 2 OF THE HEALTH & SAFETY AT WORK ACT 1974 AND IN PARTICULAR THE CONSTRUCTION (GENERAL PROVISIONS) REGULATIONS
B. THE LOCAL AUTHORITY AND UNITED UTILITIES ARE TO BE NOTIFIED PRIOR TO COMMENCEMENT OF WORK ON SITE
C. PRIOR TO CONSTRUCTION THE ACTUAL POSITIONS & DEPTHS OF SERVICES LIKELY TO BE AFFECTED BY THE WORKS SHOULD BE ESTABLISHED BY MEANS OF HAND DIG IN CLOSE LIAISON WITH THE UTILITY PROVIDER. THE CONTRACTOR SHALL IMMEDIATELY ADVISE KDS DIRECT ENGINEERING LIMITED OF ANY SERVICES EXPOSED WHICH MAY AFFECT THE DESIGN
 - THE KDS DIRECT ENGINEERING LTD & COMMISSIONED BY CHROME SERVICES LIMITED IS RESTRICTED TO THE DESIGN OF THE PERMANENT WORKS ONLY AND HAVE NO SITE ROLE. THE CONTRACTOR IS THUS ENTIRELY RESPONSIBLE FOR COMPLIANCE WITH THE HEALTH & SAFETY AT WORK ACT. THE CONTRACTOR SHALL BE SPECIFICALLY RESPONSIBLE FOR ALL TEMPORARY WORKS AND FOR THE STABILITY OF THE AFFECTED LAND AND STRUCTURES
 - FOR THE LEGAL SITE BOUNDARY THE CONTRACTOR SHALL REQUEST SITE DEED PLANS IN THE POSSESSION OF THE CLIENT
 - ALL DIMENSIONS SHOWN ARE IN METRES UNLESS INDICATED OTHERWISE


A	ISSUED FOR CONSTRUCTION	06/11/24	DS
REV	AMENDMENTS	DATE	DRAWN

CLIENT:

CIVILS CONSTRUCTION
LIMITED

project title
**LAND ON JUNCTION OF
VICTORY ROAD & STENBURY ROAD
RUSHOLME - MANCHESTER
M14 5AB**

drawing title	PART 1 SURFACE WATER MANHOLE CONNECTION DETAILS	scales	AS SHOWN
date	6 NOVEMBER 2024	ref	KDS/SR/R/10-01
drawn	KES	checked	DS
rev			A

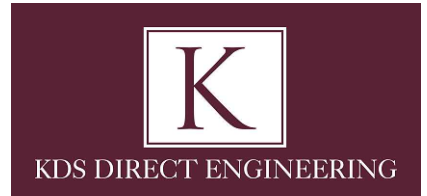

KDS DIRECT ENGINEERING LIMITED
6 OSPREY DRIVE
WILMSLOW
CHESHIRE
SK9 2LA
Tel: 01625 525 921 - MOB:07854 259 370
Email: dstaff@kdsdirectengineering.com

The copyright in this document and design is confidential to and the property of KDS Direct Engineering Ltd