


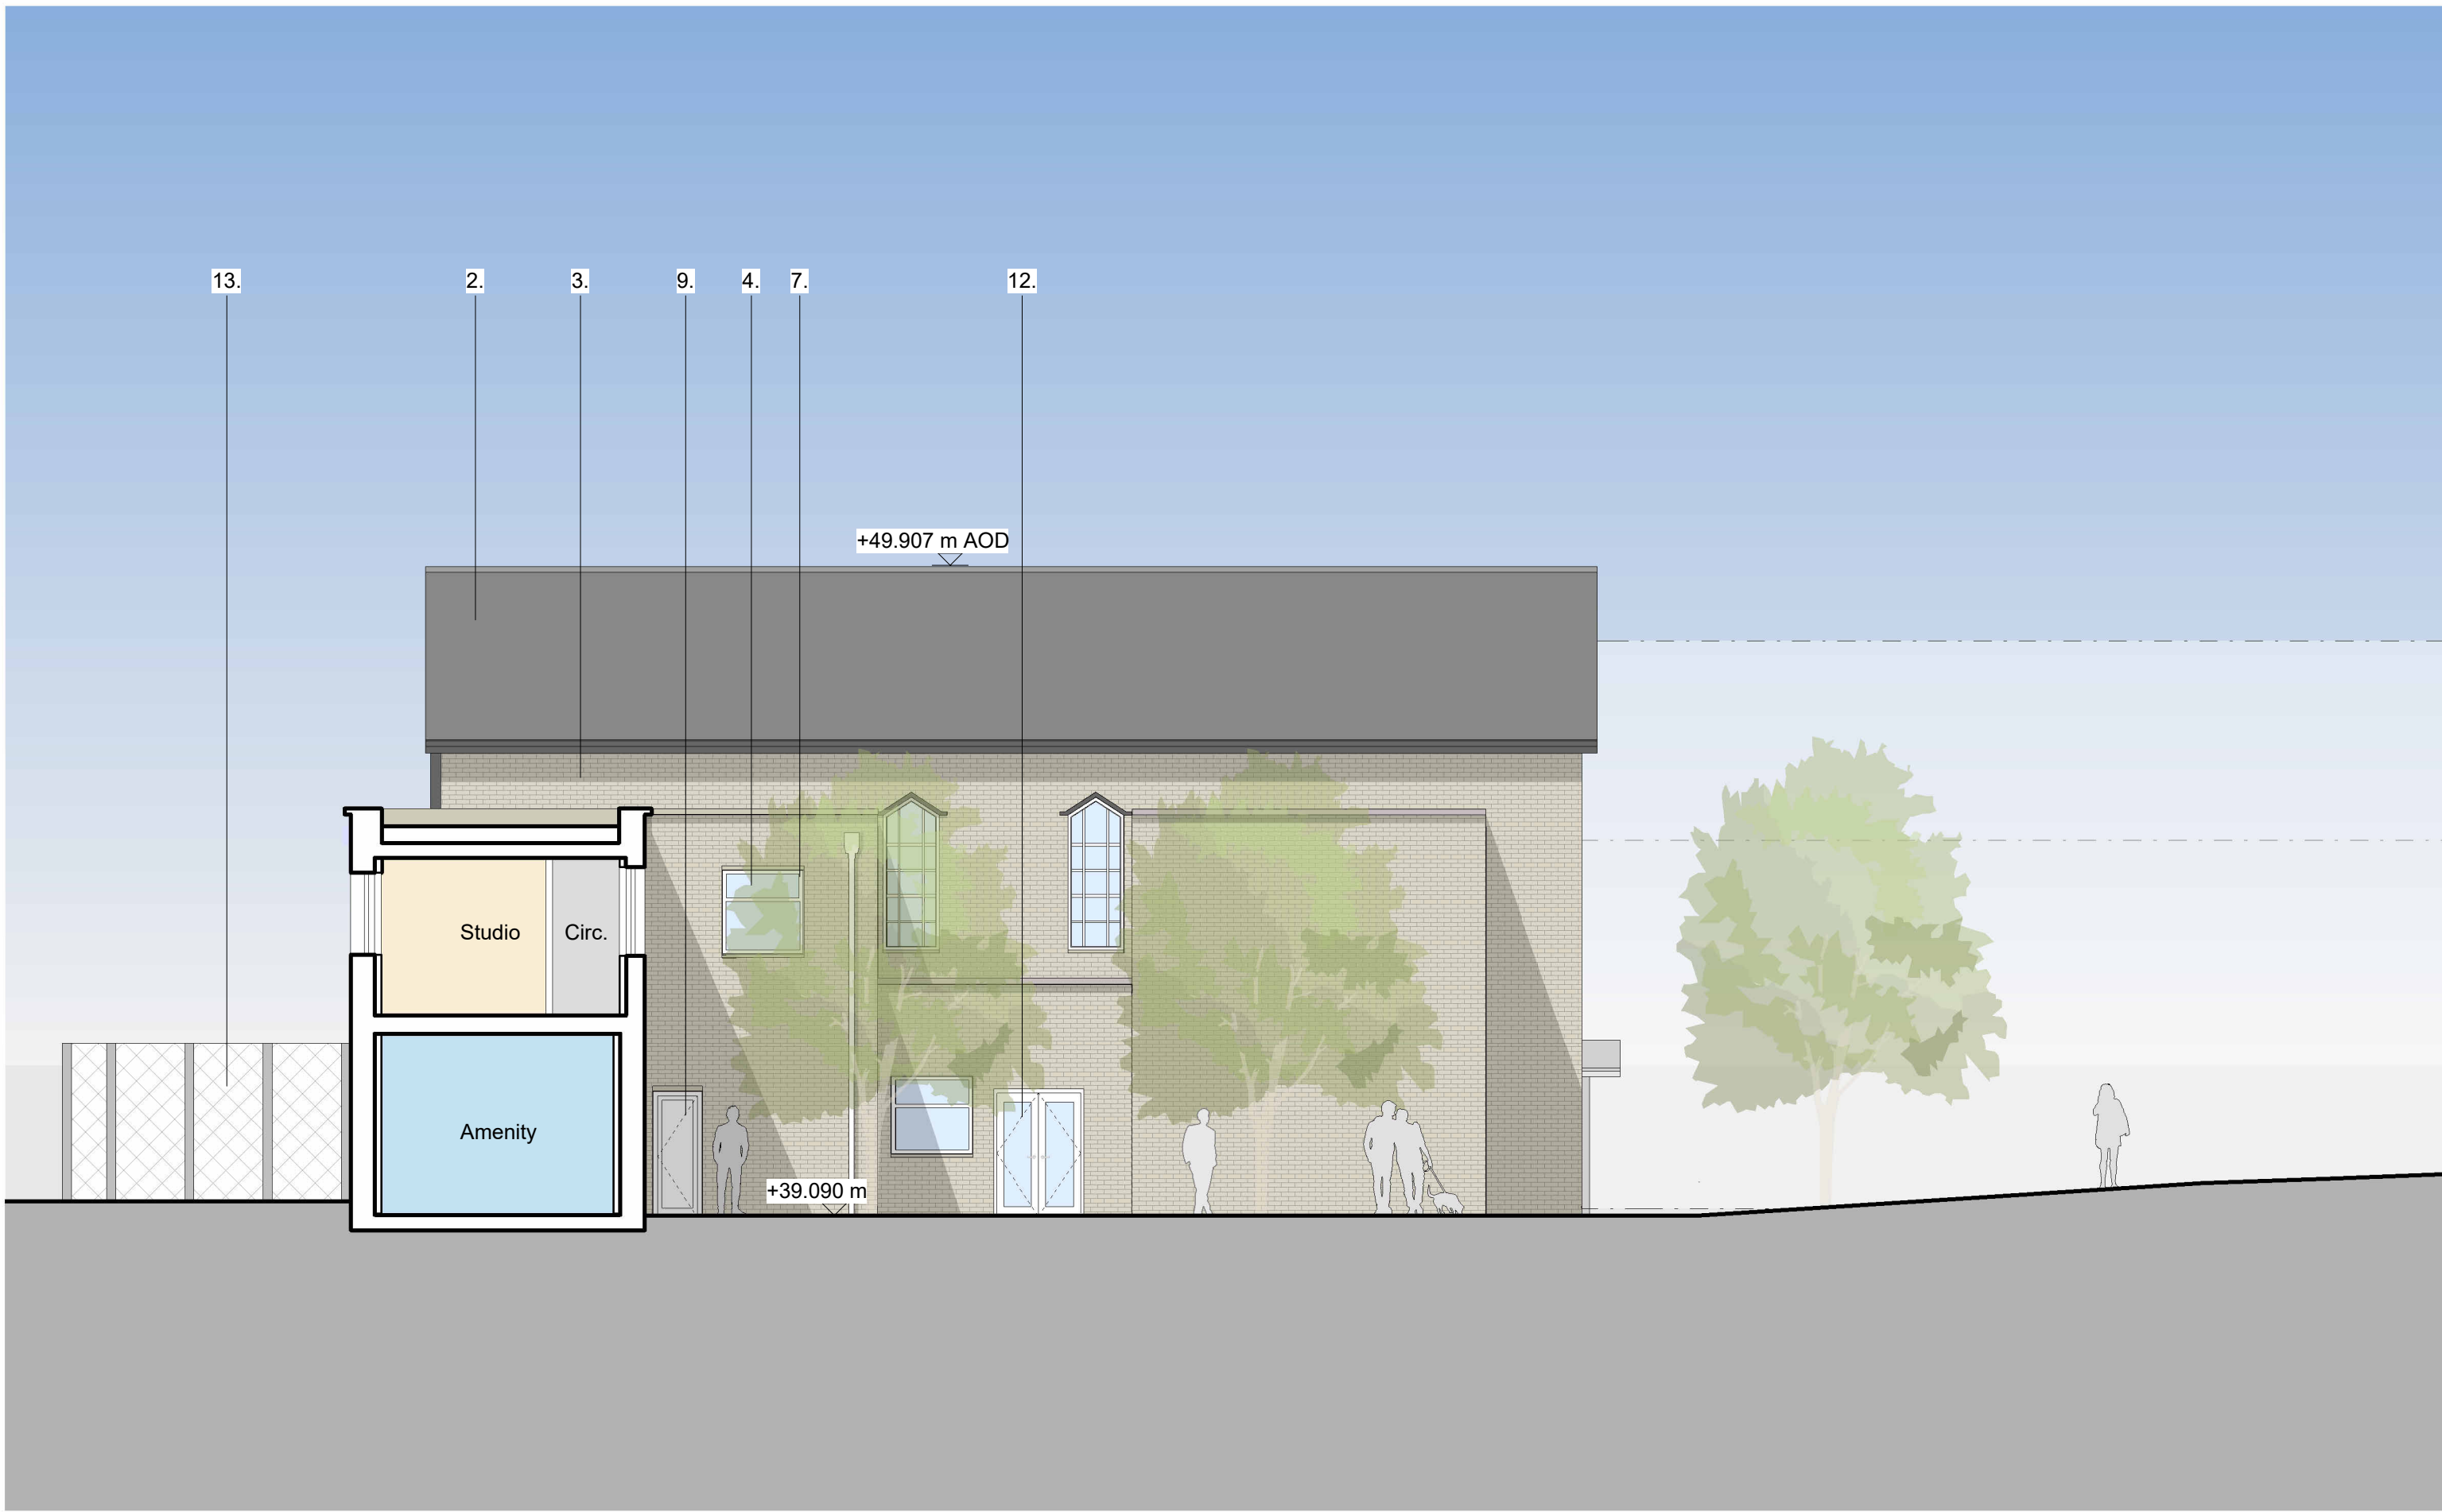

Proposed Inside East Elevation
1 : 100



Proposed Inside West Elevation
1 : 100