




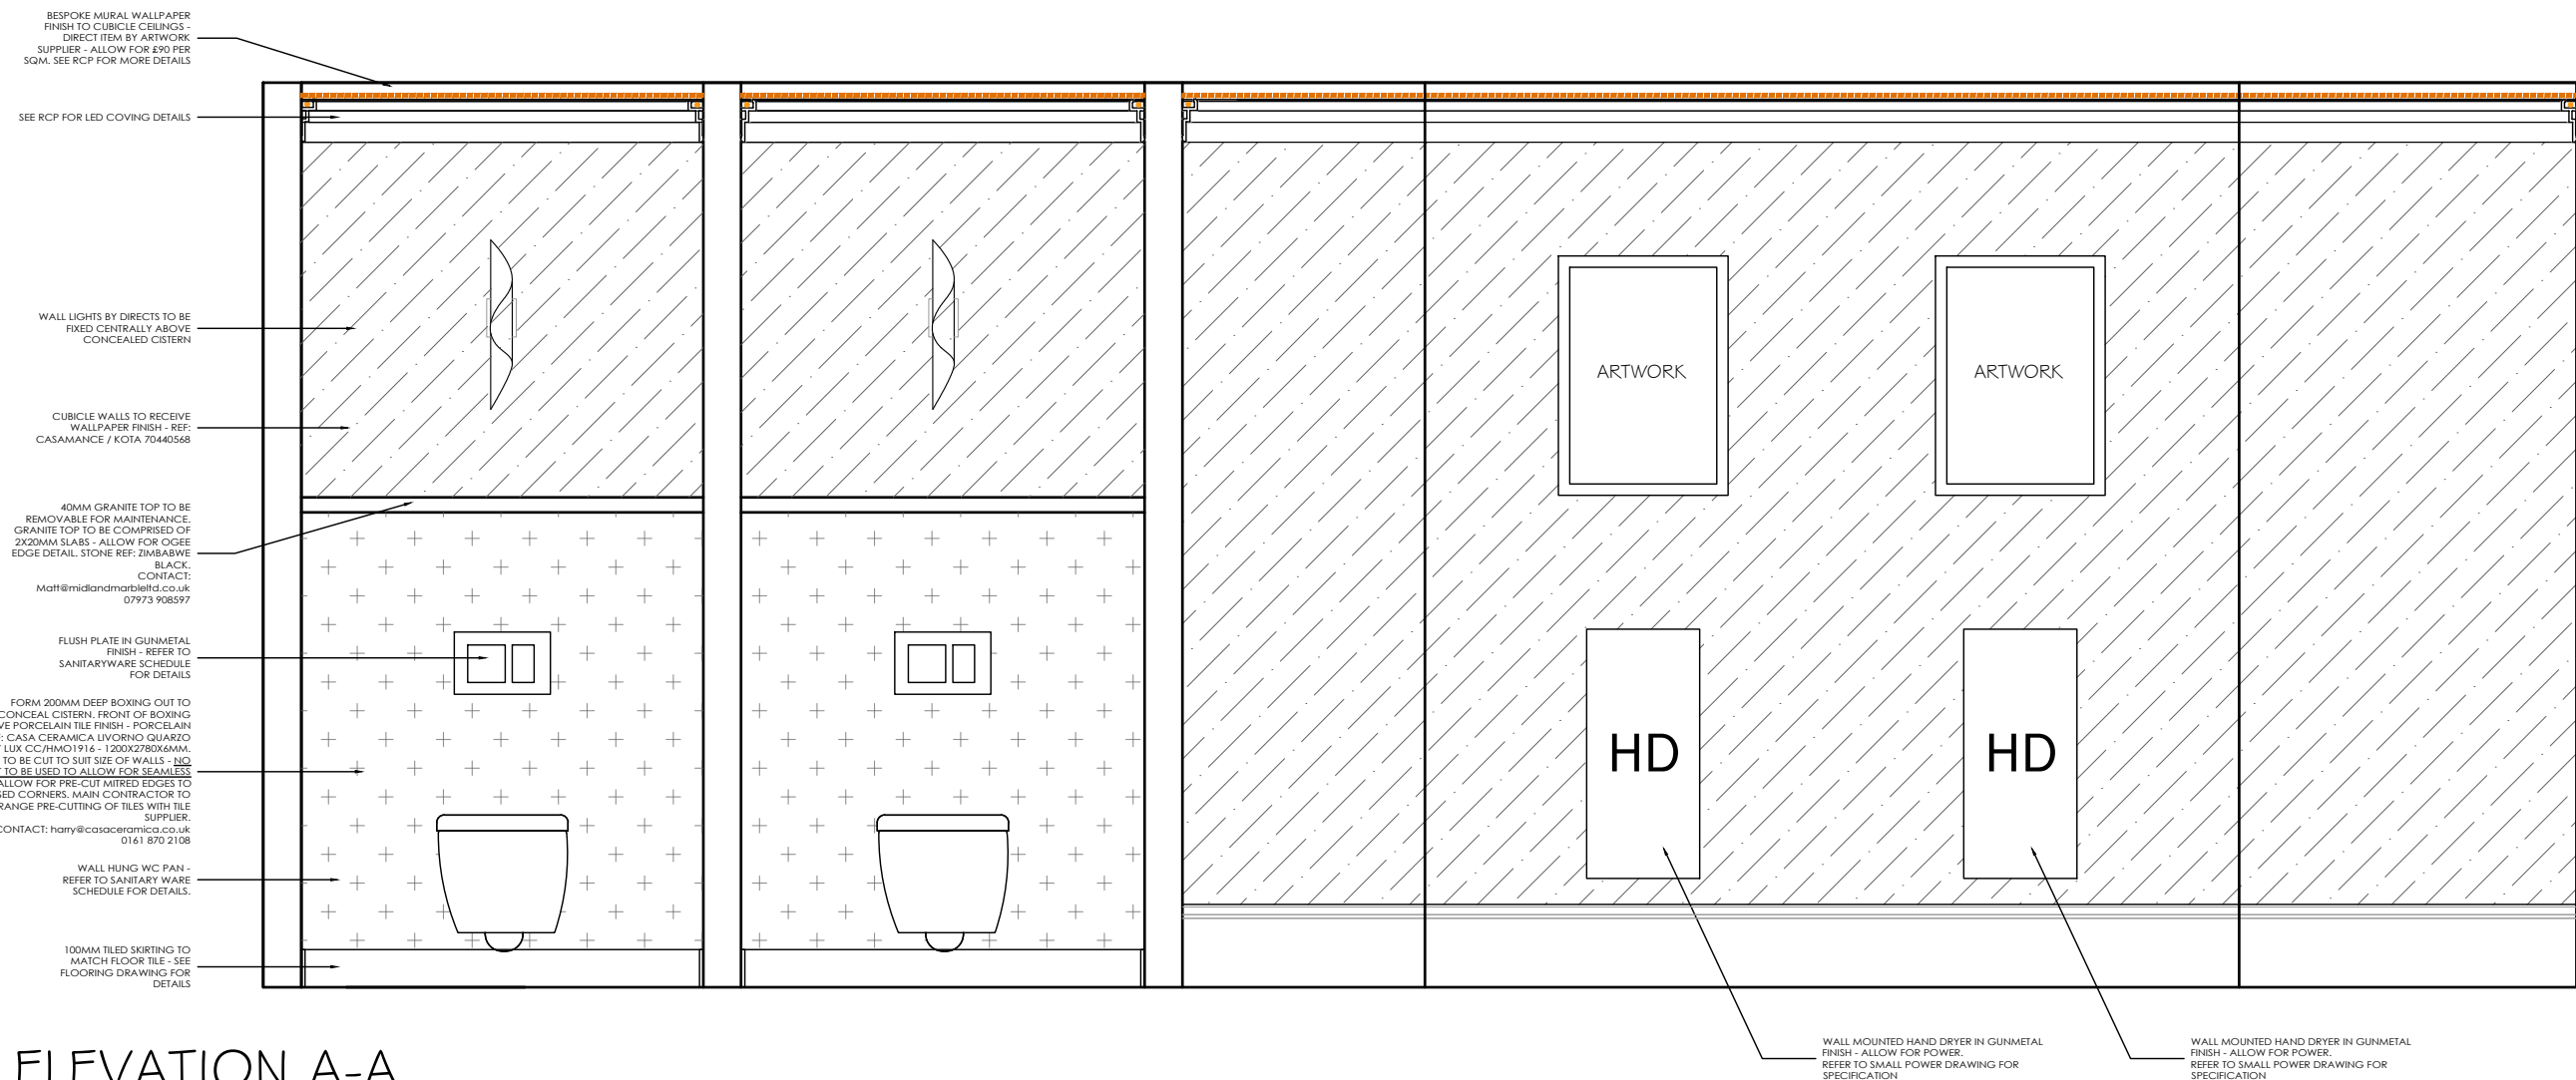


ELEVATION A-A
SCALE: 1:20 @ A1

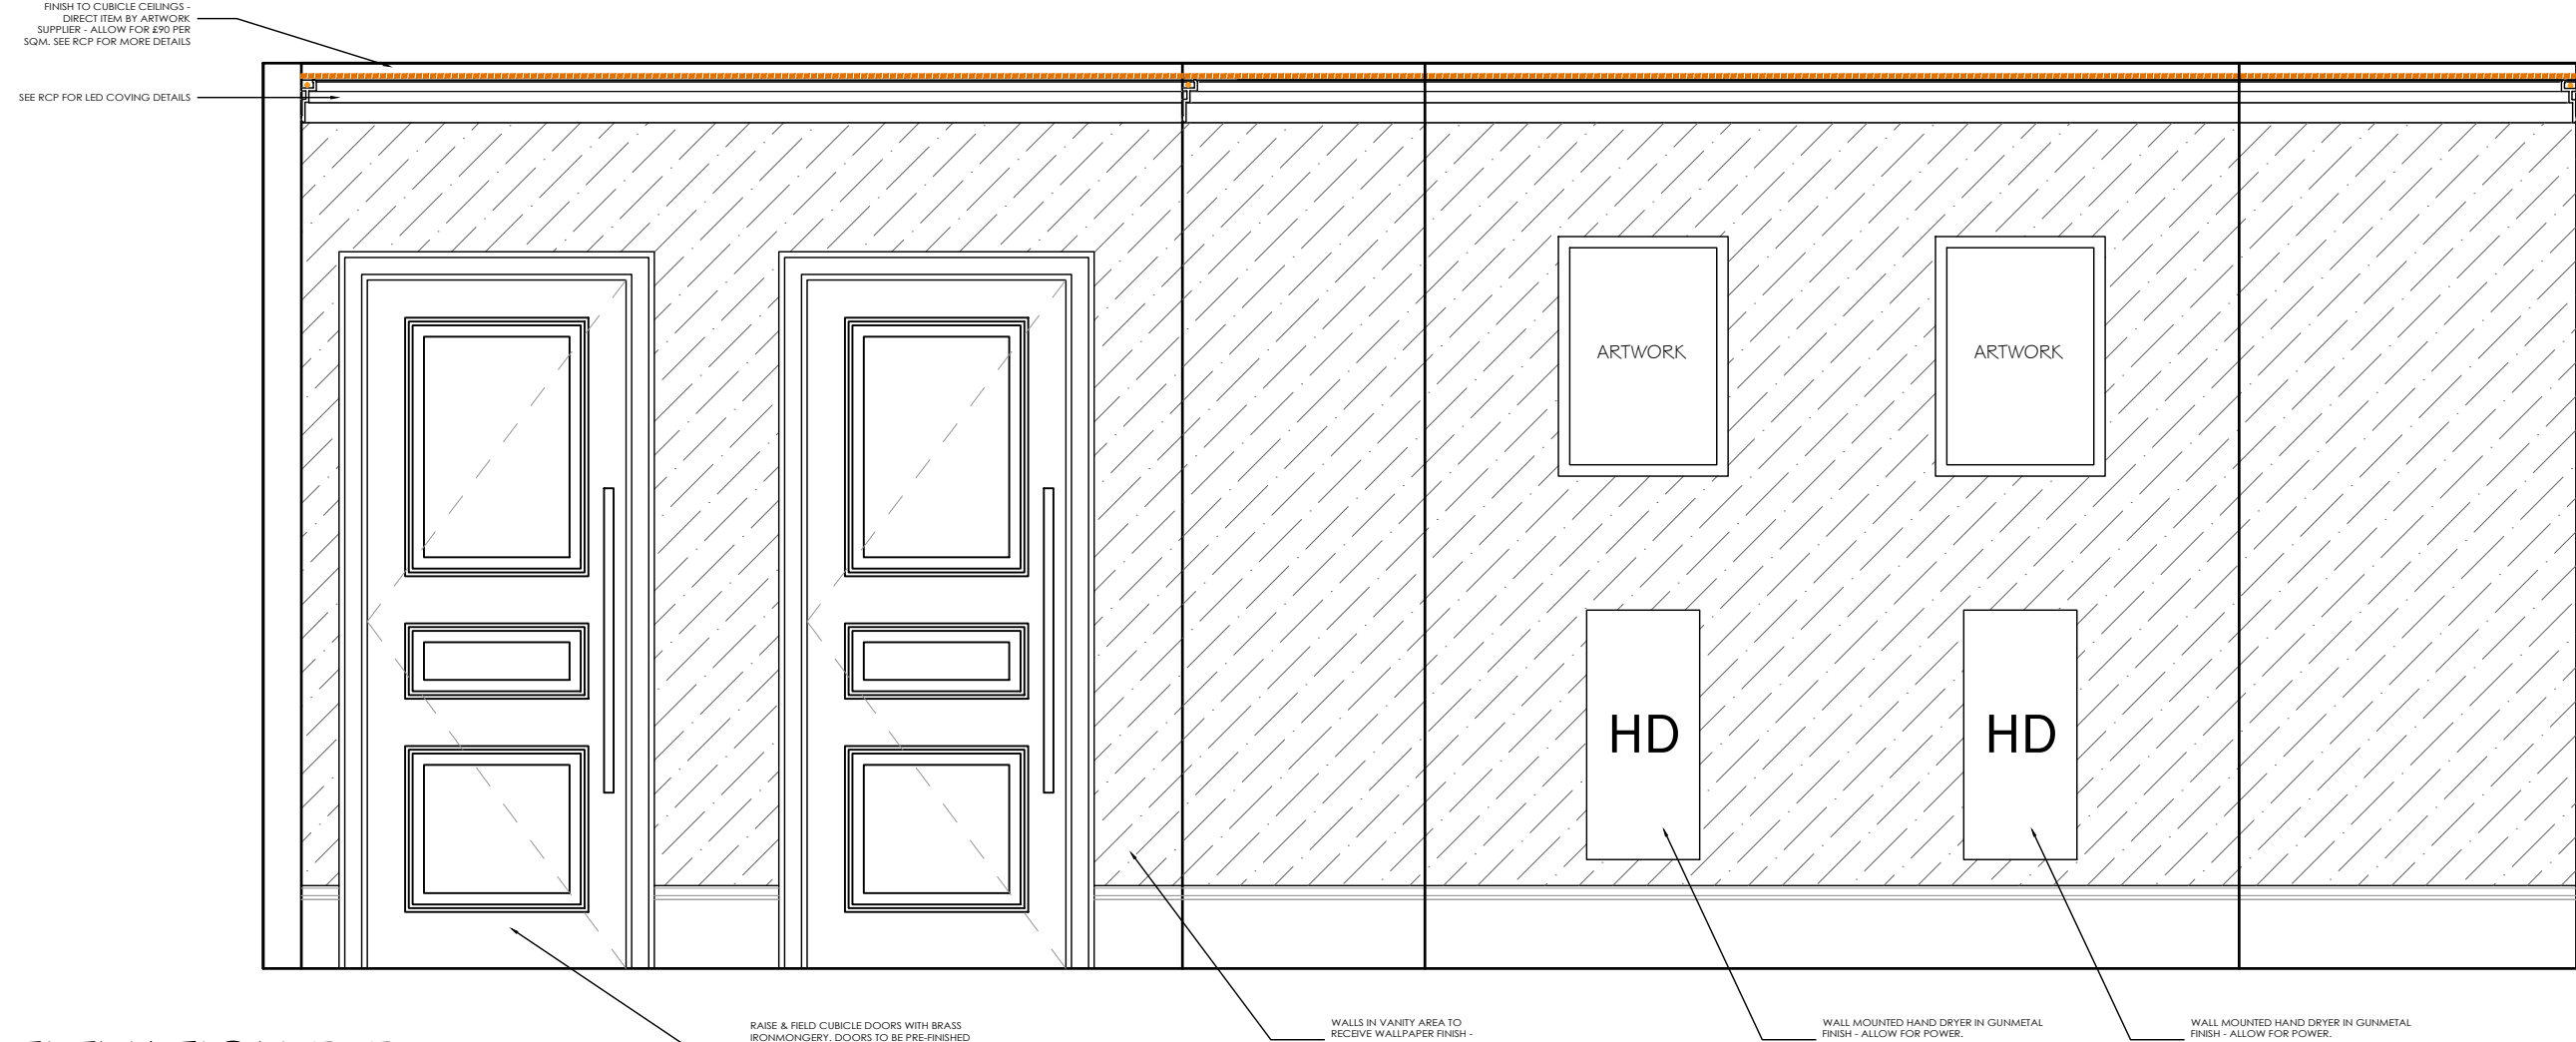


ELEVATION B-B
SCALE: 1:20 @ A1

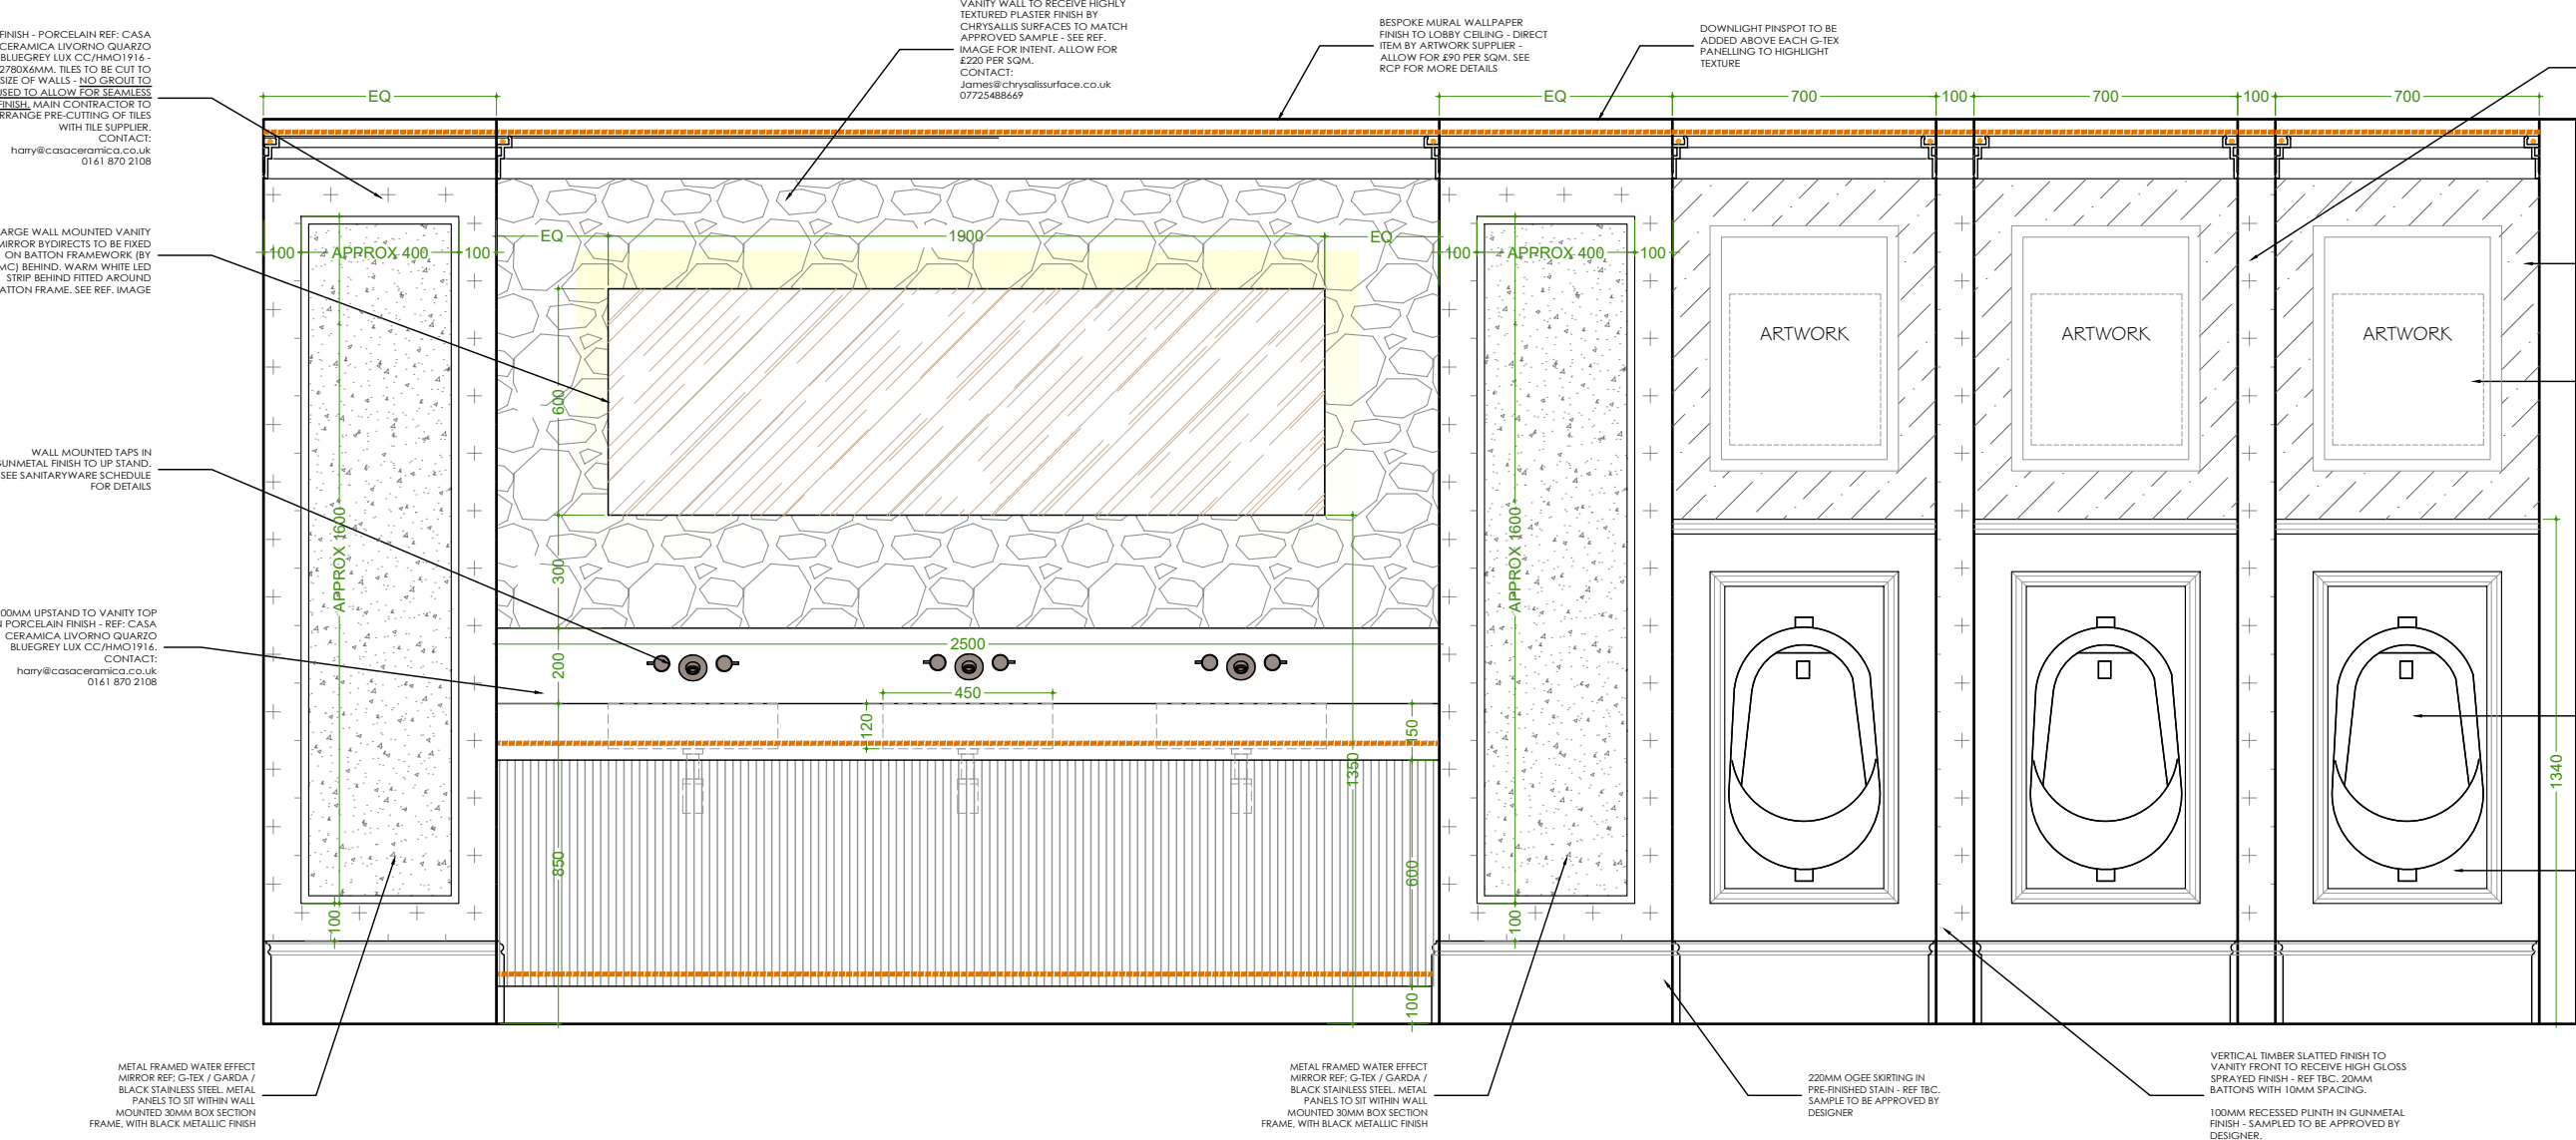

ELEVATION C-C
SCALE: 1:20 @ A1

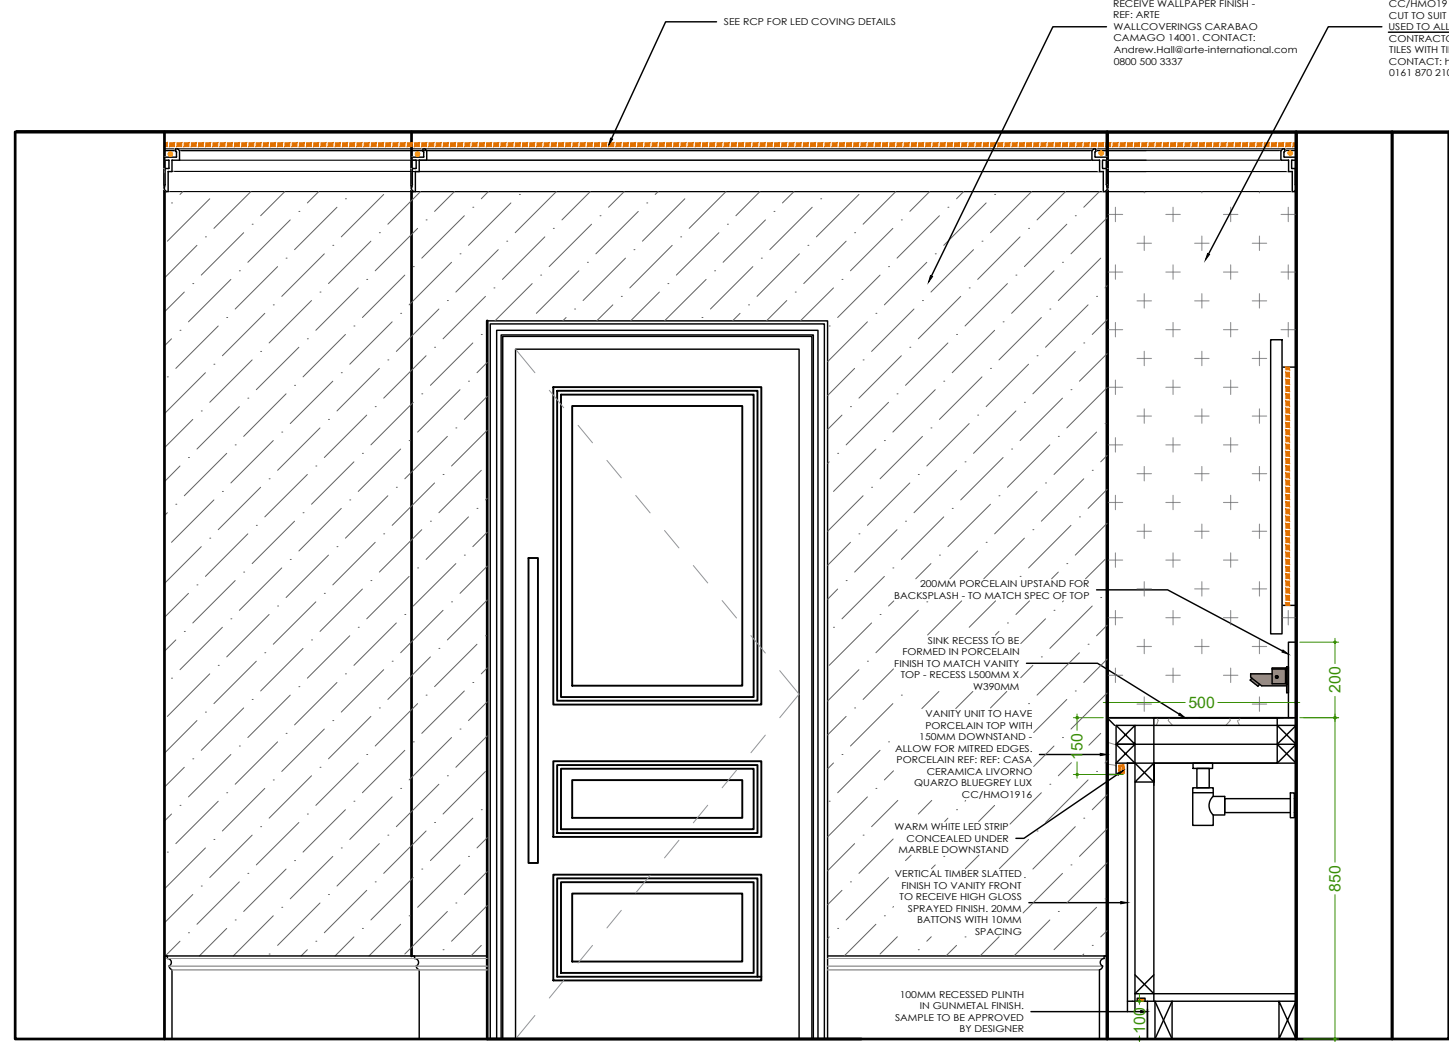


ELEVATION D-D
SCALE: 1:20 @ A1

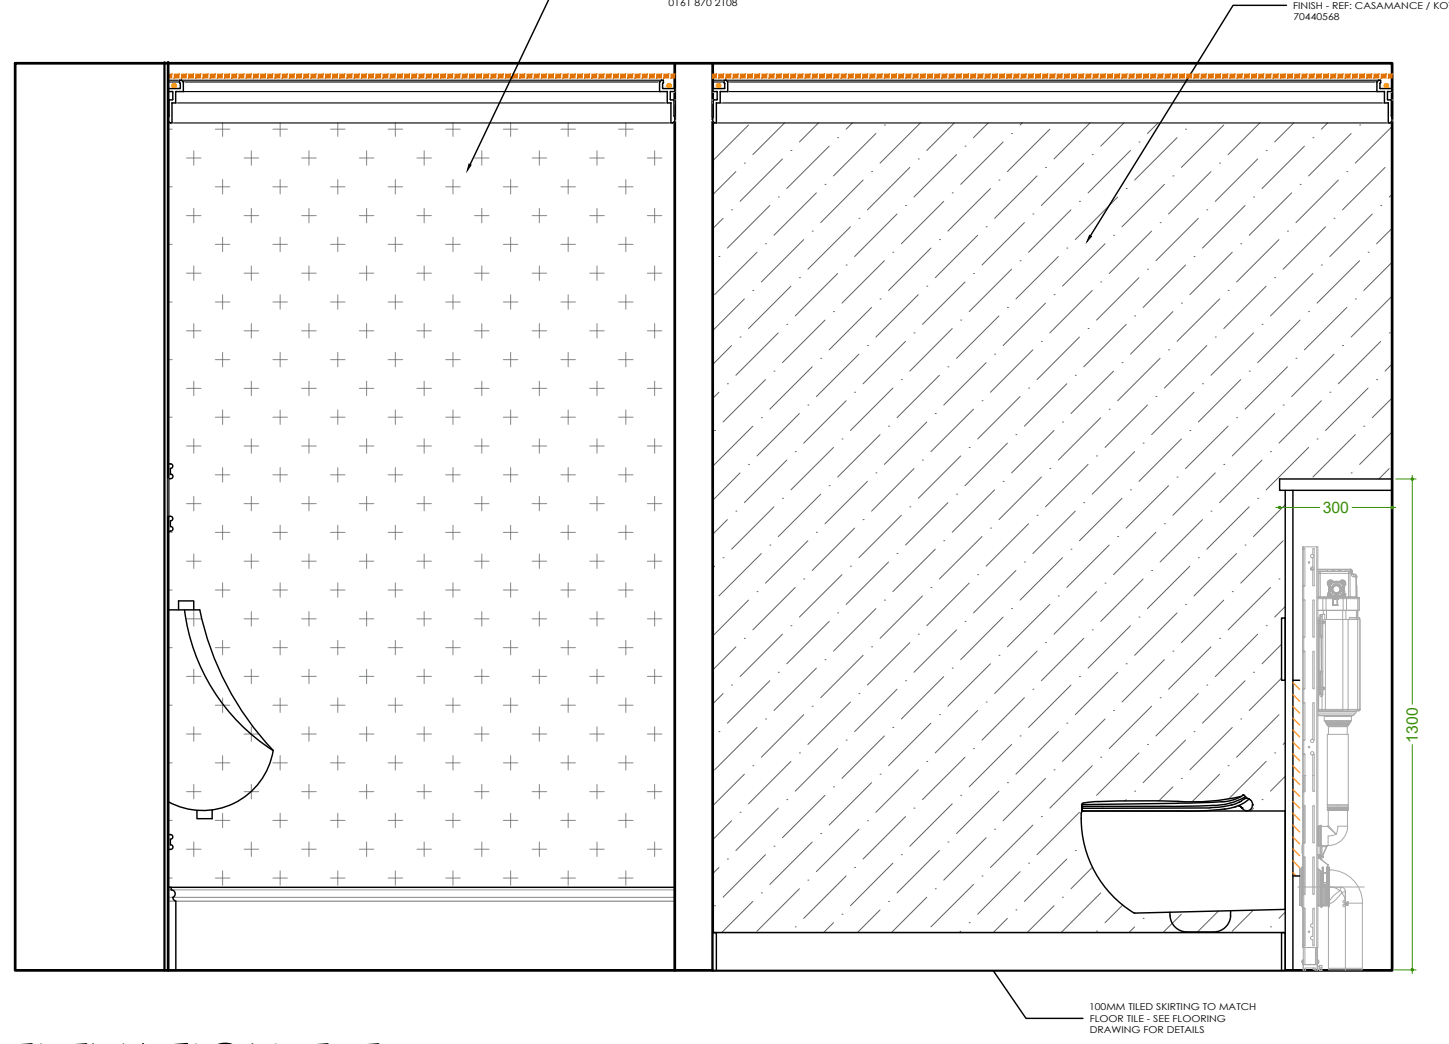

ELEVATION E-E
SCALE: 1:20 @ A1




LIVORNO QUARZO
BLUEGREY LUX REF. IMAGE

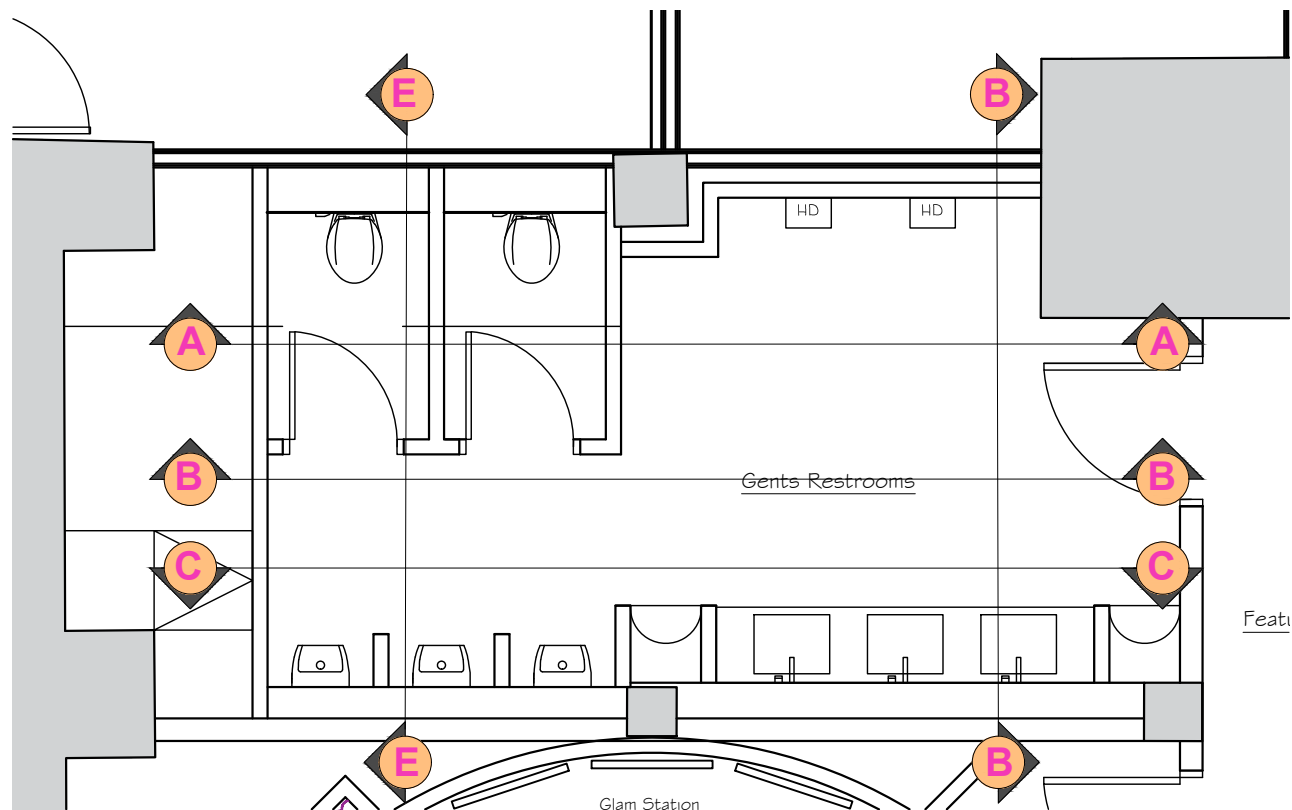


PLAN
SCALE: 1:50 @ A1

GENERAL JOINERY NOTES:

- * ALL DIMENSIONS ARE APPROXIMATE. ACCURATE DIMENSIONS TO BE TAKEN BY MAIN CONTRACTOR/ JOINERY MANUFACTURER POST STRIP OUT.
- * ALL JOINERY TO BE MANUFACTURED AND PRE-FINISHED OFF SITE.
- * ALL MATERIALS MUST BE SUITABLE FOR USE WHERE INDICATED.
- * ANY TIMBER BAR AND BACKFITTING TOPS TO BE TREATED WITH A WATER, HEAT & ALCOHOL RESISTANT 2 PART CLEAR ACID CAT. LACQUER.
- * ALL FINISHES TO BE APPLIED IN STRICT ACCORDANCE WITH MANUFACTURER'S INSTRUCTIONS. WHERE APPLICABLE, REFER TO WRITTEN SPECIFICATIONS.
- * NO CONTACT ADHESIVES TO BE USED.
- * ALL FIXINGS TO BE SECRET FIXINGS ONLY (i.e. NO CUPS AND SCREWS OR OTHER VISIBLE FIXINGS).
- * MAIN CONTRACTOR / JOINERY CONTRACTOR TO LIAISE WITH ELECTRICAL CONTRACTOR REGARDING FIRST FIX WIRING TO ANY LIGHTING / POWER POINTS TOGETHER WITH SEQUENCING OF WORKS TO ALLOW SECOND FIX OF ANY ELECTRICAL ITEMS.
- * CONTRACTOR TO CONSIDER ACCESS INTO PREMISES & SIZE / WEIGHT OF SECTIONS. SUFFICIENT MAN POWER TO BE AVAILABLE AND OR / SPECIALIST LIFTING EQUIPMENT USED AS DEEMED SUITABLE BY CONTRACTOR TO ENSURE SAFE DELIVERY & INSTALLATION, THE CDM CO ORDINATOR MAY REQUEST A METHOD STATEMENT DETAILING DELIVERY & INSTALLATION PROCEDURES.

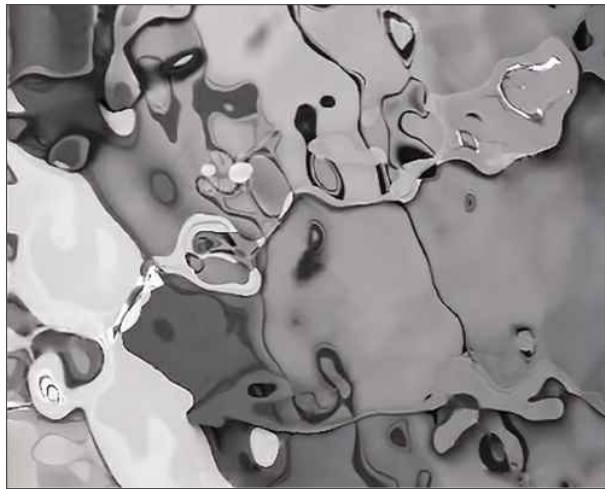

G-TEX GARDA
REF. IMAGE

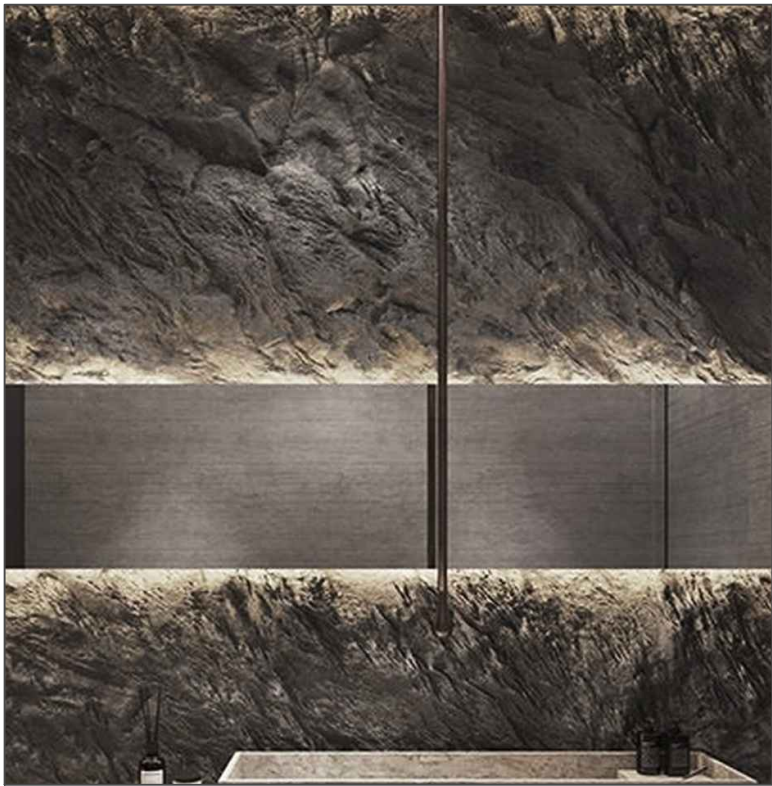

VANITY WALL PLASTERWORK
AND MIRROR REF. IMAGE

D	Wallpaper specification change following out of stock notification	18.02.25	MM
D	Layout change. Addition of G-Tex panelling	12.02.25	MM
C	Layout change as requested by client	18.12.24	MM
B	Wall finishes - see new hatches	06.12.24	MM
A	New Gents layout following client meeting	04.11.24	MM



JOB TITLE

Cut & Craft
Manchester

DRAWING TITLE

Proposed Lower Ground Floor - Gents WCs

SCALE

VARIES @ A1

DATE

APRIL 2024

DRAWING No

AC23 / LGF 09

DO NOT SCALE. ALL DIMENSIONS TO BE CHECKED ON SITE BY CONTRACTOR. ALL MEASUREMENTS ARE IN MM UNLESS OTHERWISE SPECIFIED. WRITTEN DIMENSIONS TO BE USED IN PREFERENCE TO SCALED DIMENSIONS & ALL DISCREPANCIES TO BE REPORTED TO STUDIO TWO. THE DESIGN SHOWN ON THIS DRAWING IS THE PROPERTY OF STUDIO TWO AND IS NOT TO BE USED OR ITS CONTENTS COPIED, COMMUNICATED OR DISCLOSED, IN WHOLE OR IN PART.