


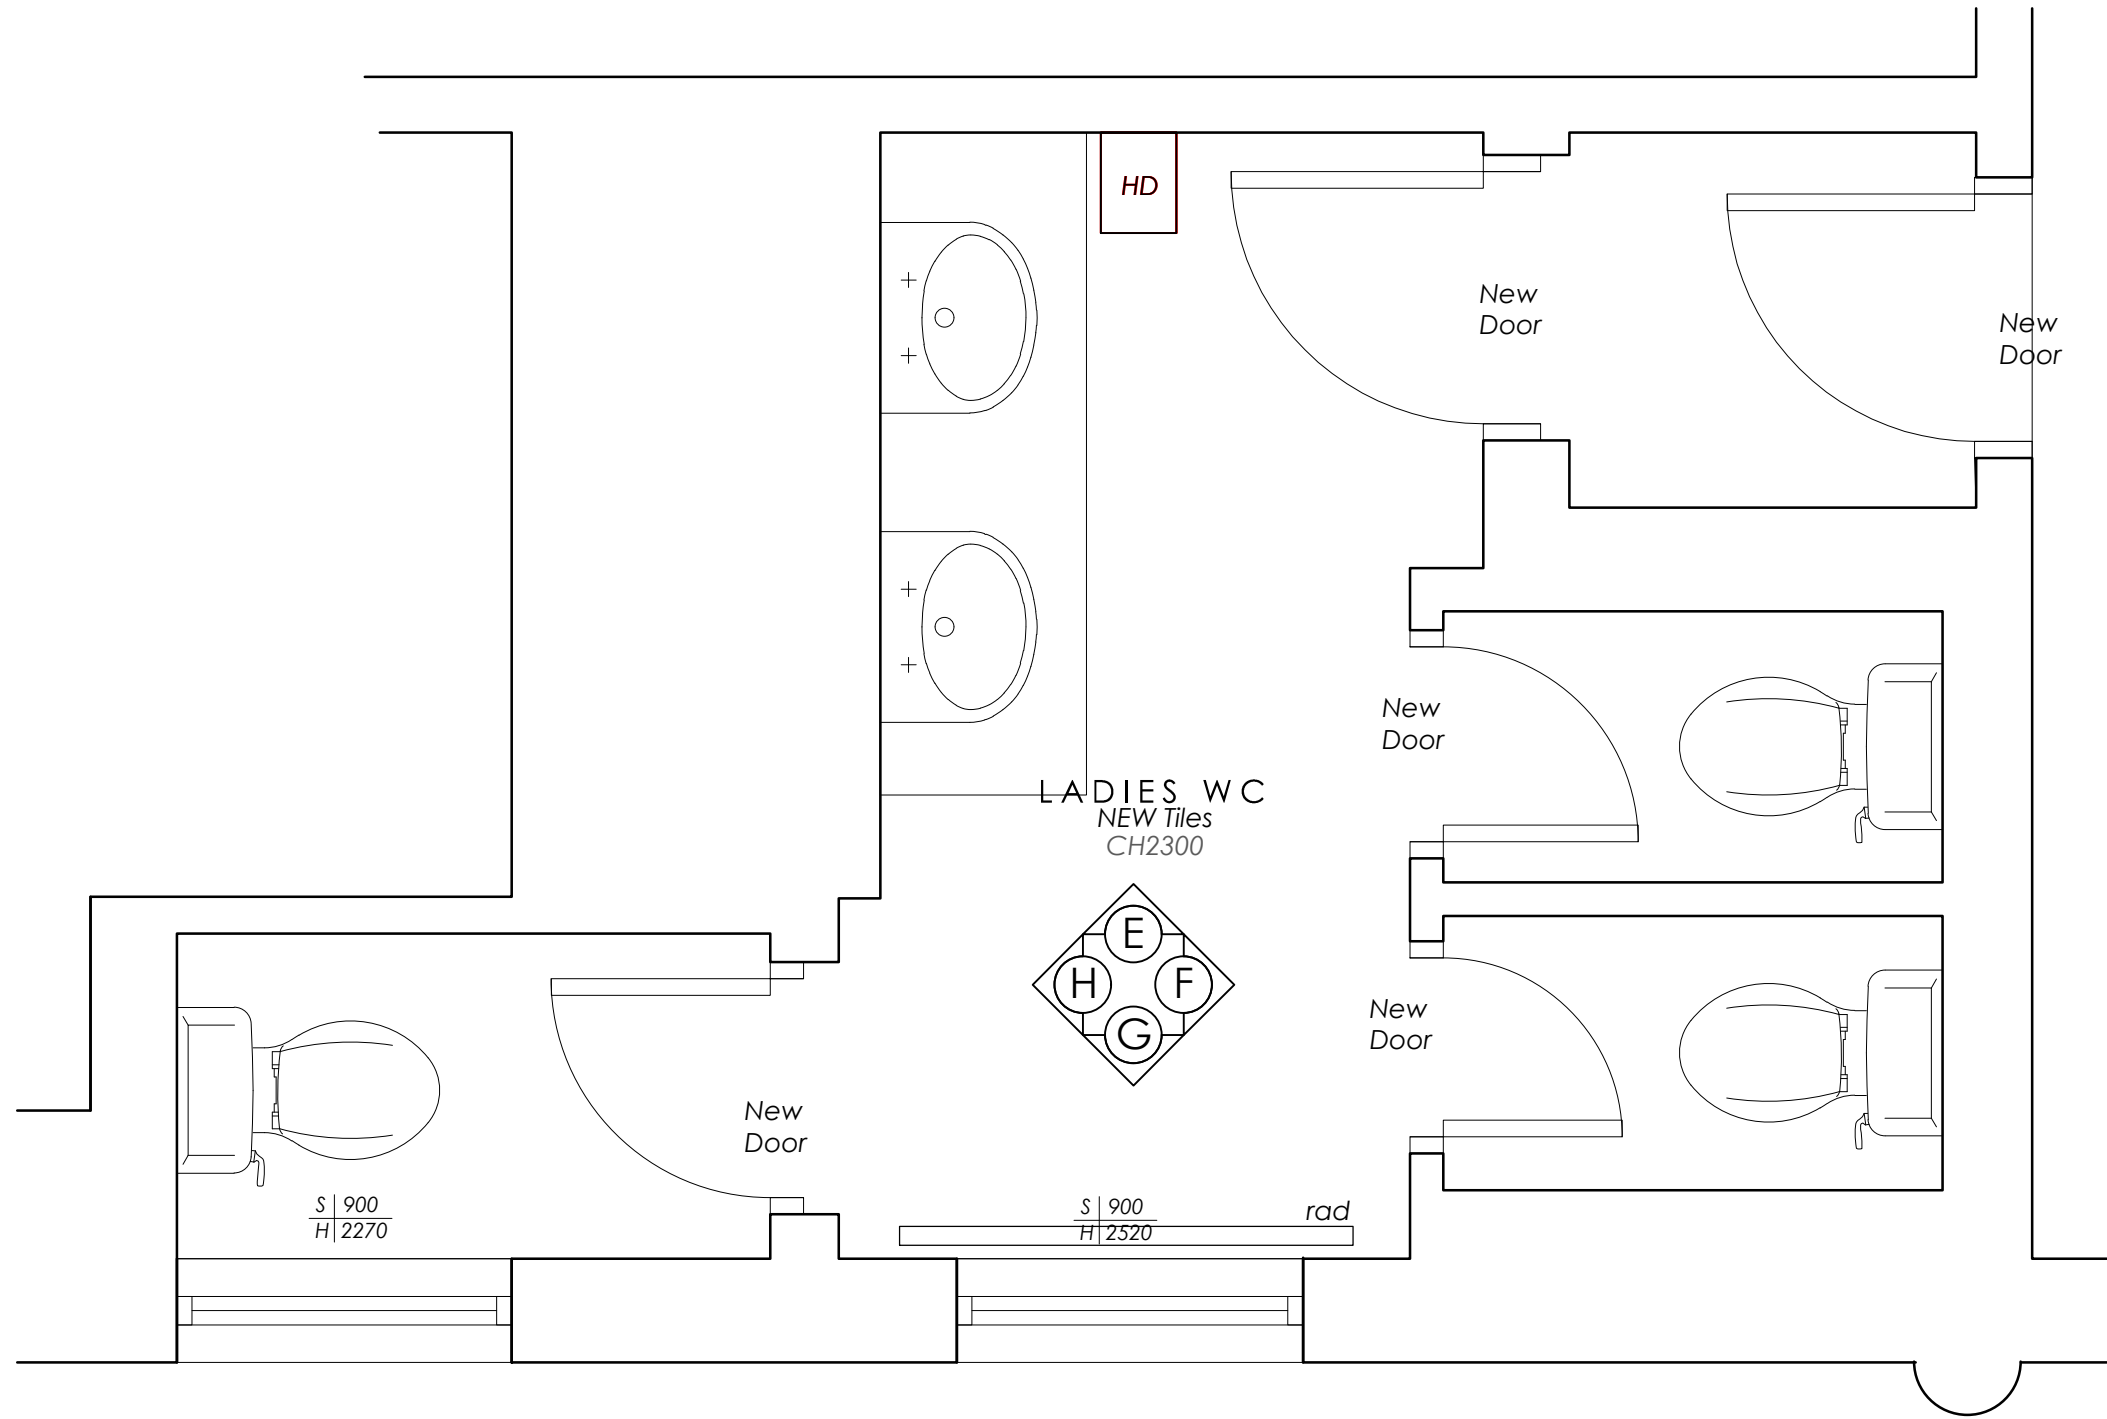

LADIES WC PLAN
SCALE 1:20




LADIES WC:
Full refurbishment to Ladies WC, allow for hacking off existing wall and floor tiles and making good to surfaces and suitably prepping to take new floor tiles and 314 height wall tiles. Full redecoration. New cubicle doors. New IPS panels. New vanity unit. New sinks and taps. New WC's. New Handdryer. New radiator. New extract. New decorative lighting. New fused spur casing.


LADIES DETAILS




ELEVATION E
SCALE 1:20

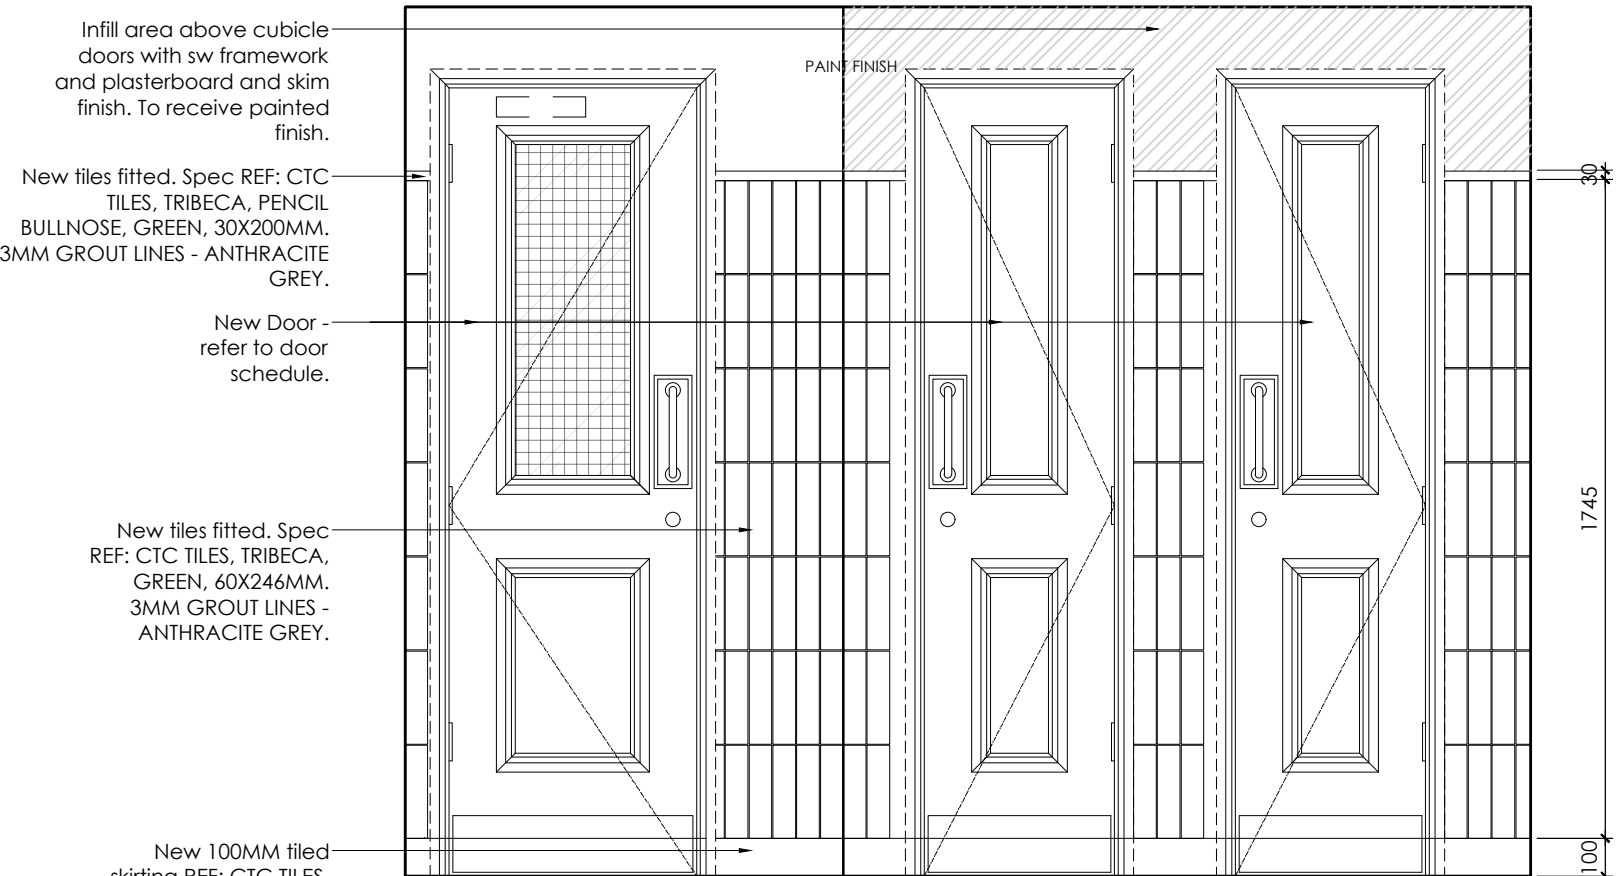

ELEVATION F
SCALE 1:20

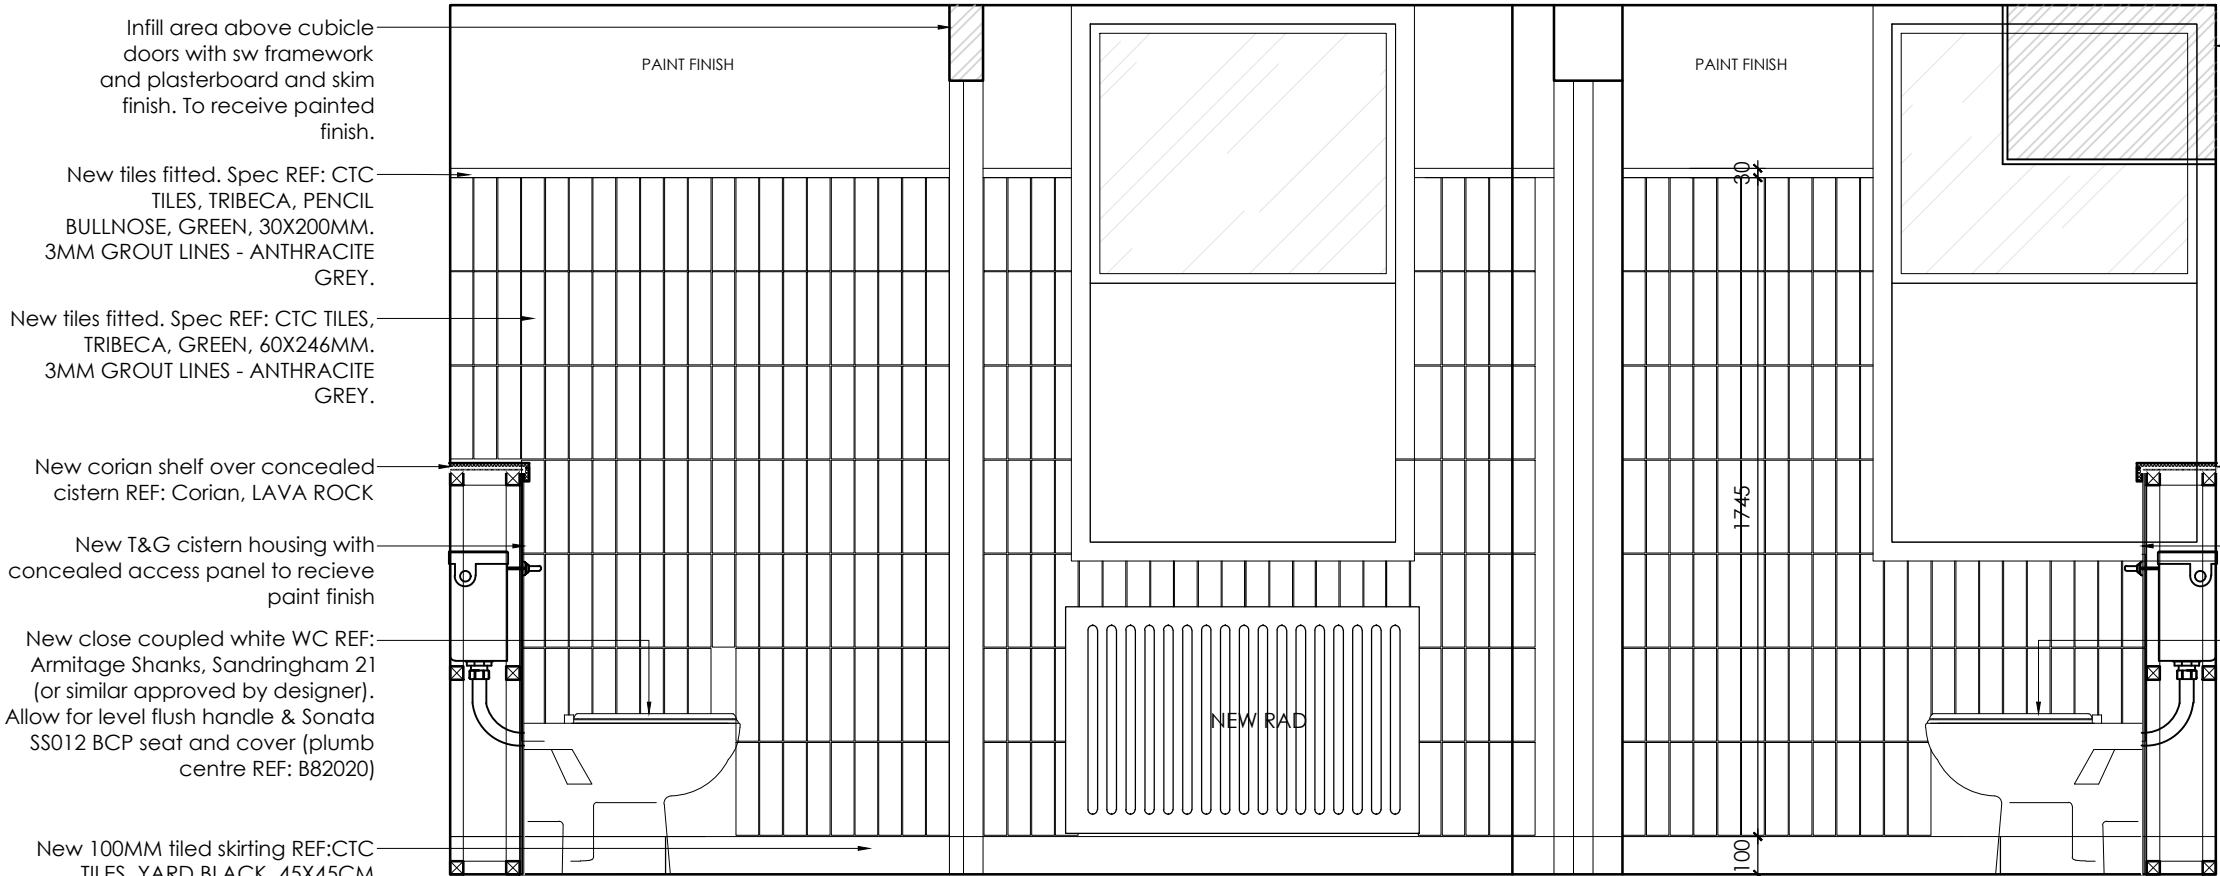

ELEVATION G
SCALE 1:20

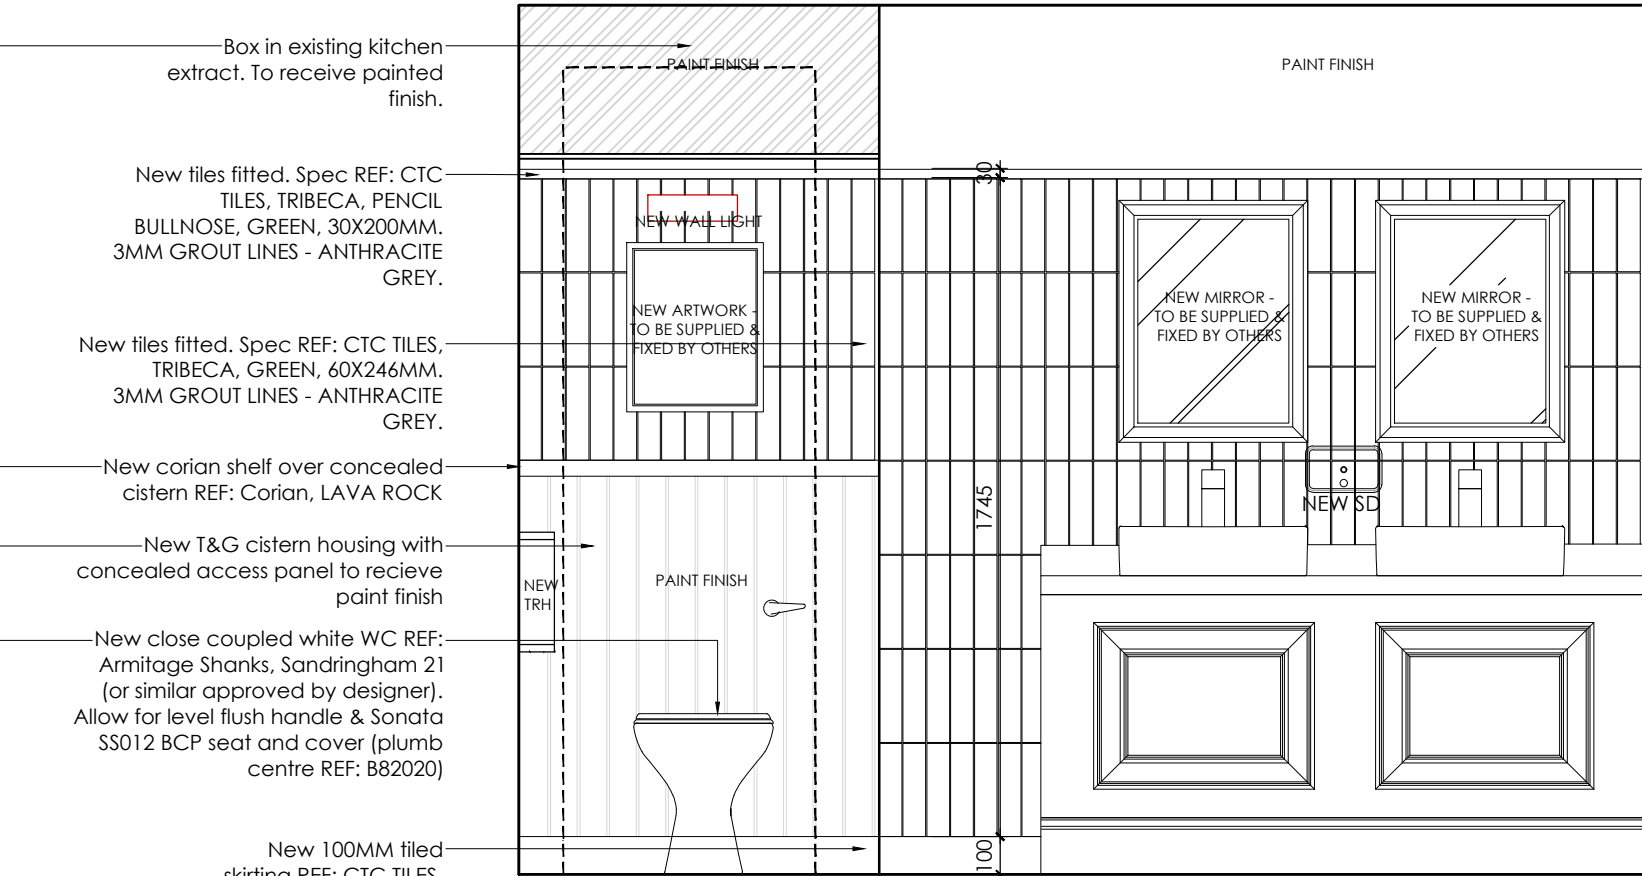


ELEVATION H
SCALE 1:20

NEW SIT ON WHITE CERAMIC BASIN WITH NEW CONCUSSIVE TAPS REF: ARMITAGE SHANKS, STRADA 50CM COUNTERTOP WASHBASIN K0777(01) STRADA ONE TAPHOLE WITH TAP REF: ARMITAGE SHANKS, AVON 21, PUSH BUTTON SELF-CLOSING

COUNTER TOP FORMED FROM 12mm CORIAN REF: LAVA ROCK ON 25mm MOISTURE RESISTANCE MDF. ALLOW FOR 50mm LEADING EDGE AND 80mm UPSTAND

DECORATIVE TIMBER PANELS TO HARDWOOD VANITY UNIT. REMOVABLE ASH ACCESS PANELS WITH MOULDING SURROUND STAINED AND POLISHED (SAMPLE TO BE AGREED BY DESIGNER). PANELS TO BE SECURED WITH 'STAR LOCKS' AS APPROPRIATE. 150MM ASH SKIRTING TO BOTTOM - ALL TO RECEIVE STAIN AND POLISH.

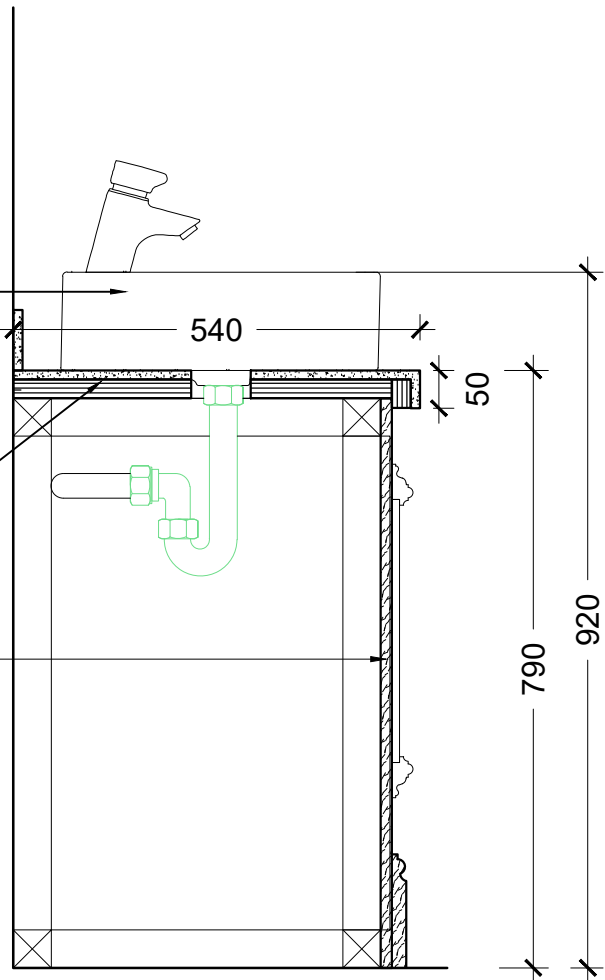

TYPICAL SECTION THROUGH
VANITY UNITS (1:10)

"Copyright in this drawing remains with the designer. Responsibility is not accepted for errors made by others in scaling from this drawing. All construction information should be taken from figured dimensions only. Check all dimensions on site. In case of any discrepancy, refer query to the designer."



Rev	Description	By	Date
-----	-------------	----	------

INVENTIVE DESIGN ASSOCIATES
ARCHITECTURE & INTERIOR DESIGN

57 Station Road, Cheadle Hulme
Stockport, Greater Manchester SK8 7AA
Company Reg No: 9251414

TRUST INNS
The Brunswick
97 Piccadilly, Manchester M1 2DB
LADIES WC DETAILS

0161 428 0310
office@inventiveda.com
www.inventiveda.com
@inventiveda

DRAWN JH DATE JAN 25
SCALE VARIES @ A0 REV. -

DRAWING NO.
22108-413