

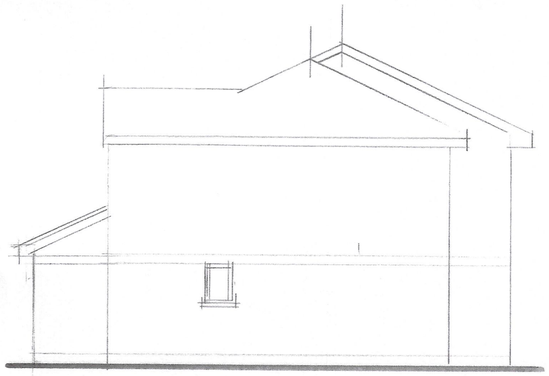



side

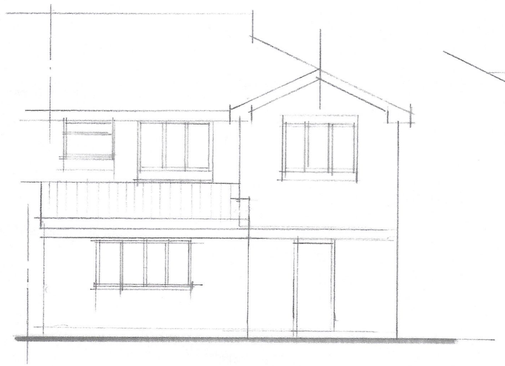


rear

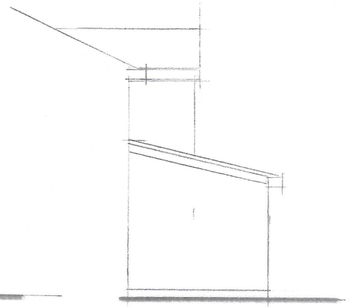

side

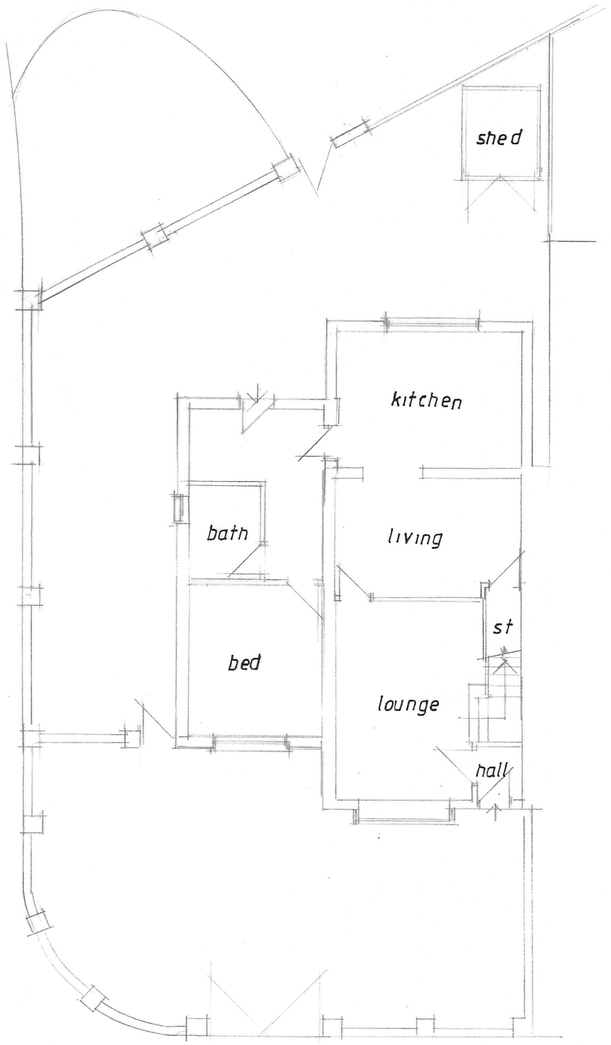

GROUND

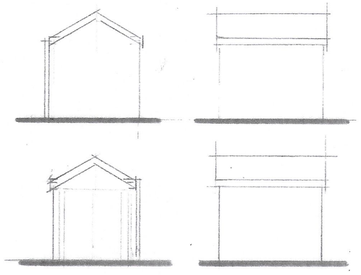

SHED

CLIENT

MR S AHMED
70 ALDERSIDE ROAD
MANCHESTER M9 5XQ

JOB TITLE

PROPOSED RETENSION OF
EX KITCHEN AND NEW STORE
& PORCH

DRAWING TITLE

PLANS AND ELEVATIONS
AS EXISTING

HOLBOROW
ORMESHER +
LIMITED

architectural &
interior design

COMPANY ADDRESS:
15 OVERTON CLOSE
MIDDLEWICH
CHESHIRE CW10 0PZ

PHONE: 0770 834 939

ISSUE	ORIGINAL	1	2	3	4	5	6	7
REVISION								
DATE								
DRAWN								
CHECKED								
APPROVED								

SCALE 1:100 at A2

DRAWING NUMBER 2068/25/01