



28/02/2025 17:18:39


C:\Users\jee\Documents\5668-HMA-WK-ZZ-M3-A-00001_P01 - William Kay_jbe\VPV\Y4.rvt

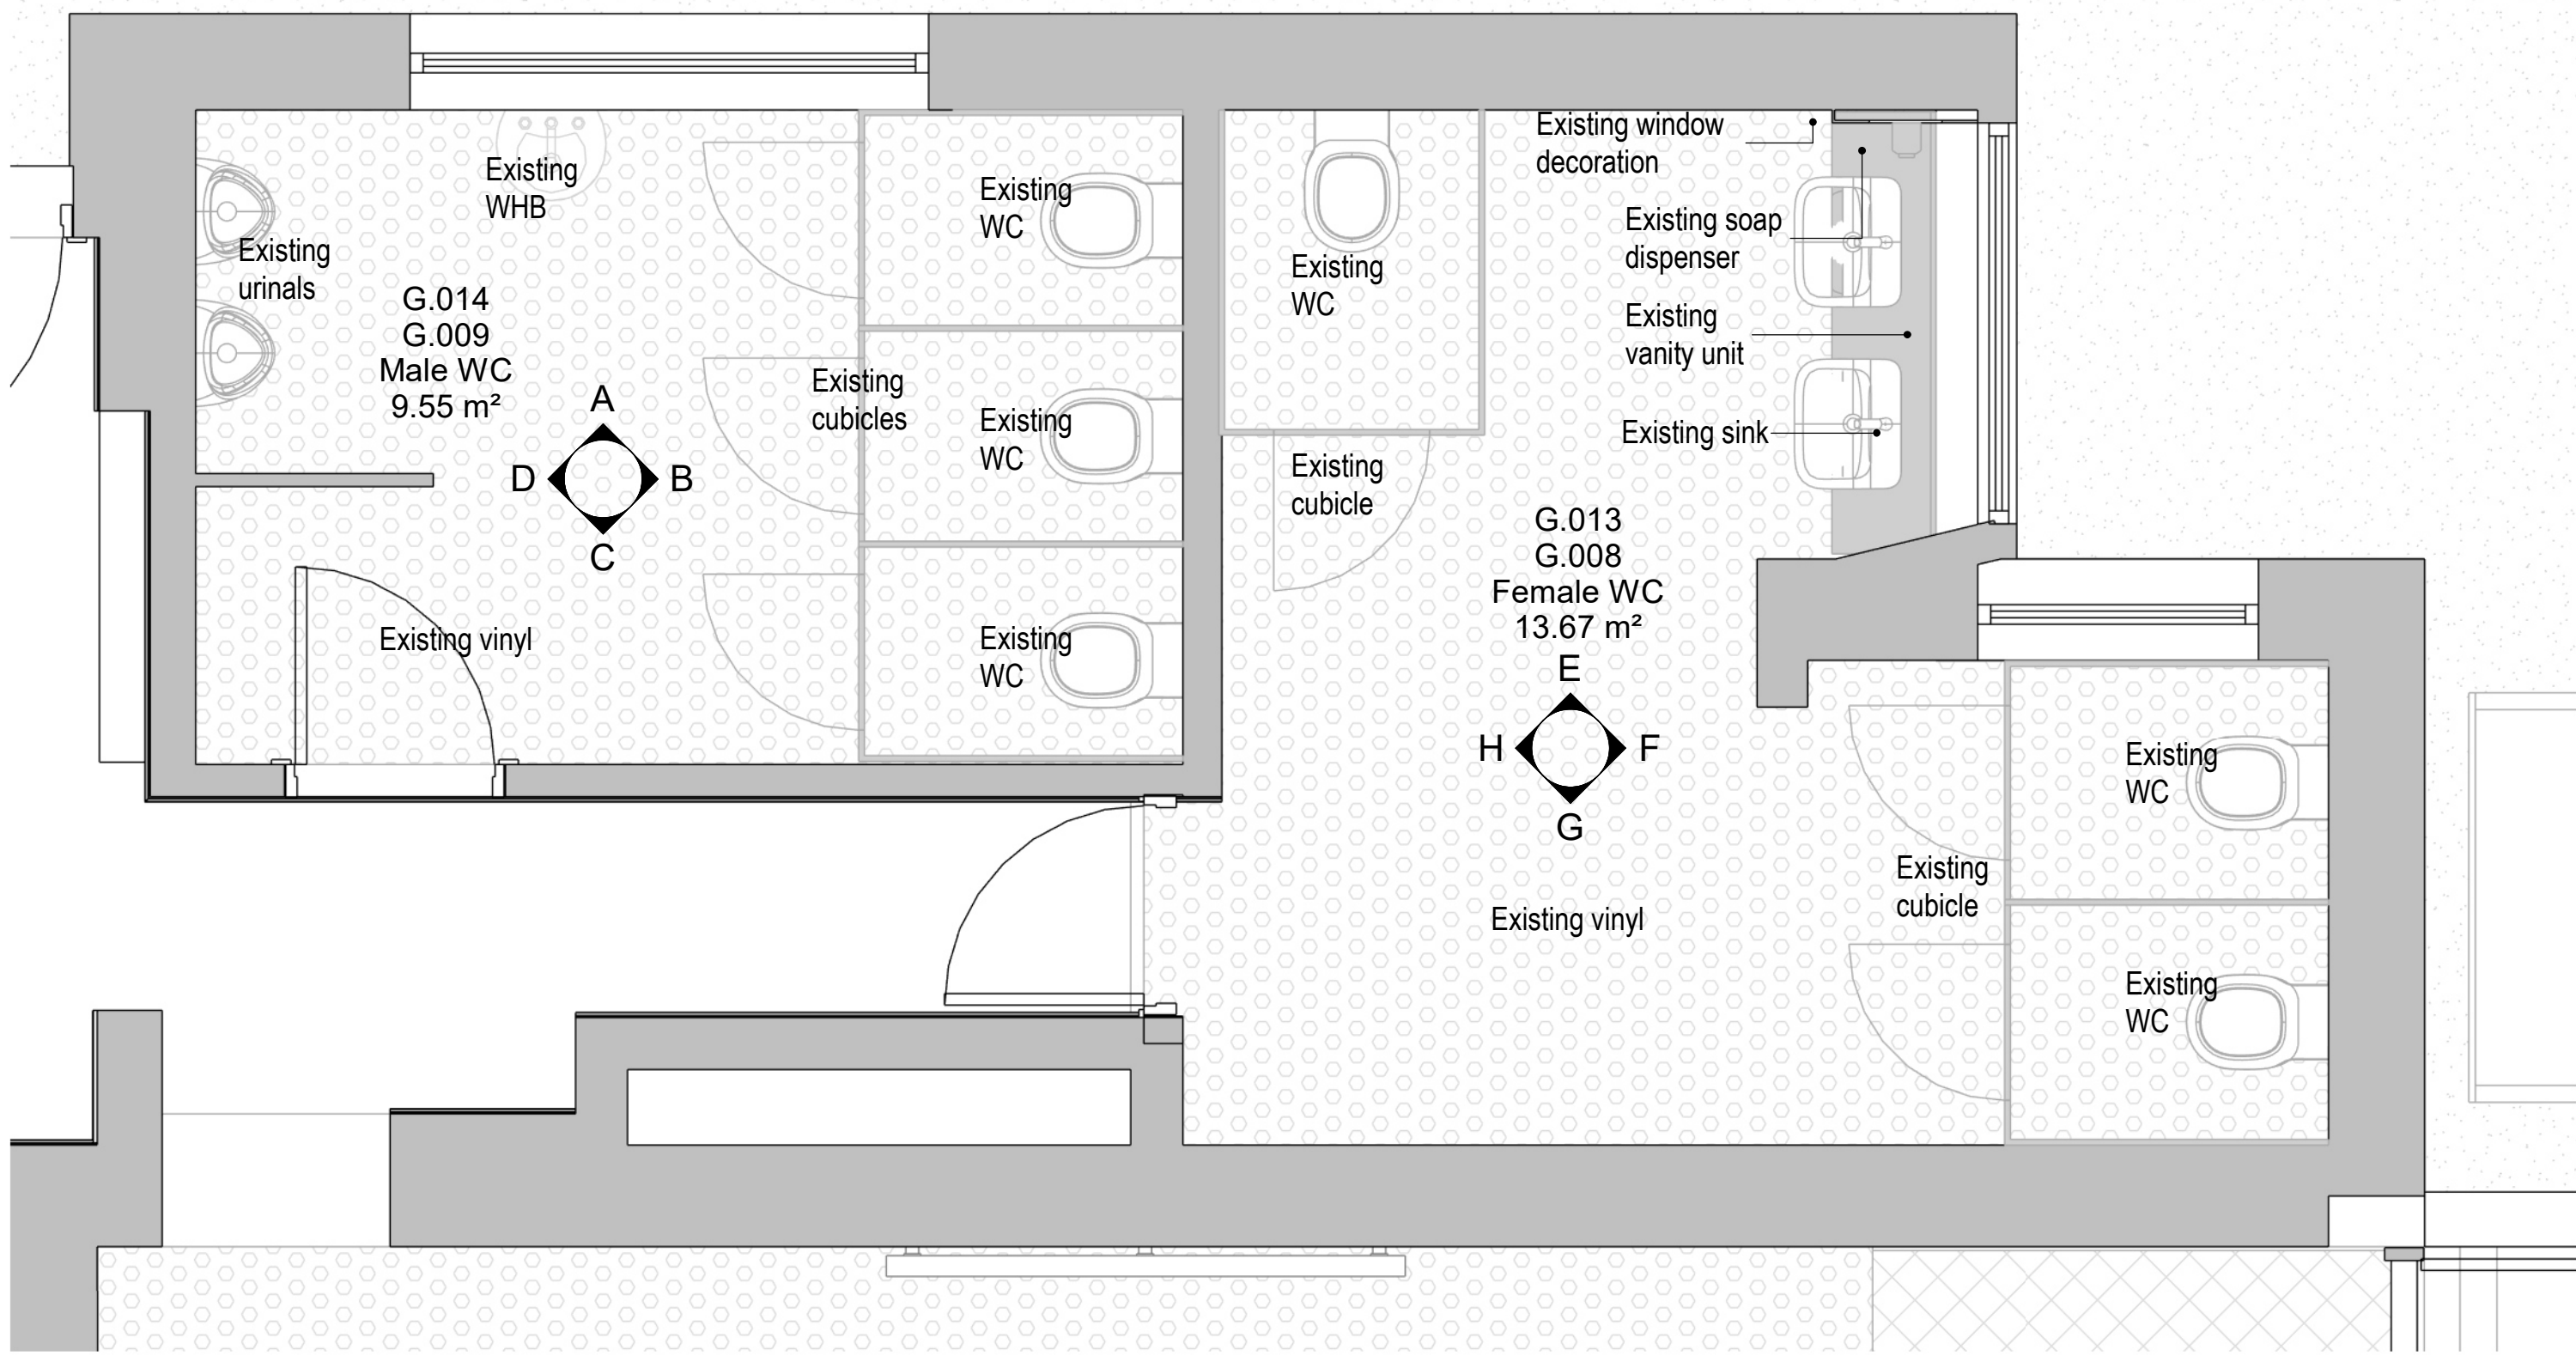


WC as Existing
1 : 25 @ A1

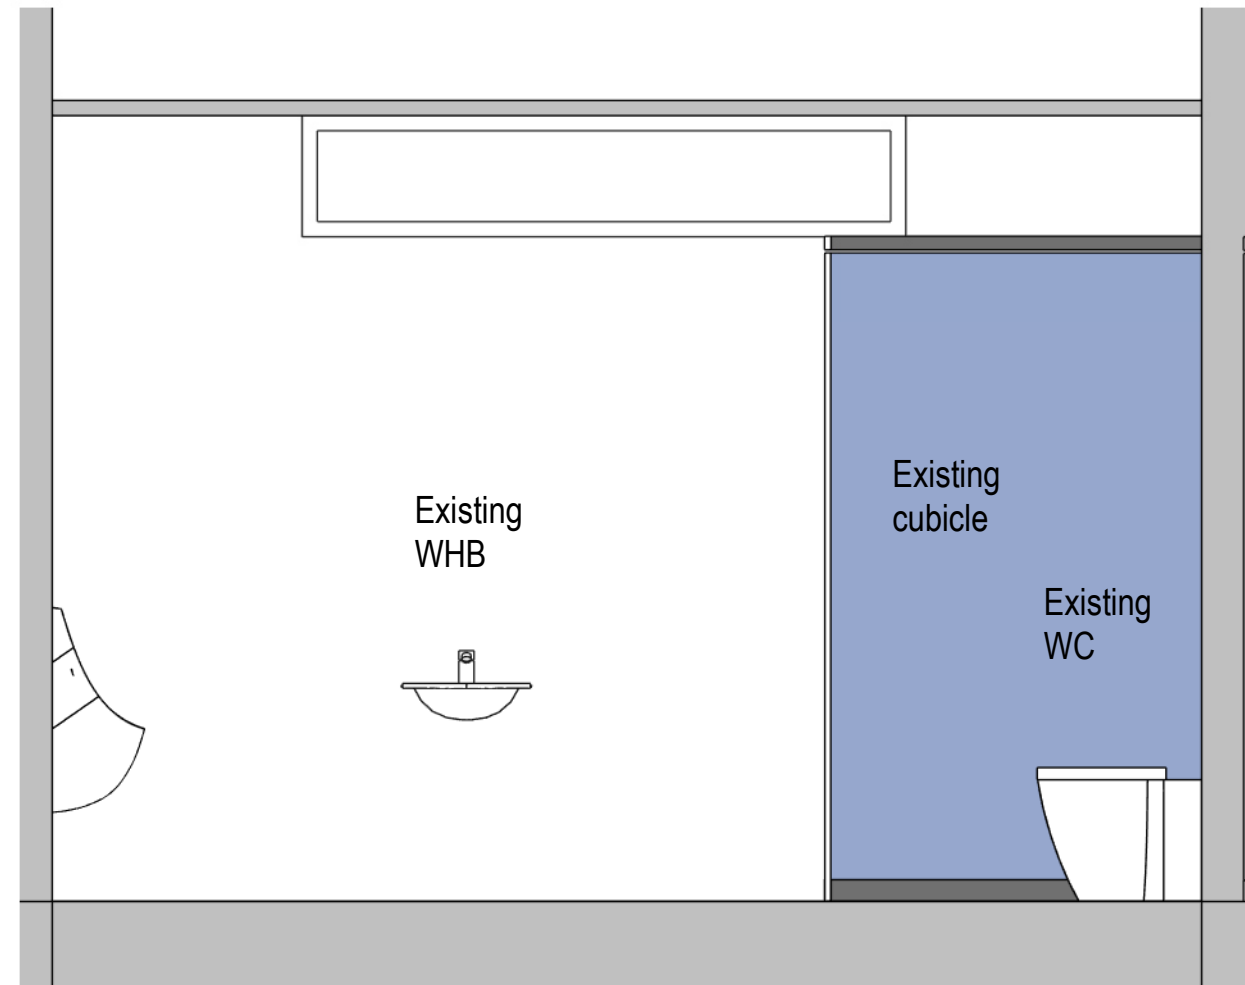


Male WC Elevation A
1 : 25 @ A1

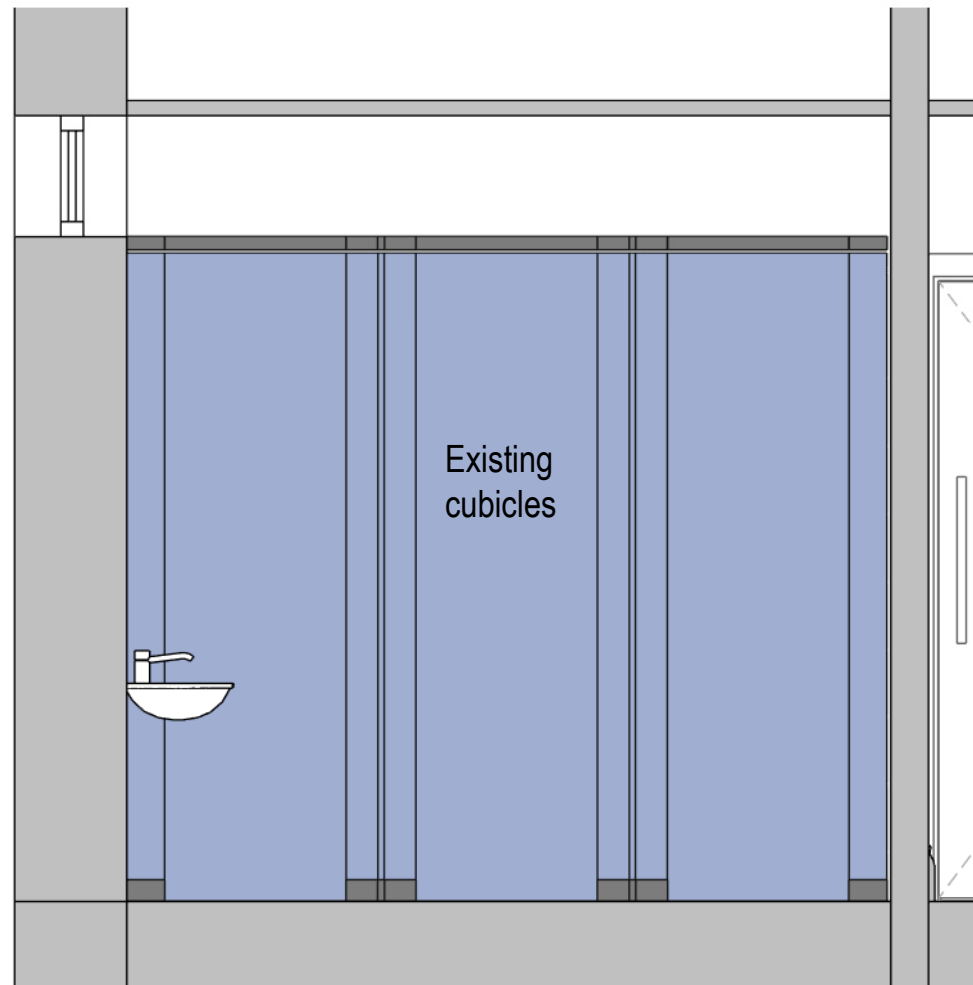


Male WC Elevation B
1 : 25 @ A1

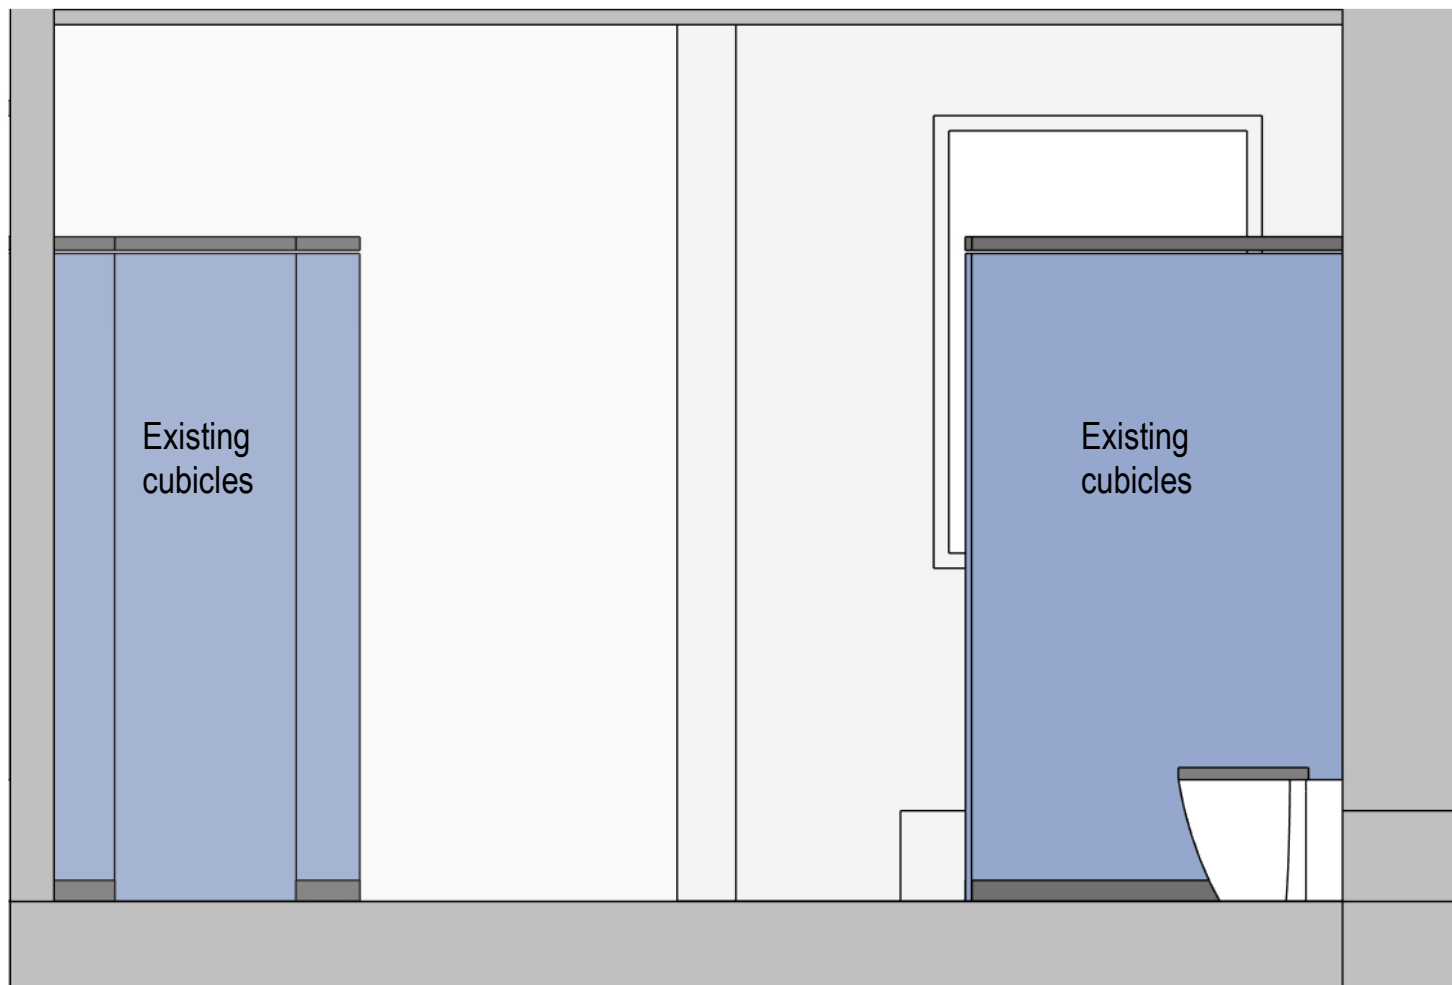


Female WC Elevation E
1 : 25 @ A1

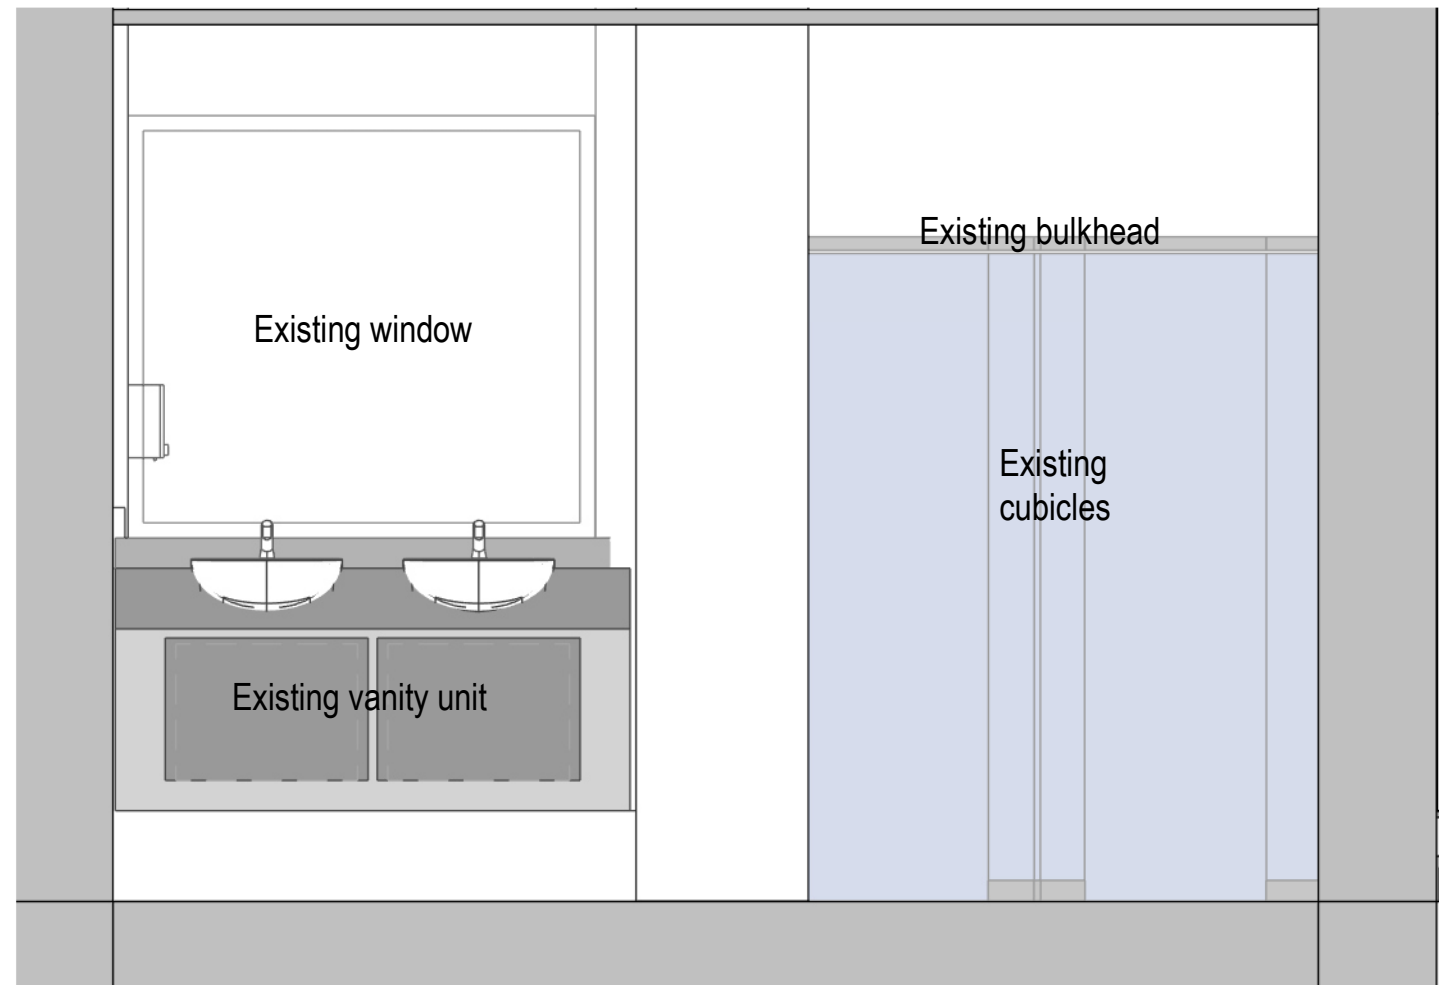


Female WC Elevation F
1 : 25 @ A1

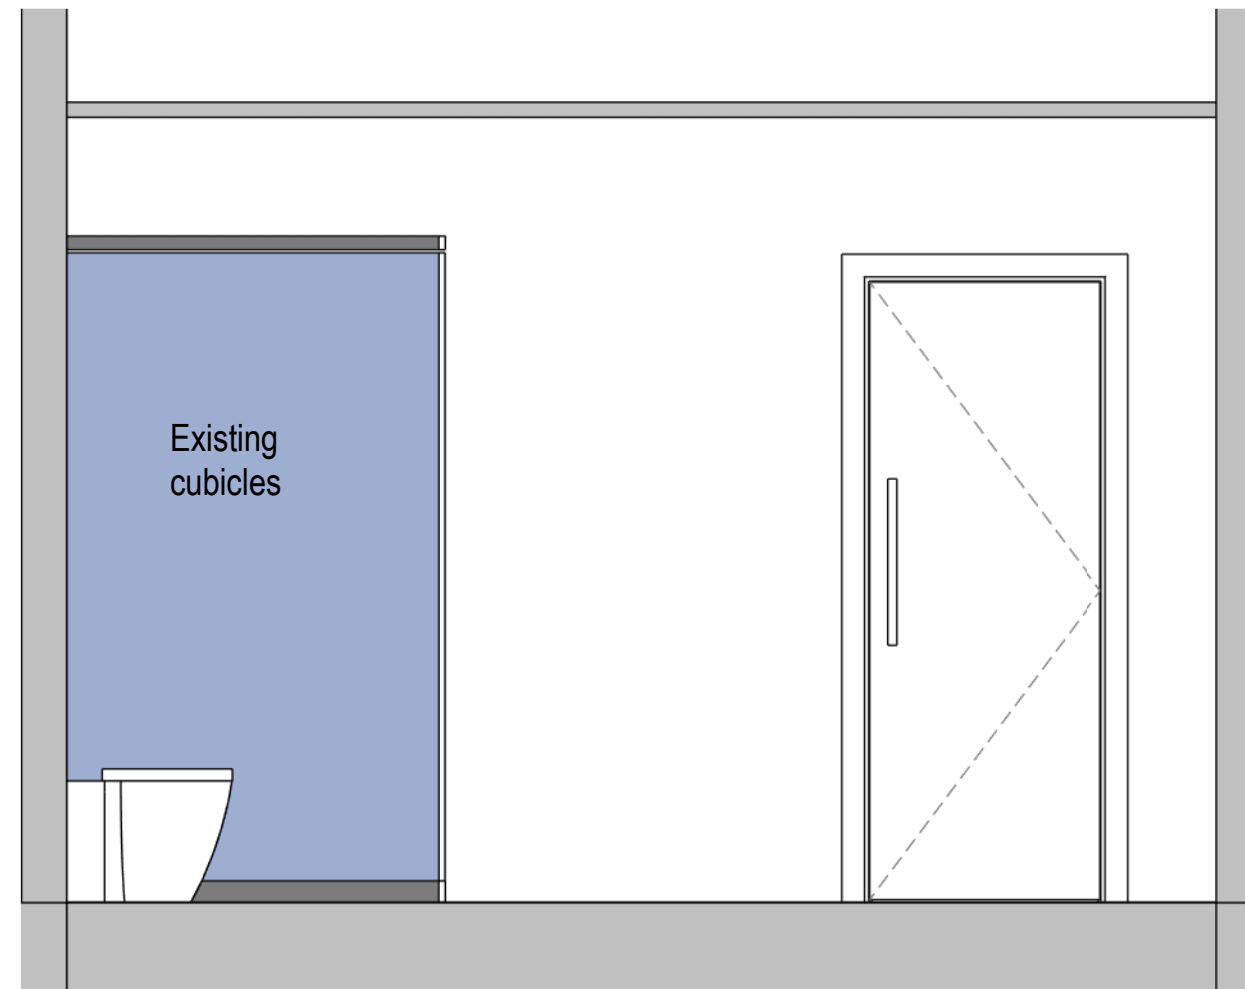

Male WC Elevation C
1 : 25 @ A1

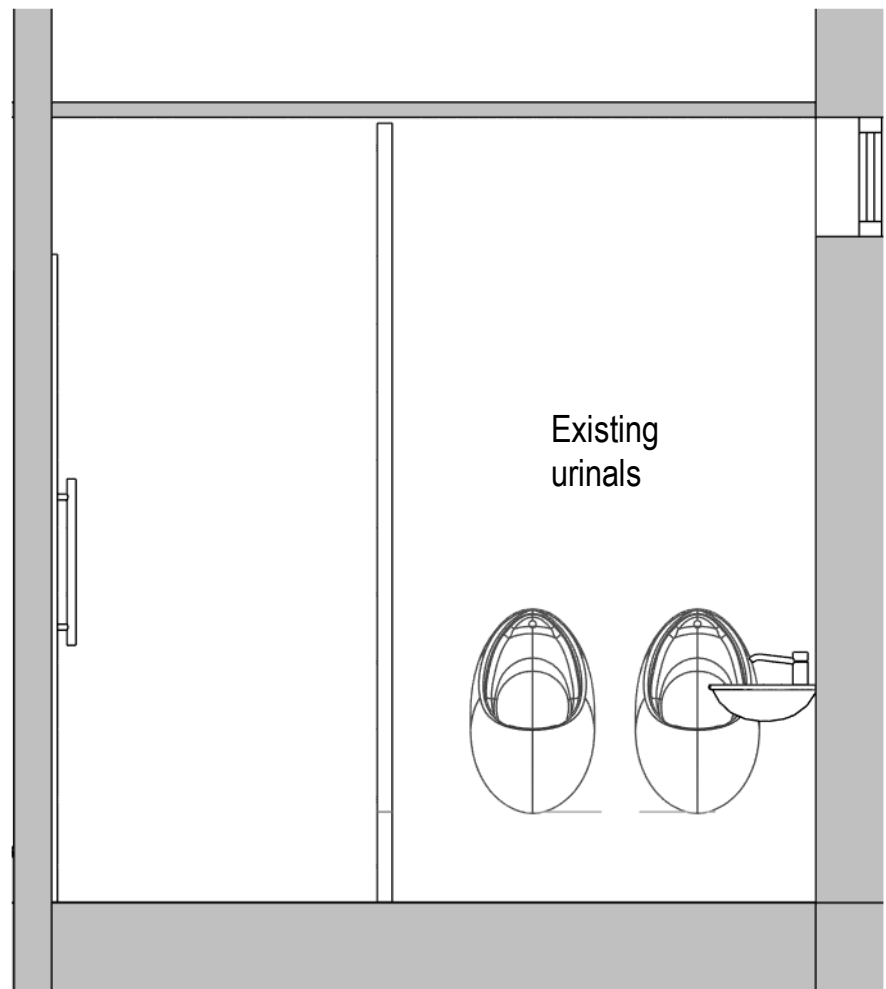

Male WC Elevation D
1 : 25 @ A1

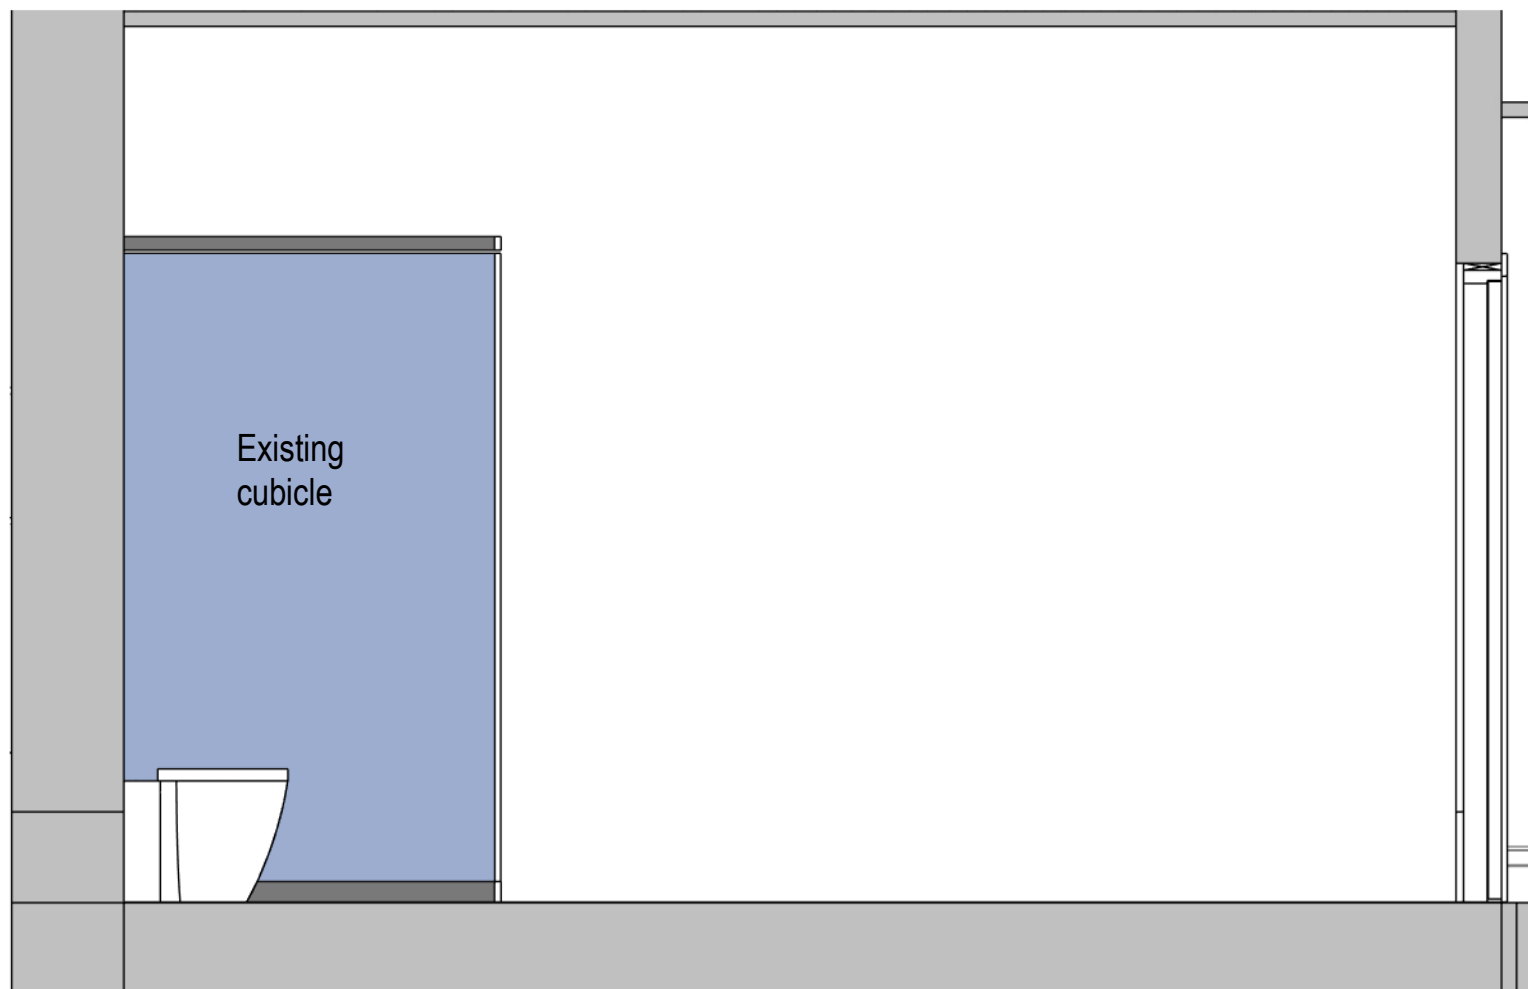

Female WC Elevation G
1 : 25 @ A1



Female WC Elevation H
1 : 25 @ A1

NOTES

- Do not scale from this drawing.
- All measurements are in millimetres unless stated otherwise.
- This drawing is to be read in conjunction with the specification and all relevant Architectural, Electrical, Mechanical and Structural drawings.
- (c) University of Manchester this drawing must not be reproduced without permission.
- Directorate of Estates and Facilities to be notified of any discrepancies.

William Kay

0 2m 4m 8m

1:100 @ A1

Plans shown as indicative. Survey required.

P01 First issue. Issued for comments.		29-10-24	JL	JL
Rev	Description	Date	By	Auth

MANCHESTER
1824
The University of Manchester

Directorate of Estates and Facilities
Beyer Building
The University of Manchester
Oxford Road
Manchester
M13 9PL

HALLIDAY MEECHAM ARCHITECTS
Halliday Meecham Architects Limited
111 Piccadilly Manchester M1 2HW
+44 (0)161 461 5565
4 Devonshire Street London W1W 5DT
+44 (0)203 440 5175
hma@hallidaysmeecham.com
www.hallidaysmeecham.com

Drawing Status: **PRELIMINARY**

Project: UoM NZC Decant Works - 5668

Building Name	Building No.
William Kay House	016AA

Site Name: William Kay House
Sub Site Name: Oxford Road

Drawing Title: William Kay L0 WC Layout as Existing

PM	DS	Drawn	CB	Checked	FW	Authorised	JL
Scale @A1		Date	-	Date	-	Date	-
1:25/1:50		Date	-	Date	-	Date	-

Drawing Number	Revision
5668-HMA-WK-L0-DR-A-0107	P01