


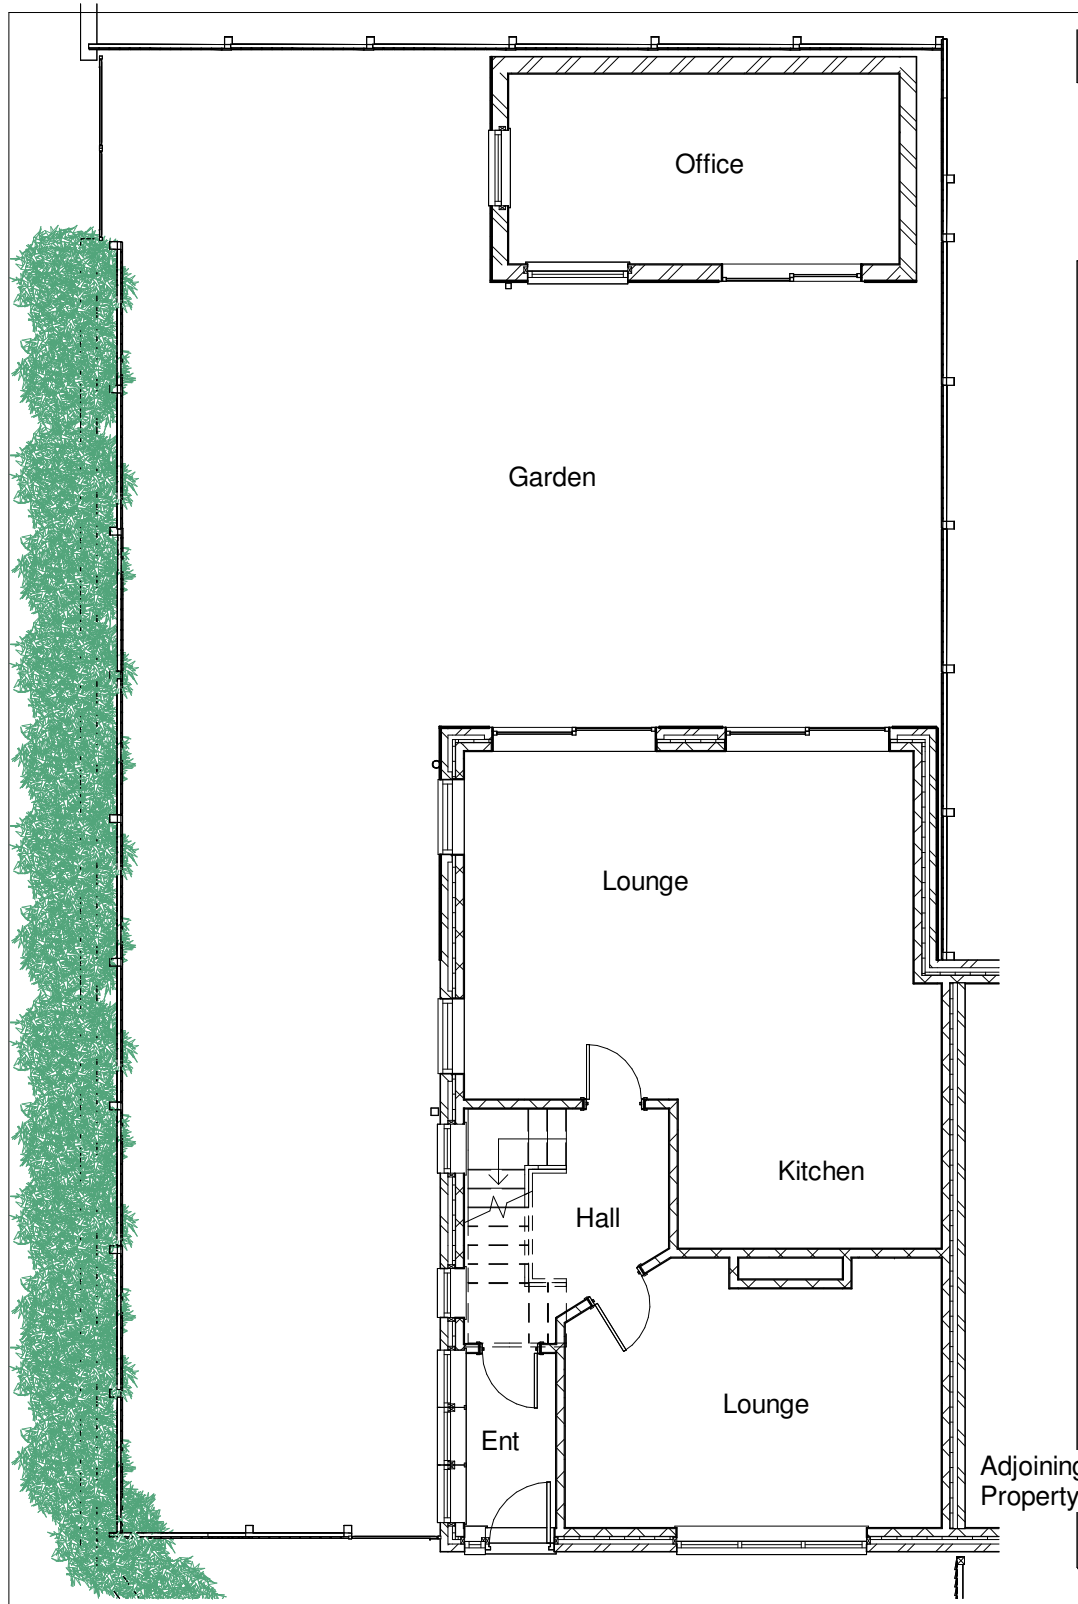


01 Existing Ground Floor Plan

1 : 100


0 5 m

Scale Bar 1:100

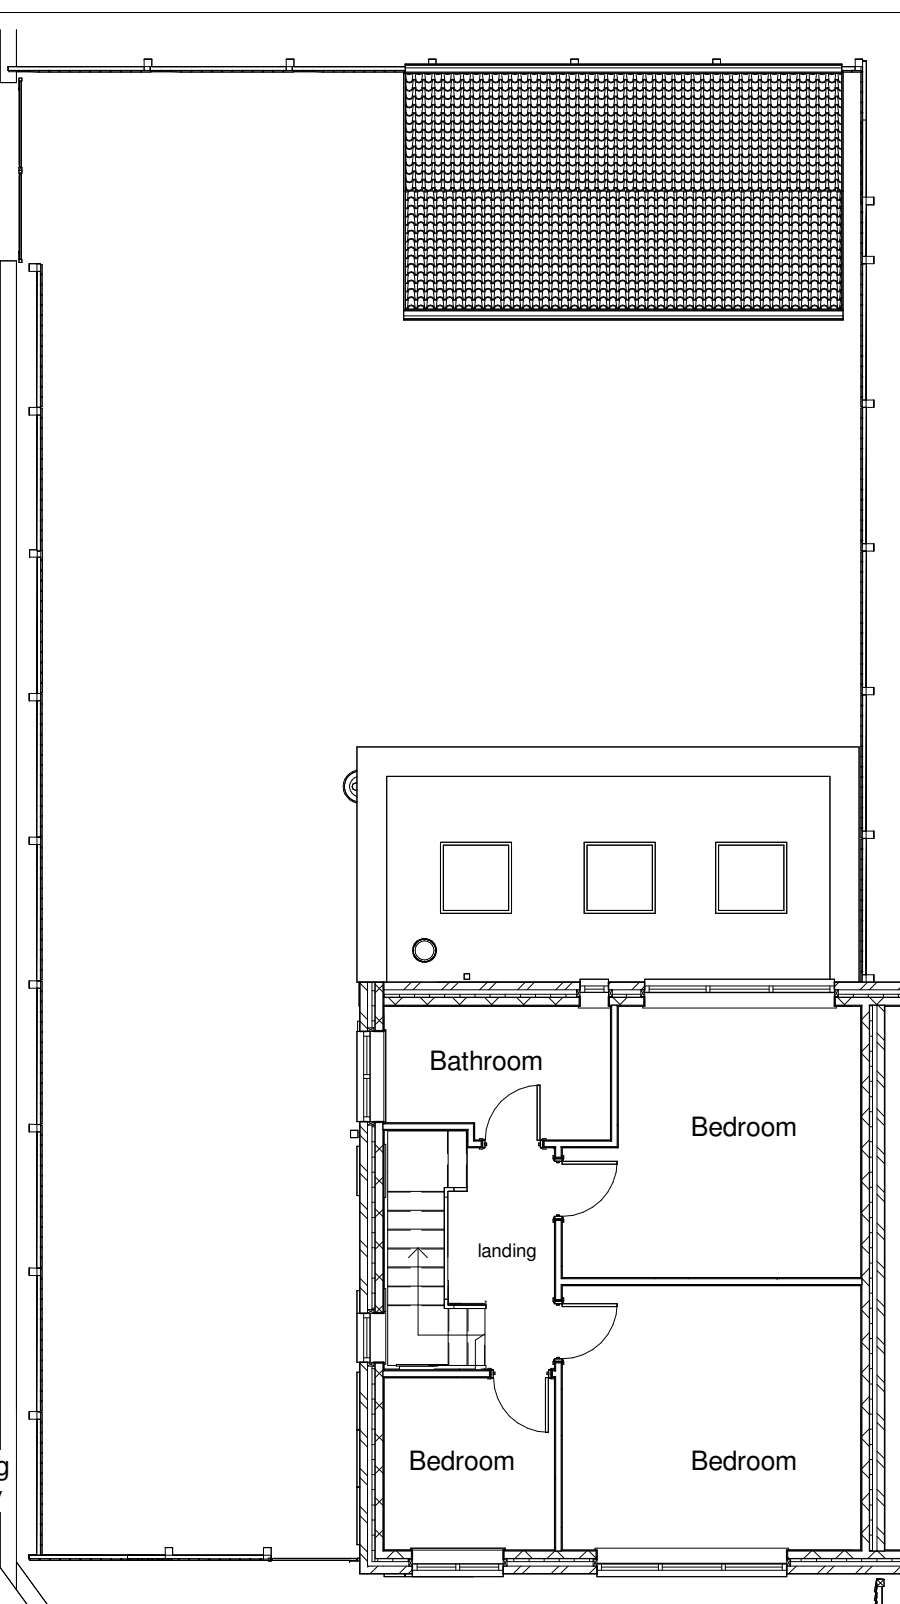


02 Existing First Floor Plan

1 : 100

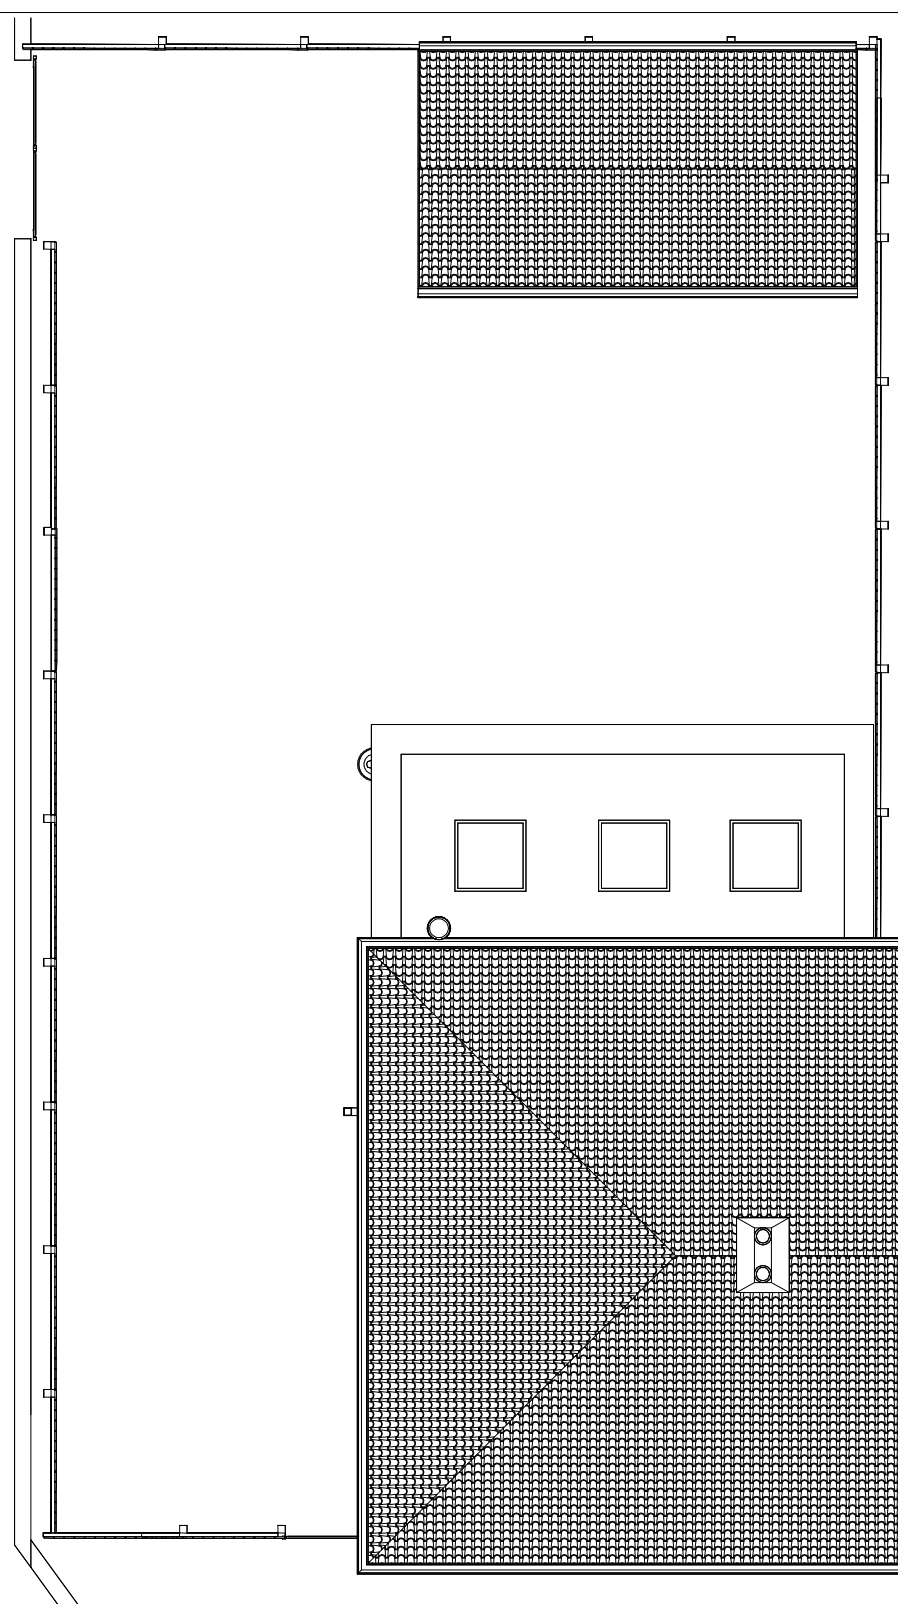

04 Existing Roof Plan


1 : 100

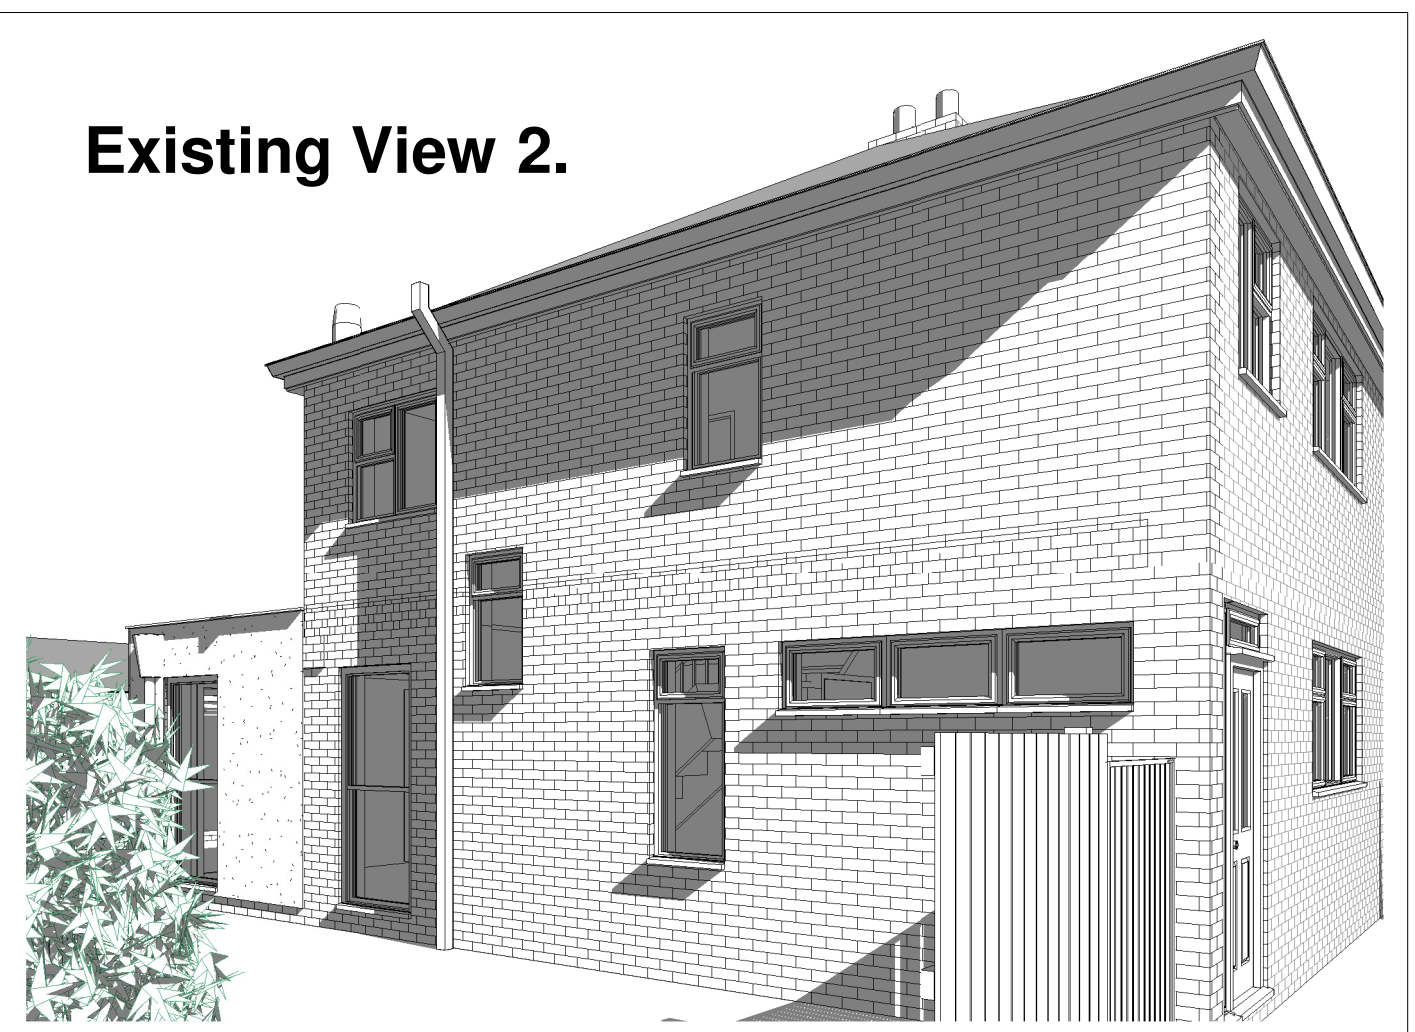


Existing View 2.



Existing View 1.

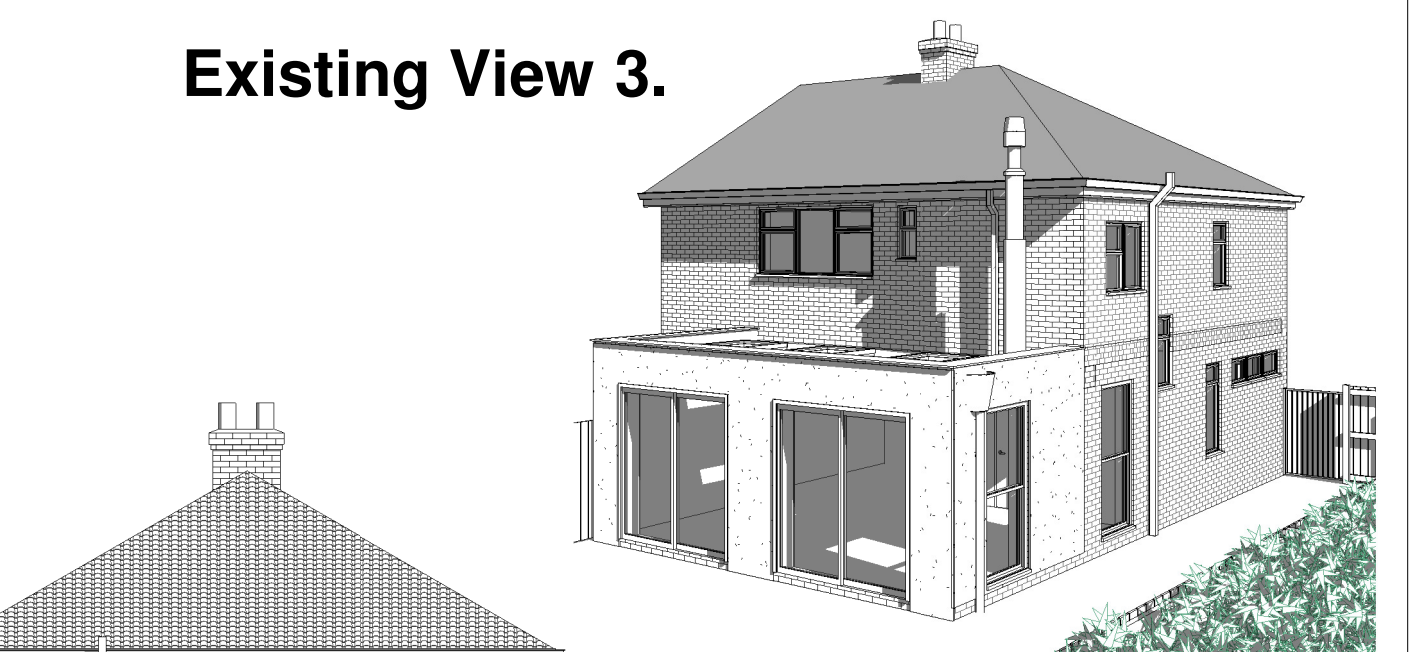

Existing View 3.

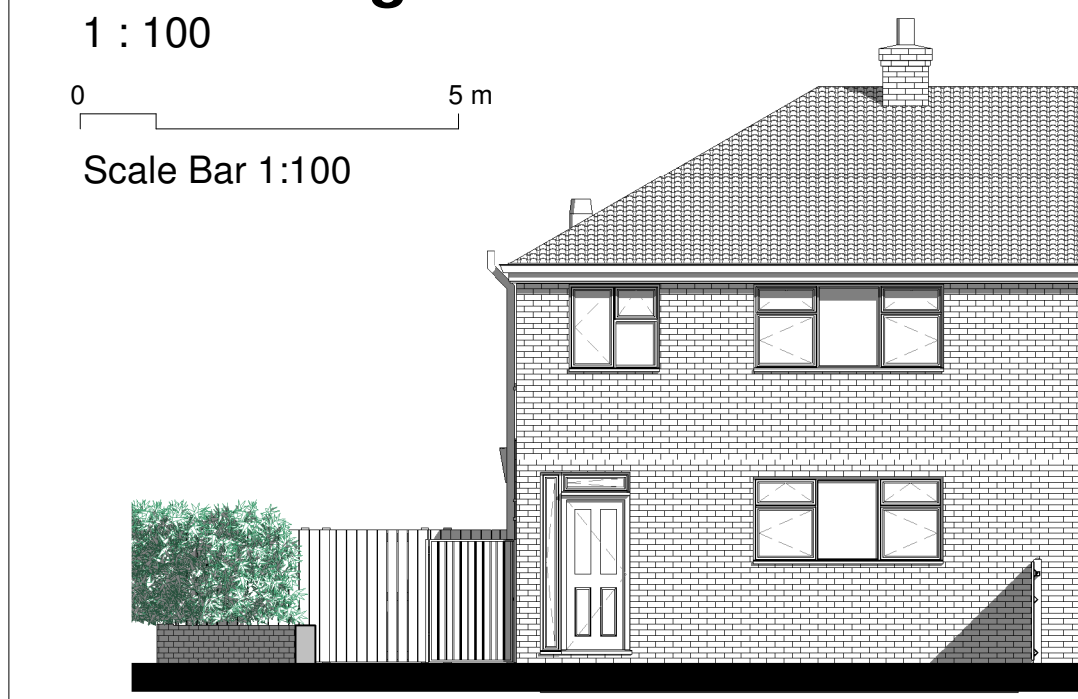


Existing Front Elevation

1 : 100




Existing Rear Elevation

1 : 100

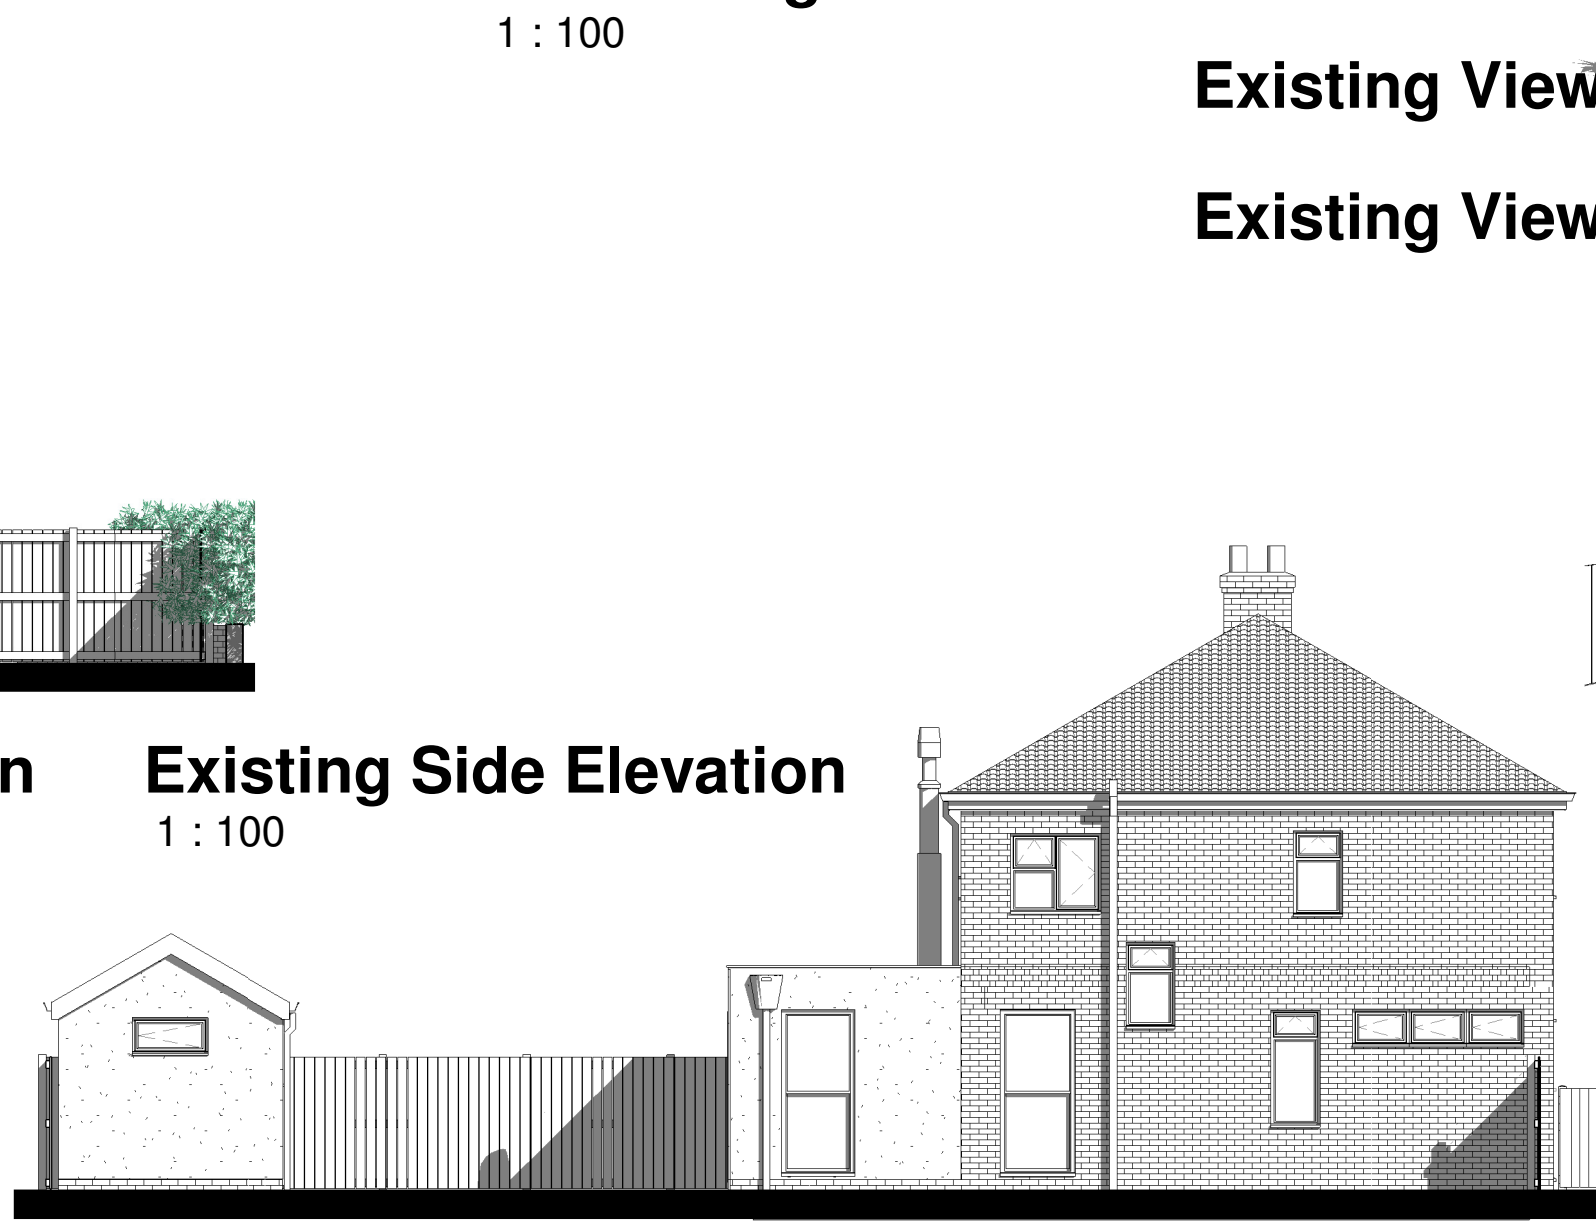

Existing Side Elevation

1 : 100

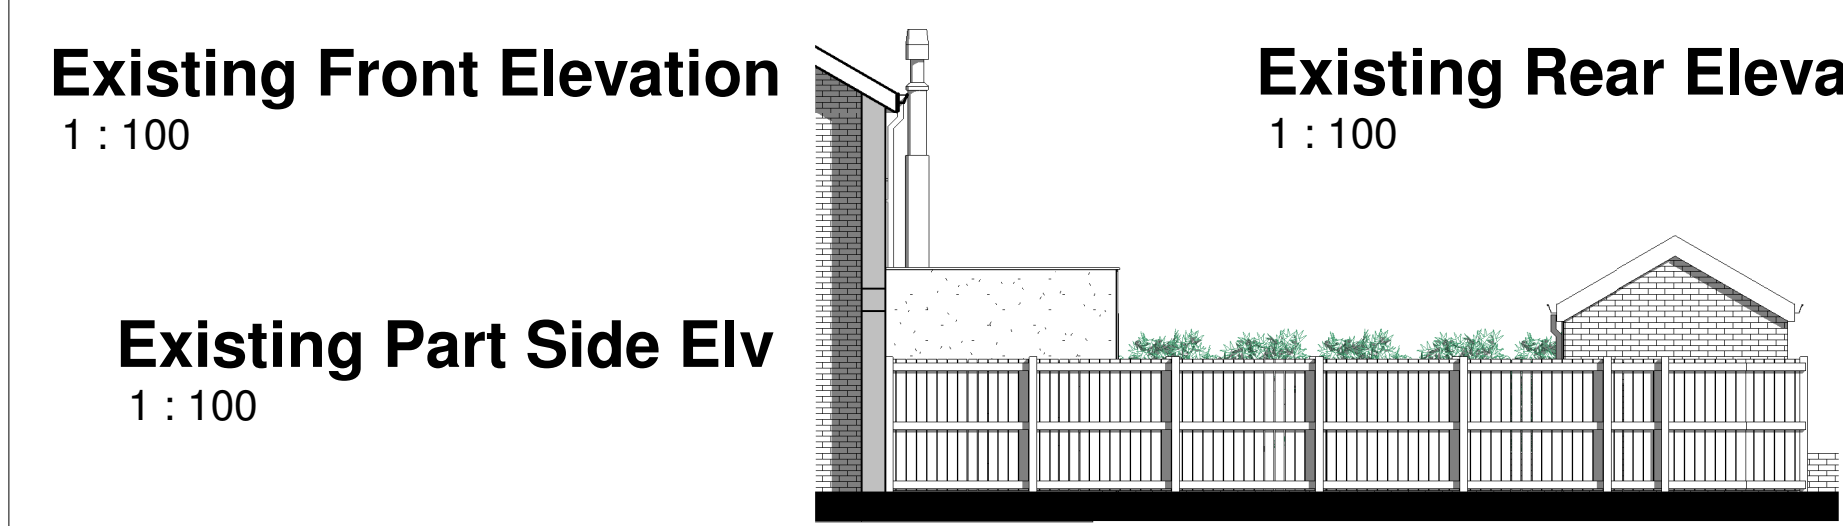

Existing Part Side Elv

1 : 100