


Property Address:
Proposed Basement Flat
Globe House
30-34 Southall Street
Manchester
M3 1LG



Scale 1:100
As supplied for A3 printing (Scale bar 50mm precisely)
0 1 2 3 4 5
metres

Key:
 3 Bed Flat 130.2 sq m

Version Information:
v8.9 - 04.10.2024 - Window rehisted to match
PwPman.co.uk © 2024 0844 330 7526 Ref: 40063293,3048,2900,2875LP
Any queries regarding this plan should be referred back to
Paul Mann for clarification. Expected accuracy 30mm (1' signum).
Do not photocopy or reduce this plan as the scale may be affected.

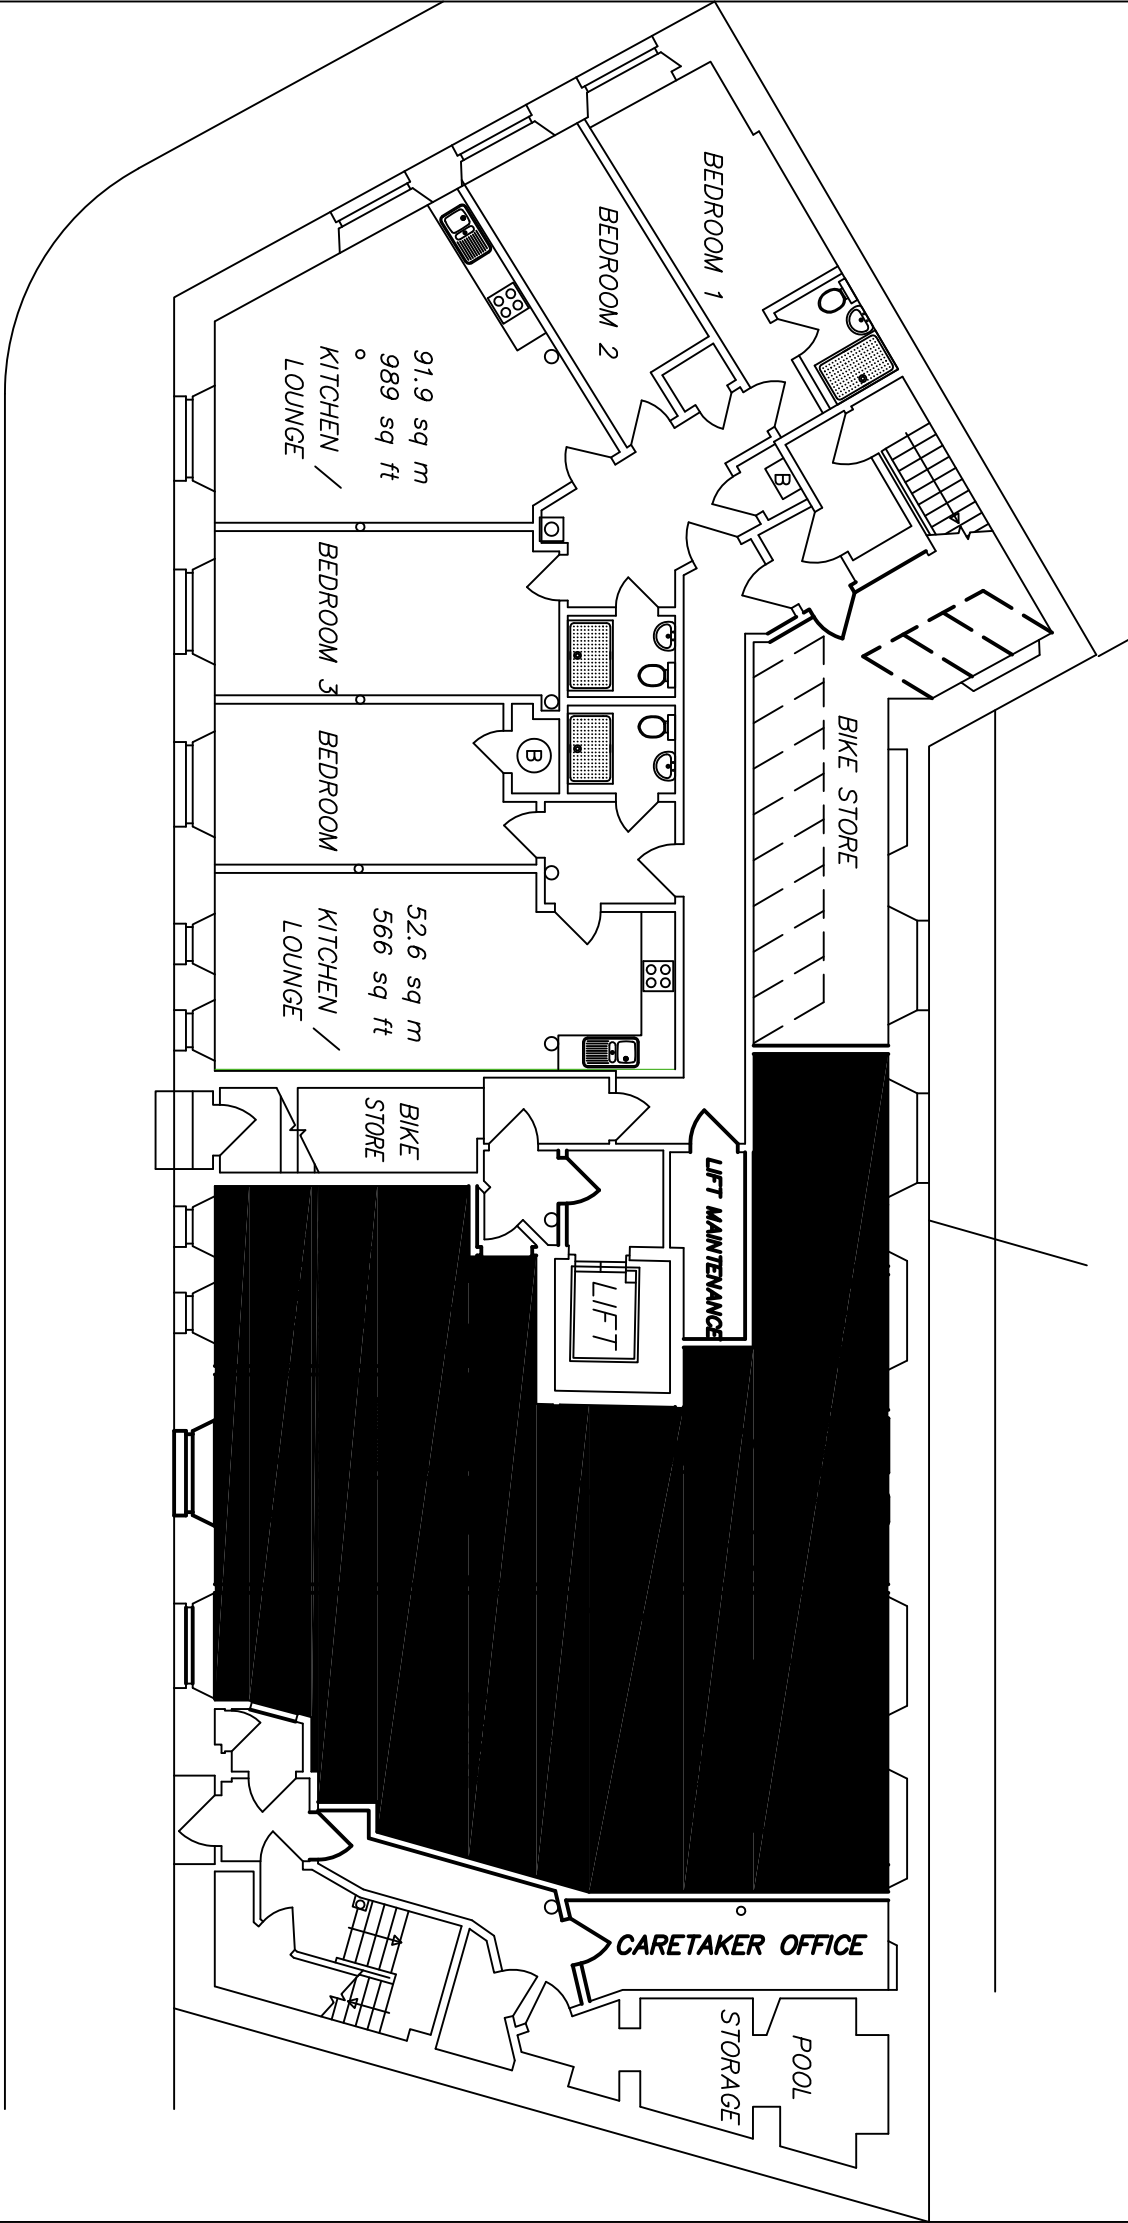

Basement 1:100