



VISUAL SCALE 1:100 @ A3

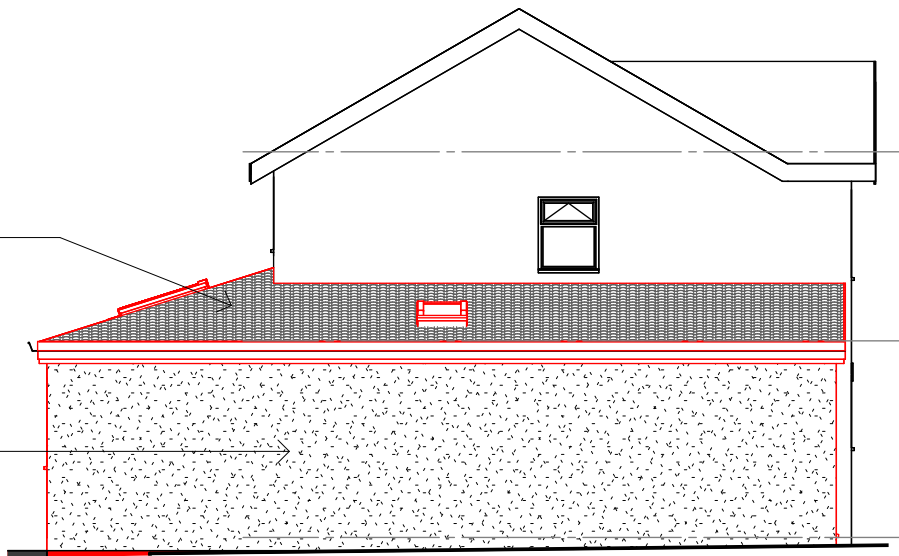


01-P-Elevation
1 : 100



02-P-Elevation
1 : 100

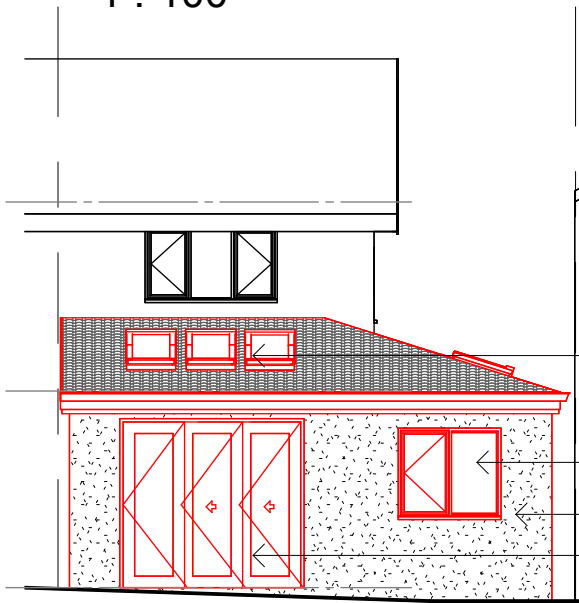

03-P-Elevation
1 : 100

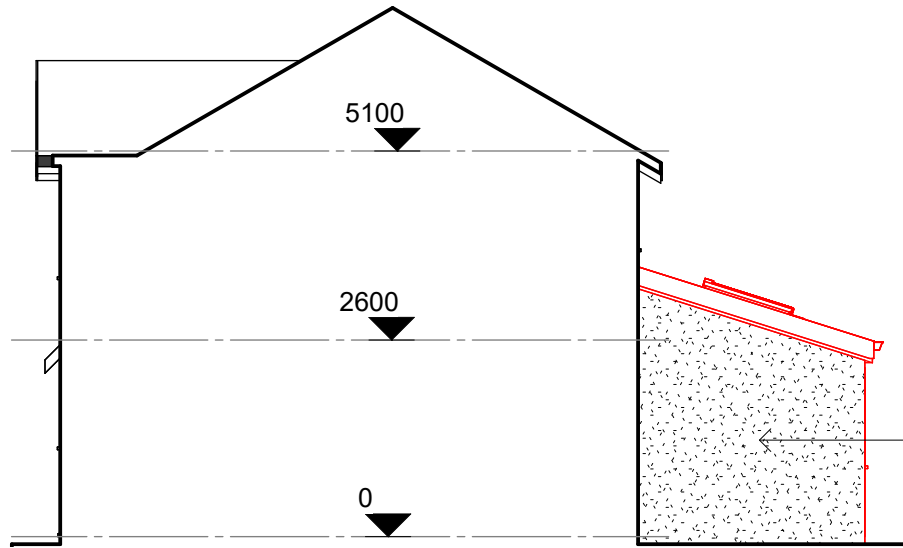

04-P-Elevation
1 : 100

COPYRIGHT © ALL RIGHTS RESERVED BY VIKAS ALYAS LTD. DO NOT SCALE FROM DRAWING. DRAWING INDICATES DESIGN INTENT ONLY. REPORT ANY DISCREPANCIES TO CLIENT / VA LTD. NOT TO BE USED FOR CONSTRUCTION UNLESS STATED SO. TO BE READ IN CONJUNCTION WITH OTHER DRAWINGS OR SPECIFICATION WHERE PROVIDED.



0161 511 8479

vikas@architek.uk
916 Stockport Road, Levenshulme, Manchester, M19 3AB

No.	Description	Date
P1	Issue to Planning	27.02.2025

PROJECT Single storey wrap around extension		ADDRESS 27 Carrgreen Cl, Manchester M19 1LT		CLIENT Umar Rauf		
				Date 19.02.2025	Project number 1322	Scale (@ A3) 1 : 100
Manchester City Council	PURPOSE OF ISSUE PLANNING	SHEET Proposed Elevations	Drawn by NA	DRAWING NUMBER		REV
			Checked by VA	A105	P1	