



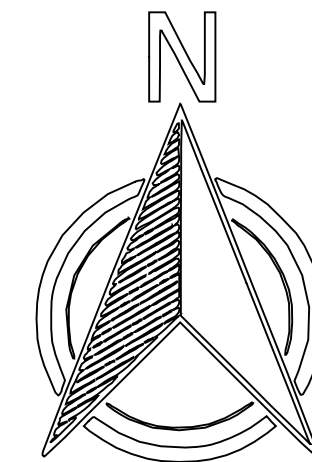

Produced on 10 September 2024 from the Ordnance Survey National Geographic Database and incorporating surveyed revision available at this date.
This map shows the area bounded by 385867 401721, 386009 401721, 386009 401863, 385867 401863, 385867 401721
Crown copyright and database rights 2024 OS 100054135. Supplied by copla ltd trading as UKPlanningMaps.com a licensed Ordnance Survey partner (OS 100054135).
Data licence expires 10 September 2025. Unique plan reference: v2//1147458/1543299

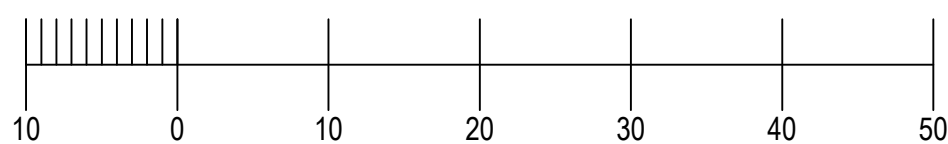

LOCATION PLAN
SCALE 1:500@A1

REVISION DATE

bignell
shacklady
ewing

Architects Interior Designers

95 Spencer Street, Birmingham, B18 6DA
0121 523 1121 | www.bignellshackladyewing.com

Client

Tenpin Limited

Job

Harpurhey

Drawing Title

Location Plan

Scale

1:500@A1

Date

October 2024

Drawn By

SP

Job Number

2024-2043

Drawing Number.

2043-124

Status

Preliminary

Bignell Shacklady Ewing shall have no liability whatsoever in respect of any claim, loss, liability or other cost arising directly or indirectly out of, or in connection with, any aspect of the fire safety or fire performance of a building, including combustibility, fire protection, fire resistance of any external cladding or roofing system or internal fire protection.

Copyright is reserved by them and the drawing is issued on the condition that it is not copied either wholly or in part without the consent in writing of Bignell Shacklady and Ewing Ltd. Figured dimensions to take preference over those scaled. All dimensions to be checked on site before commencement of any work or shop drawings. This drawing is to be used in conjunction with the specification when existing.

RIBA
Chartered Practice