


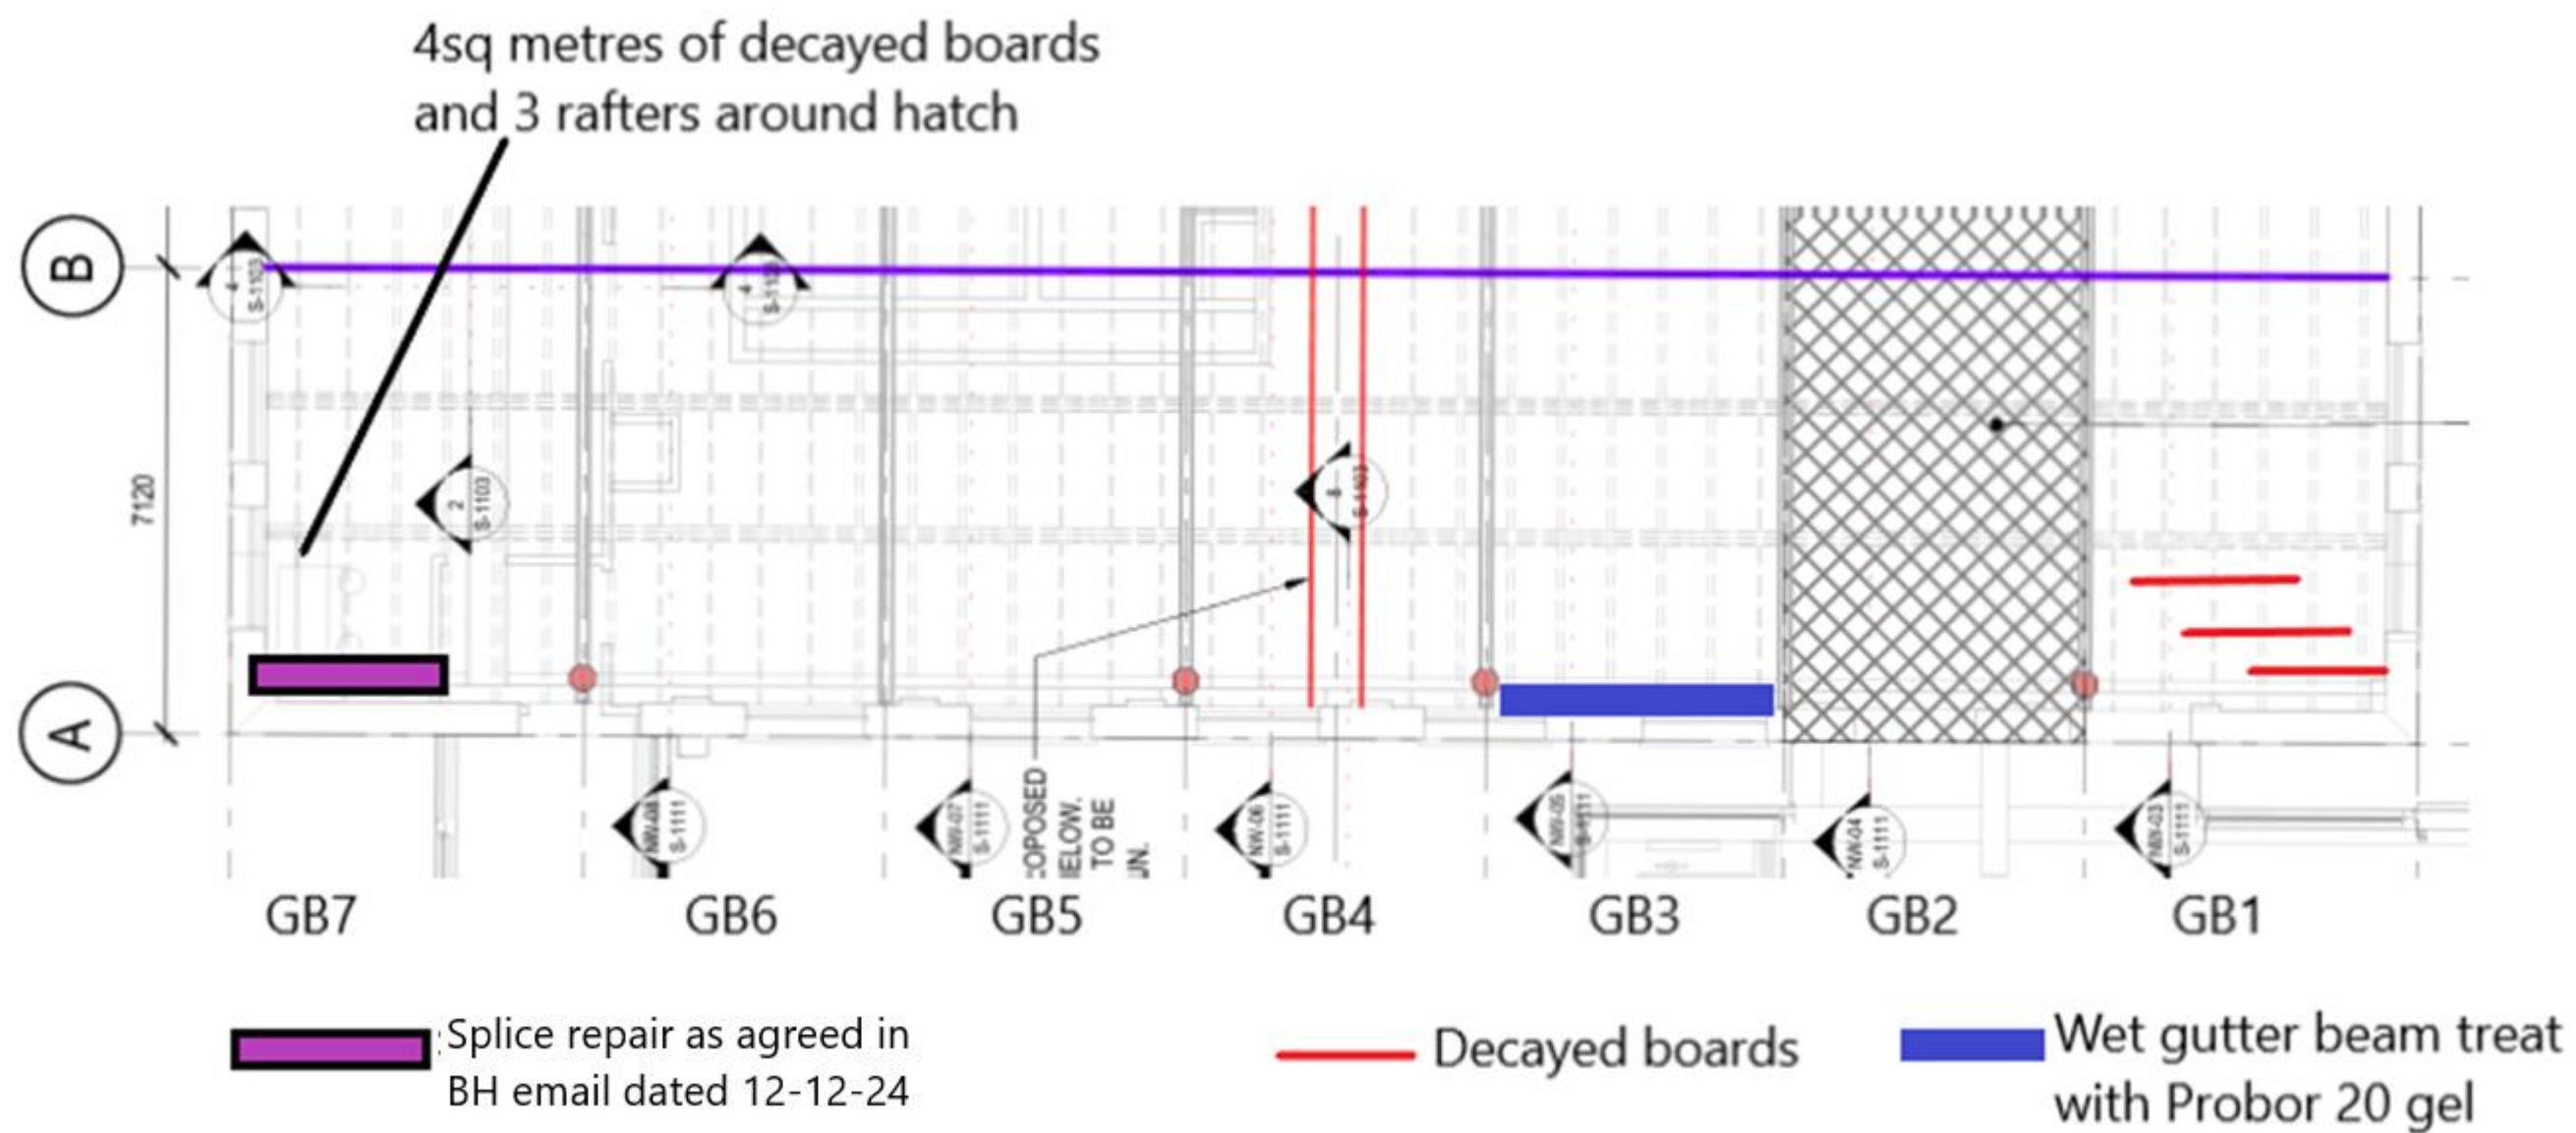

Valley Beam report Gridlines A-B

New Warehouse SIM Liverpool Road Manchester

Ref WS/22702/SIM/10-12-2024 Rev 2