


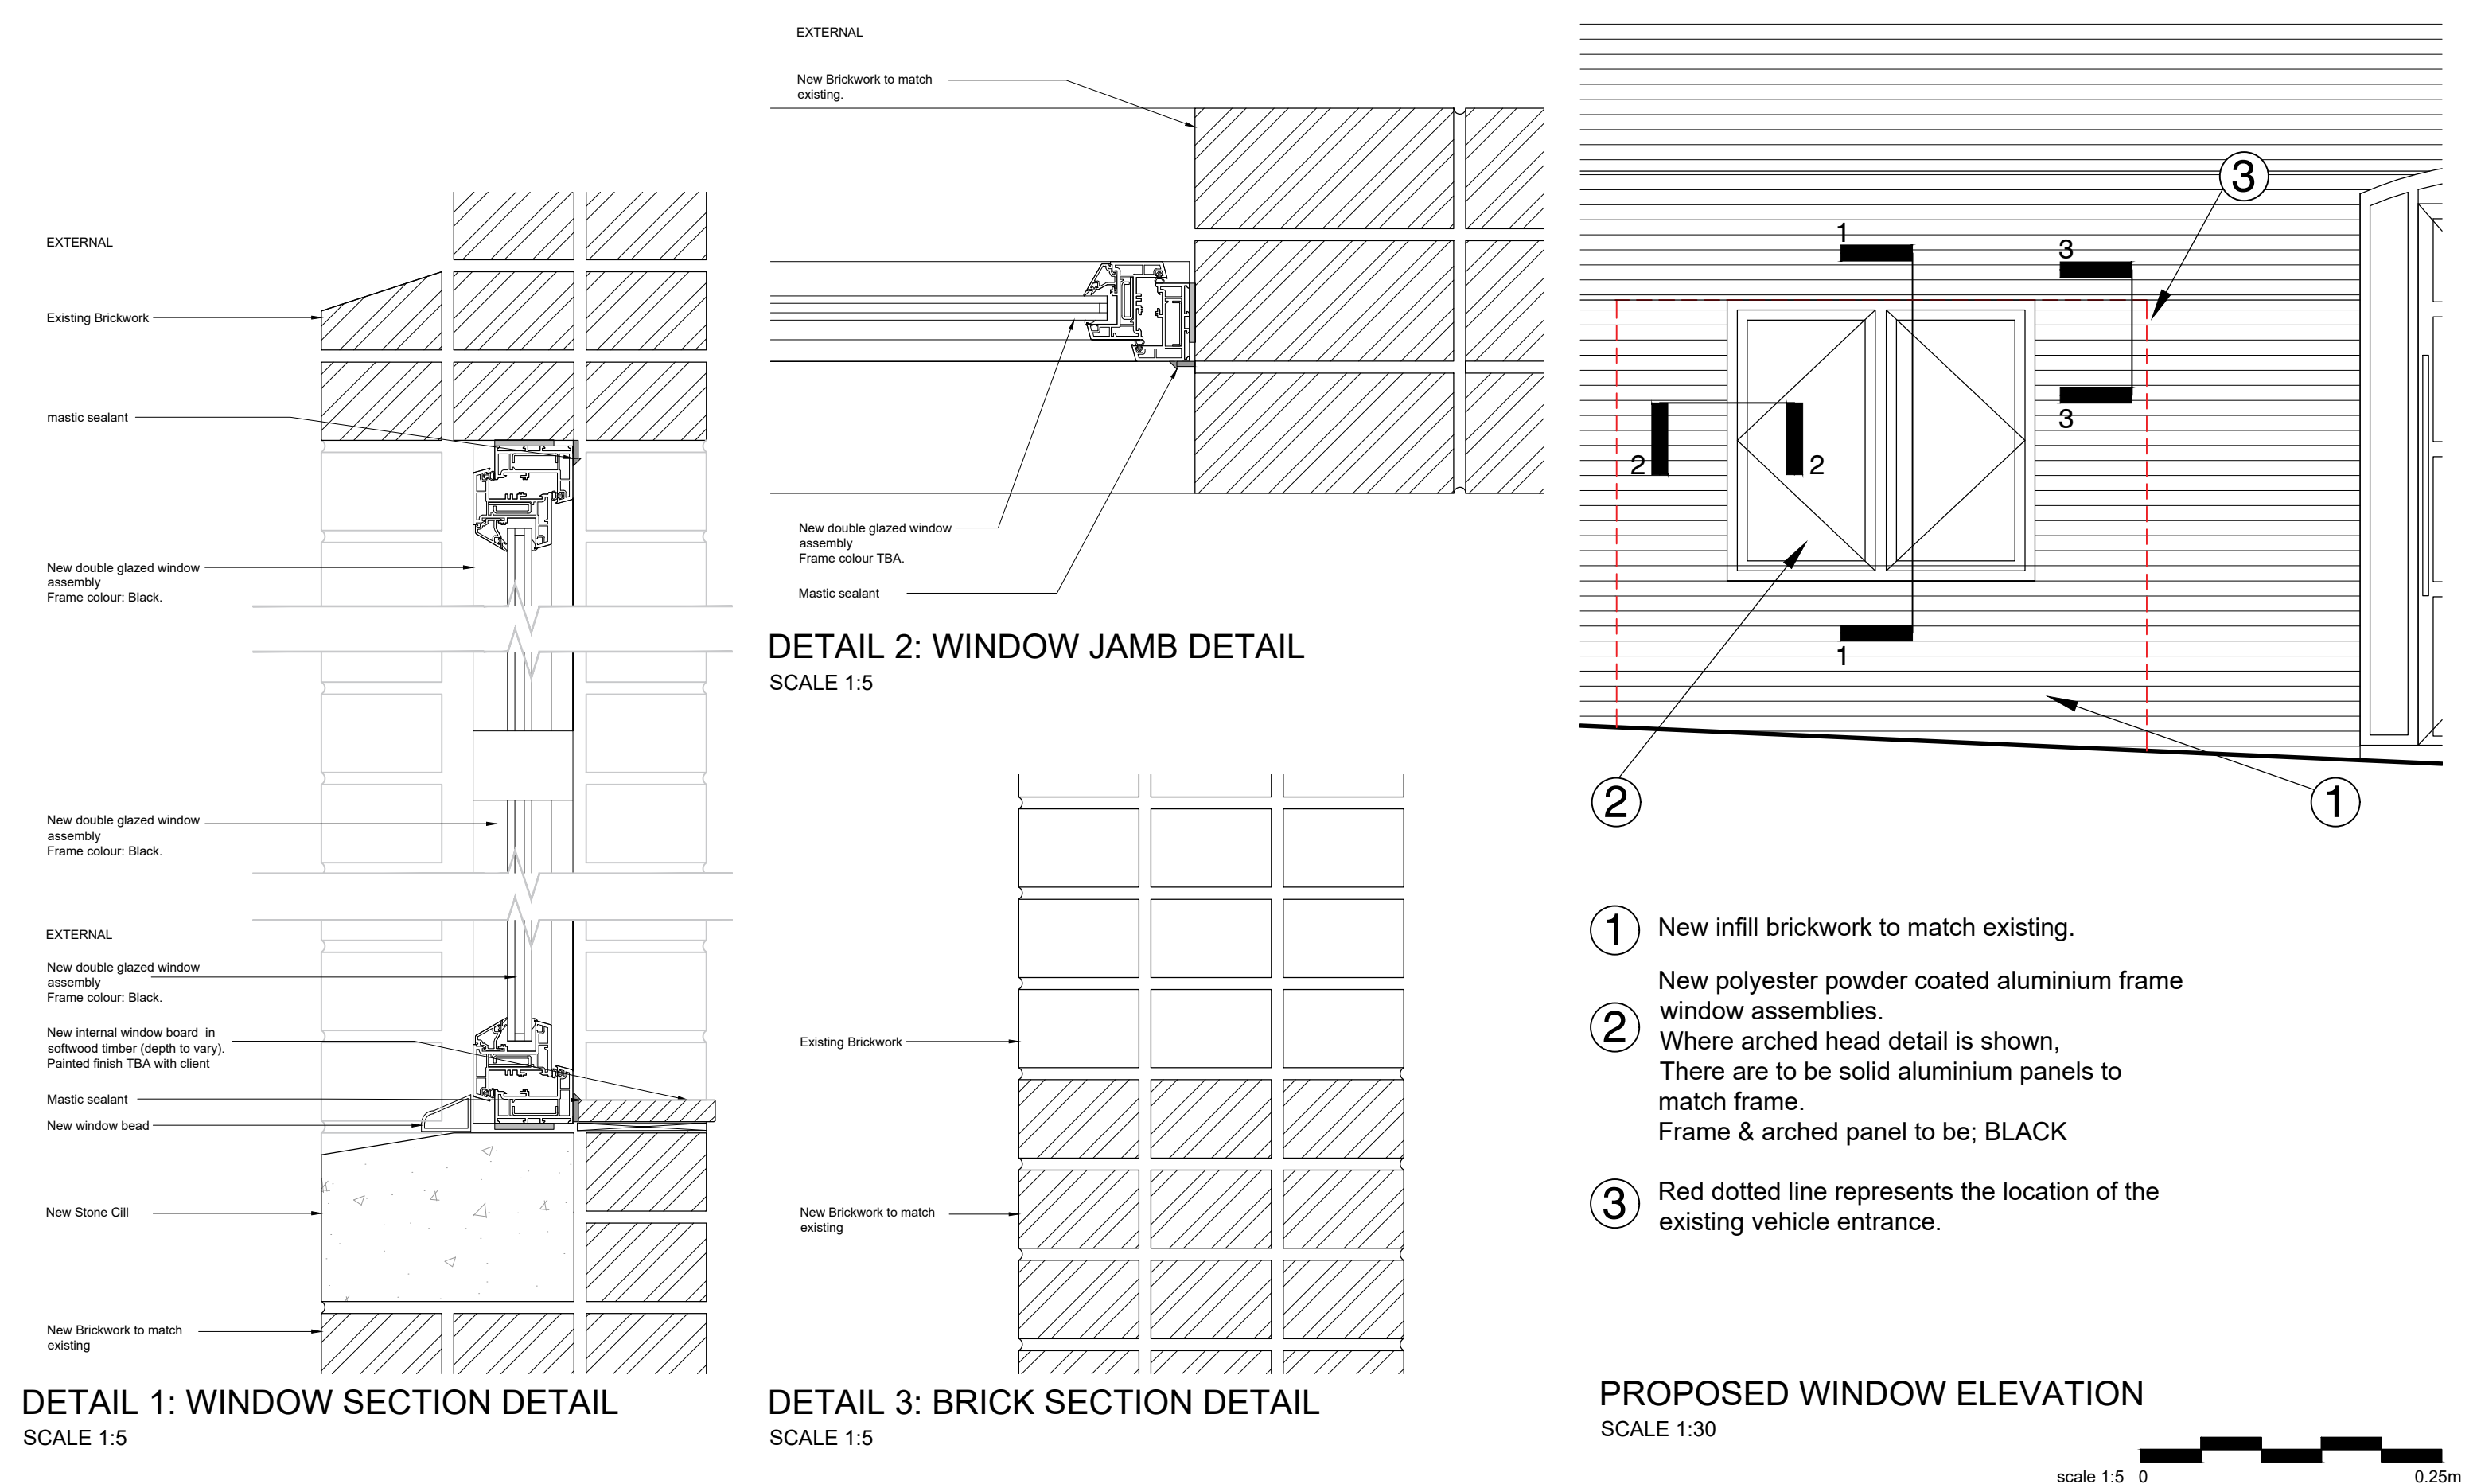

|                                                                                              |                 |      |                 |  |                                                  |  |                                                         |                |
|----------------------------------------------------------------------------------------------|-----------------|------|-----------------|--|--------------------------------------------------|--|---------------------------------------------------------|----------------|
| <div>IMPORTANT NOTES: Do Not Scale from this Drawing.<br/>Use Figured Dimensions Only.</div> | DRAWING STATUS: |      | P L A N N I N G |  | FOOTPRINT DESIGN                                 |  | E info@footprintdesign.net<br>W www.footprintdesign.net |                |
|                                                                                              | REVISION        | DATE | DESCRIPTION     |  | CLIENT: GH PROPERTY LTD                          |  | SCALE: 1:5@A3                                           | DATE: 05.04.24 |
|                                                                                              |                 |      |                 |  | PROJECT: GLOBE HOUSE, 30 SOUTHall STREET, M3 1LP |  |                                                         |                |
|                                                                                              |                 |      |                 |  | DRAWING TITLE: WINDOW DETAIL                     |  |                                                         |                |
|                                                                                              |                 |      |                 |  | DRAWING NO: A031.2_P(00)007                      |  |                                                         |                |

© Copyright Footprint Design Ltd