


LED DIGITAL 48 SHEET WITH VERTICAL MEADOW - FREESTANDING

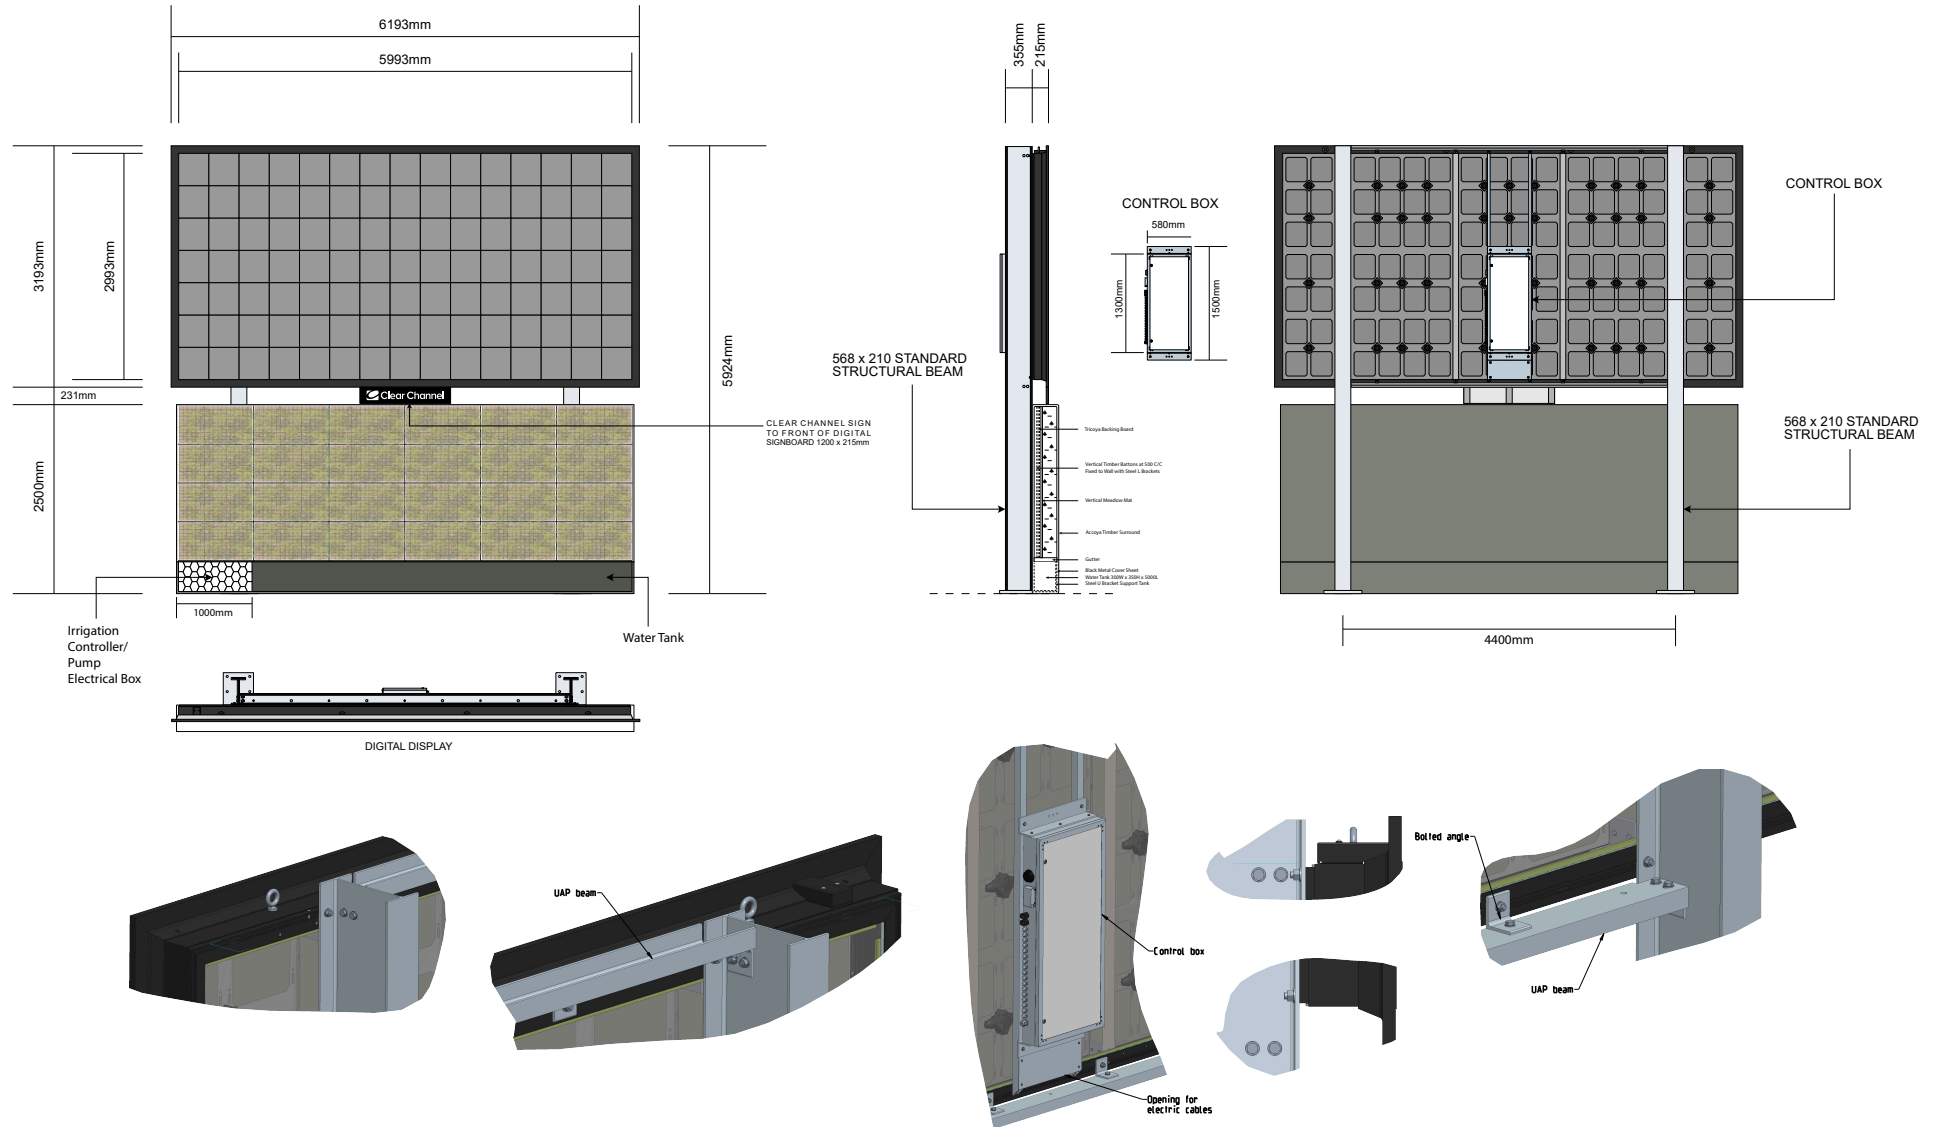

Site:

North Manchester Rugby Club, Victoria Ave East,
Nr Hollinwood Ave, Manchester M40 5SH

Title:

Standard Specification

Date:

28/01/2025

Dwg. No:

PY4795/005

Rev:

Scale: 1:100@A4

0m 2m 4m 6m 8m