



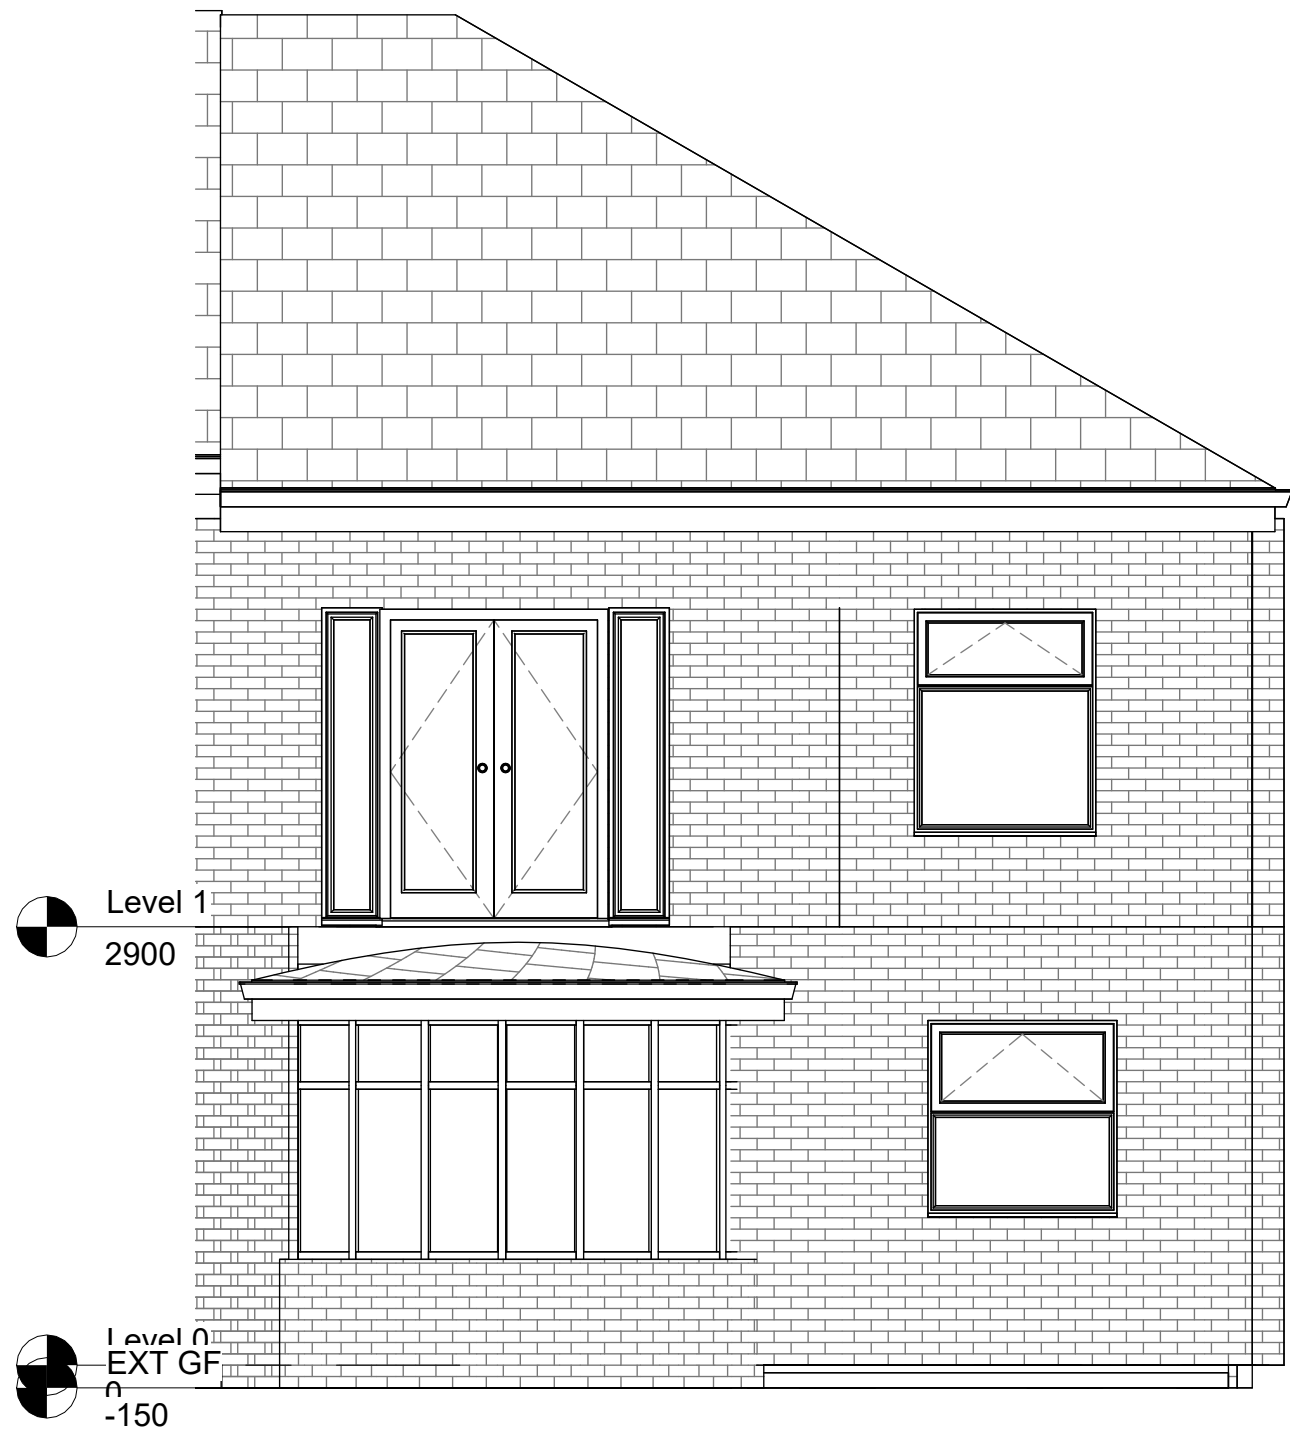


1 North EXISTING 01
1 : 50

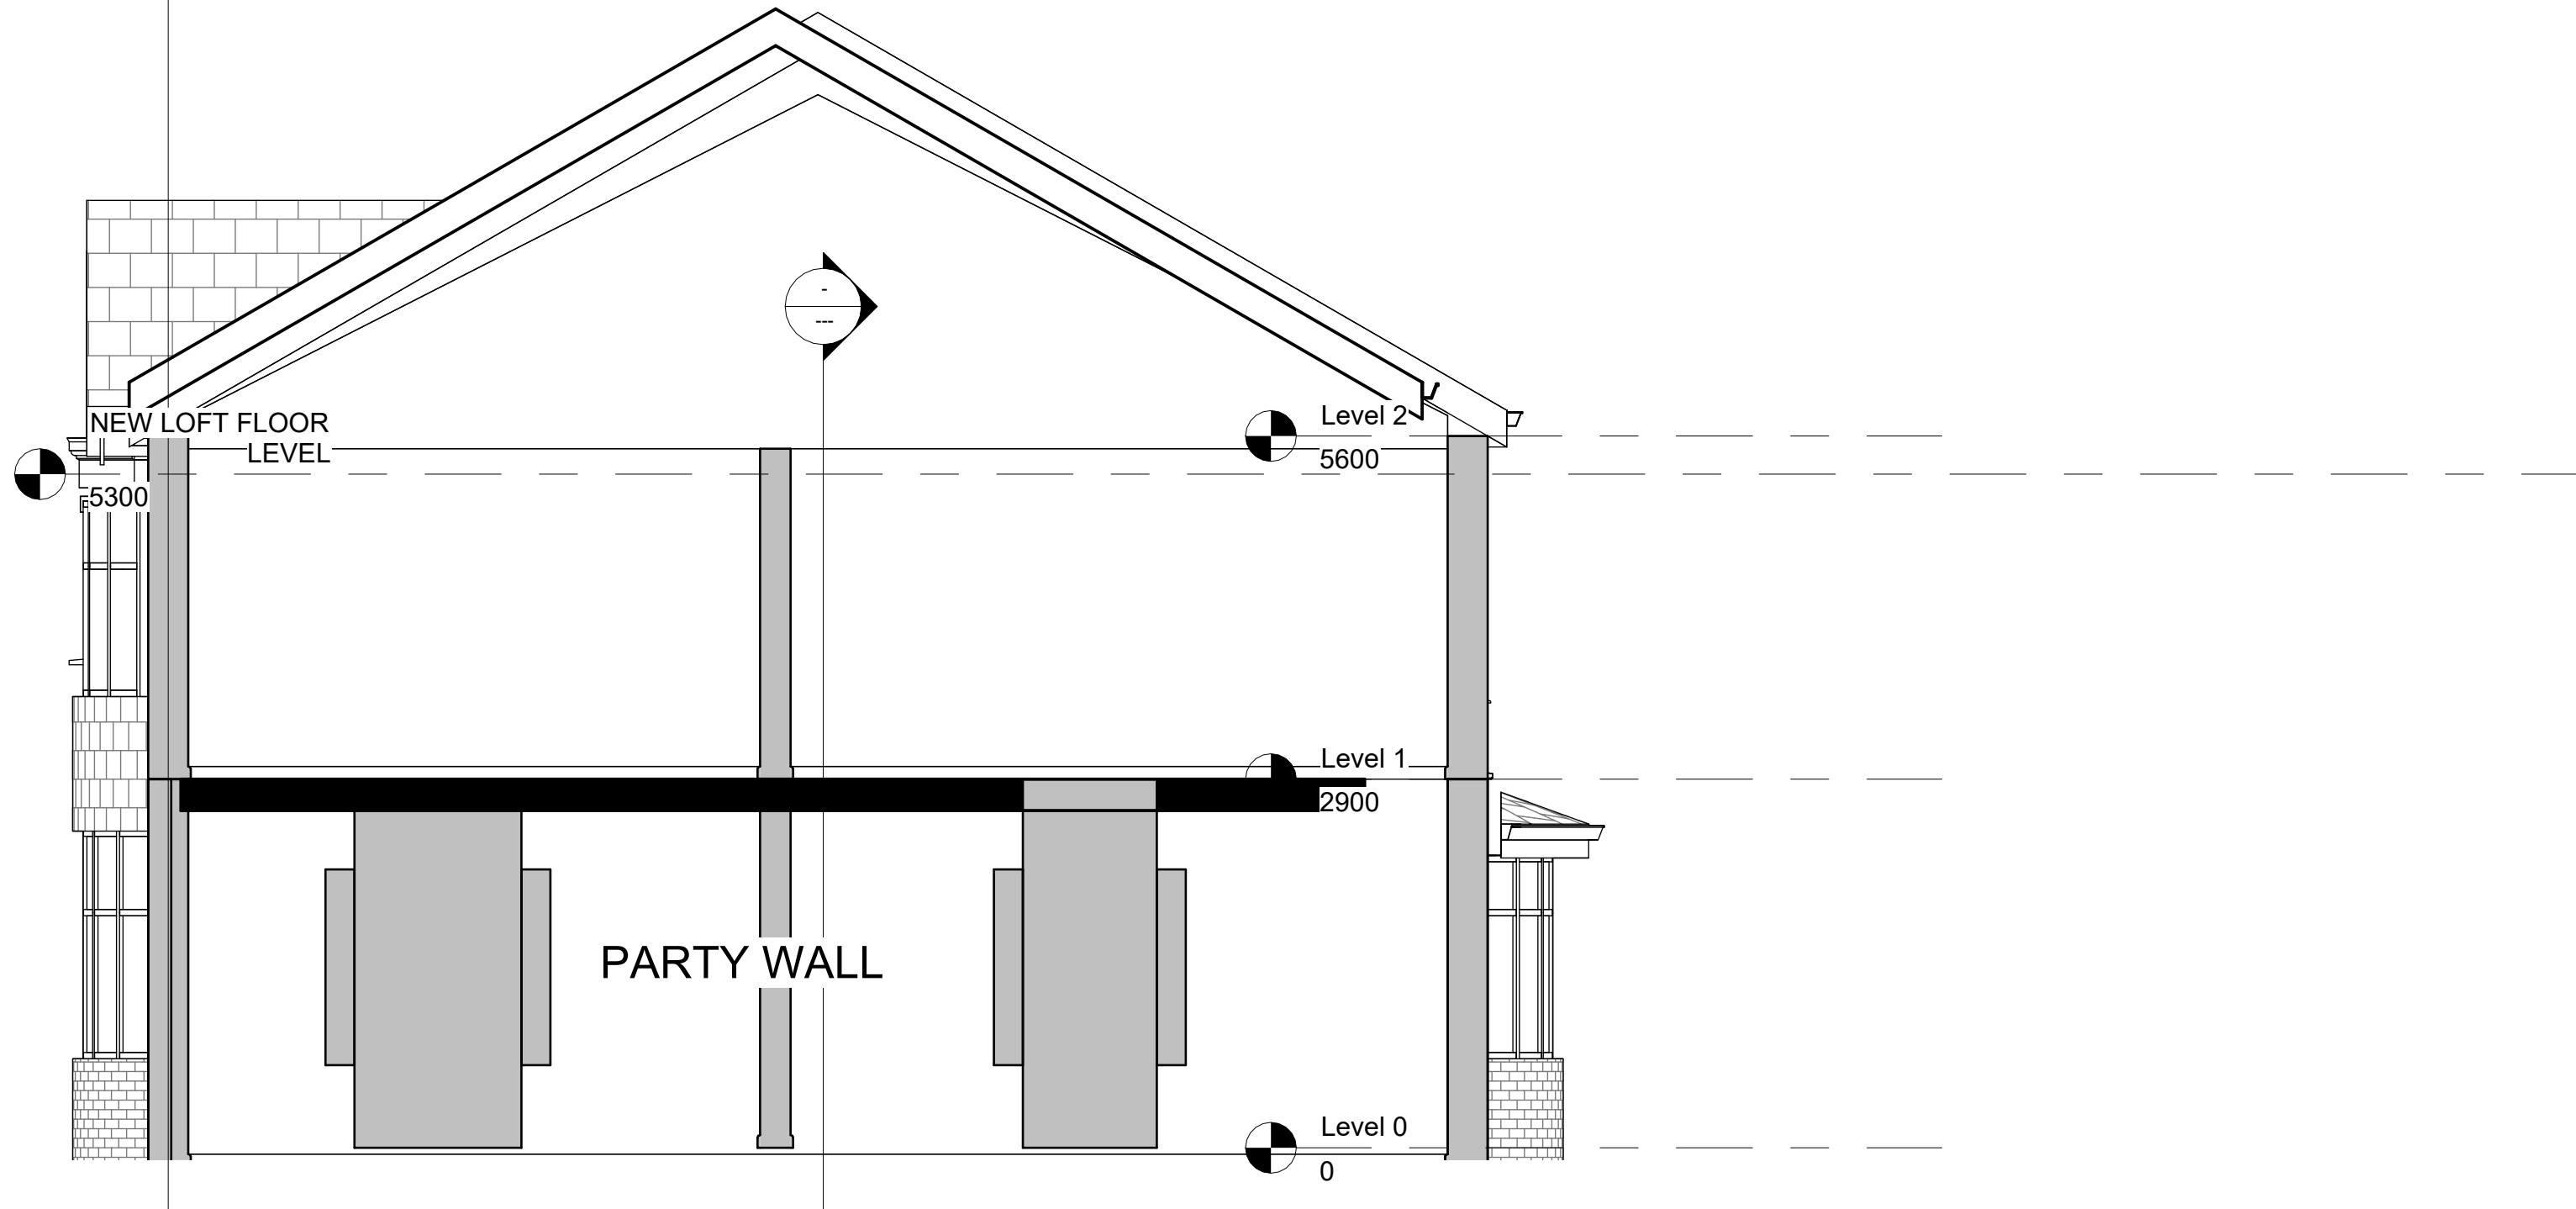

2 East EXISTING 01
1 : 50



3 South EXISTING 01
1 : 50

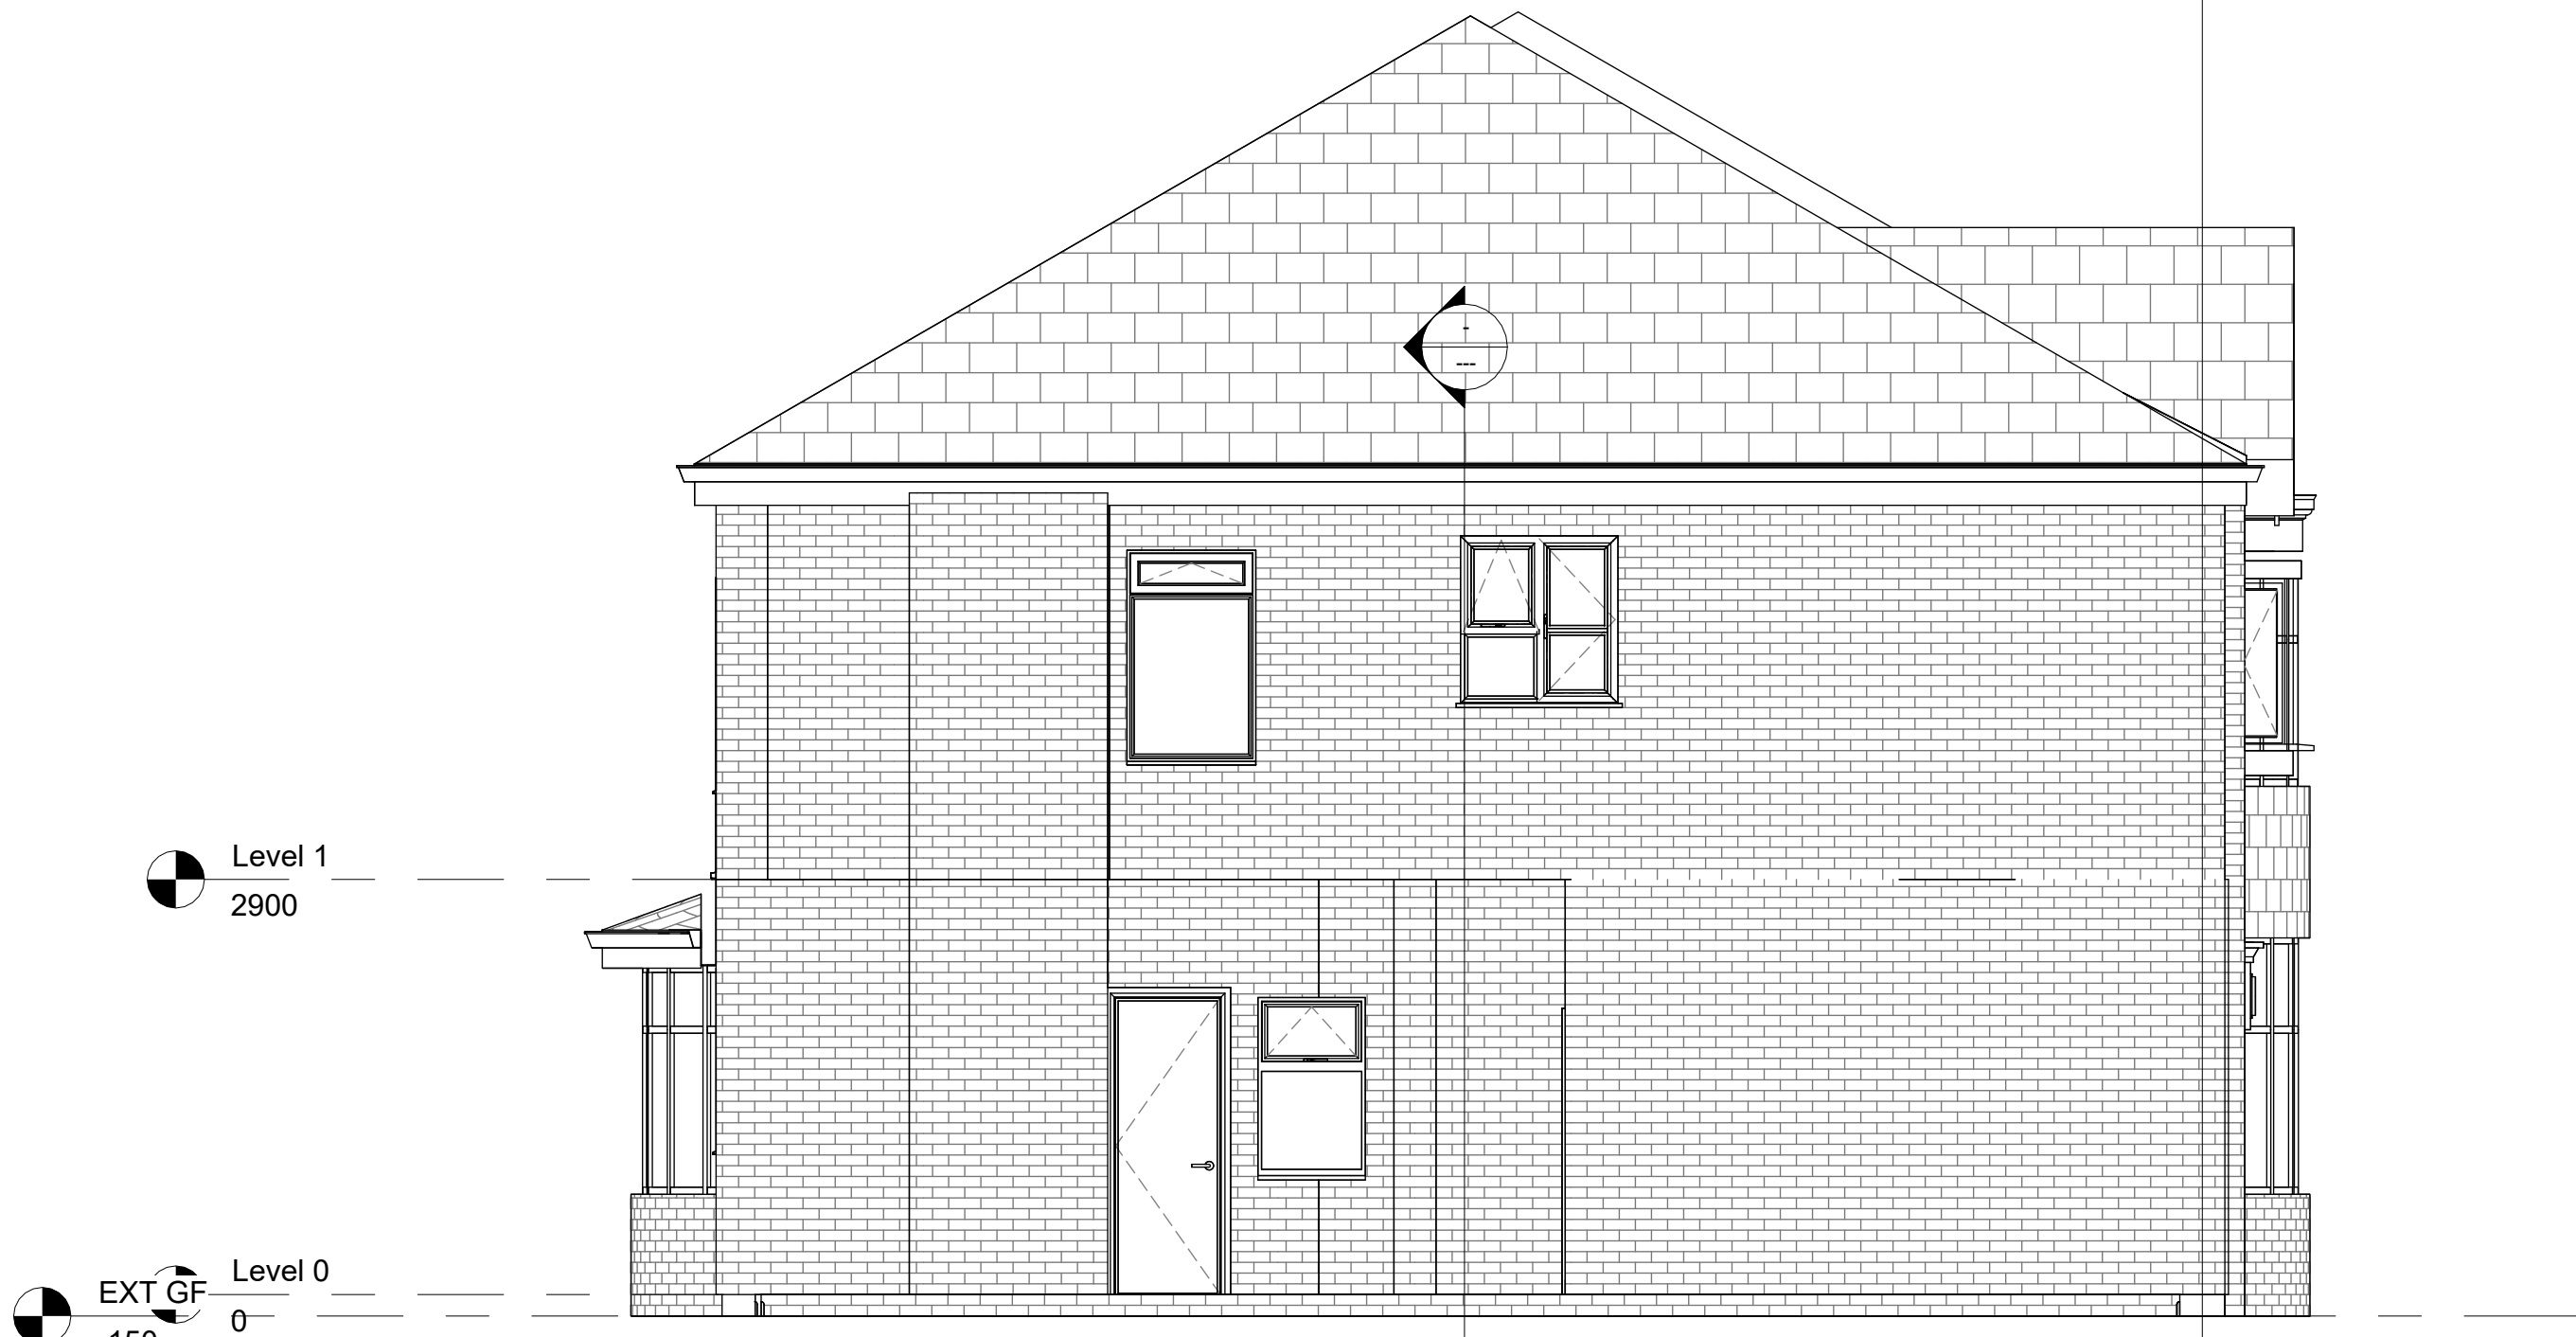

4 West EXISTING 01
1 : 50

Rev	Description	Date	Dr by	App by
original by		date created		
NK		15/04/24		NK



19 HEXAGON CLOSE, MANCHESTER, M19 8BN

client name	
OWNER	
project	
A101 - 44 Errwood Road Burnage Manchester M19 2QH - TWO STOREY SIDE AND SINGLE STOREY REAR EXTENSION AND LOFT CONVERSION WITH NEW DORMA	
EXISTING ELEVATIONS	
computer file	plot date
C:\Users\TRADE\Dropbox\NK\A101 - 44 Errwood Road Burnage Manchester M19 2QH - TWO STOREY SIDE AND SINGLE STOREY REAR EXTENSION AND LOFT CONVERSION WITH NEW DORMA	
project number	scale
2024.0042.2241	1 : 50
drawing number	rev
A116	issue status

This drawing is to be read in conjunction with all related drawings. All dimensions must be checked and verified on site before commencing any work or producing shop drawings. The originator should be notified immediately of any discrepancy. This drawing is copyright and remains the property of NK Architectural.