
NOTES:

1. THIS DRAWING IS COPYRIGHT AND THE PROPERTY OF BELL MUNRO CONSULTING LTD. THE DRAWING MUST NOT BE REPRODUCED IN PART OR IN WHOLE WITHOUT PRIOR WRITTEN AUTHORITY.


2. THIS DRAWING MUST NOT BE SCALED BY EITHER CONTRACTORS OR OTHER CONSULTANTS ANY DIMENSIONAL OR SETTING - OUT DISCREPENCIES ARE TO BE REPORTED TO BELL MUNRO CONSULTING PRIOR TO CONSTRUCTION / FABRICATION COMMENCING.

3. THIS DRAWING MUST BE READ IN CONJUNCTION WITH THE RELEVANT BMC SPECIFICATIONS TOGETHER WITH THE APPROPRIATE ARCHITECTS AND SERVICES CONSULTANTS DRAWINGS AND SPECIFICATIONS.

4. THIS DRAWING INCLUDES TYPICAL SECTIONS AND DETAILS ONLY. FOR DETAILED SPECIFICATIONS/ DRAINAGE GENERAL ARRANGEMENT SEE DRAWING J7044/DR01

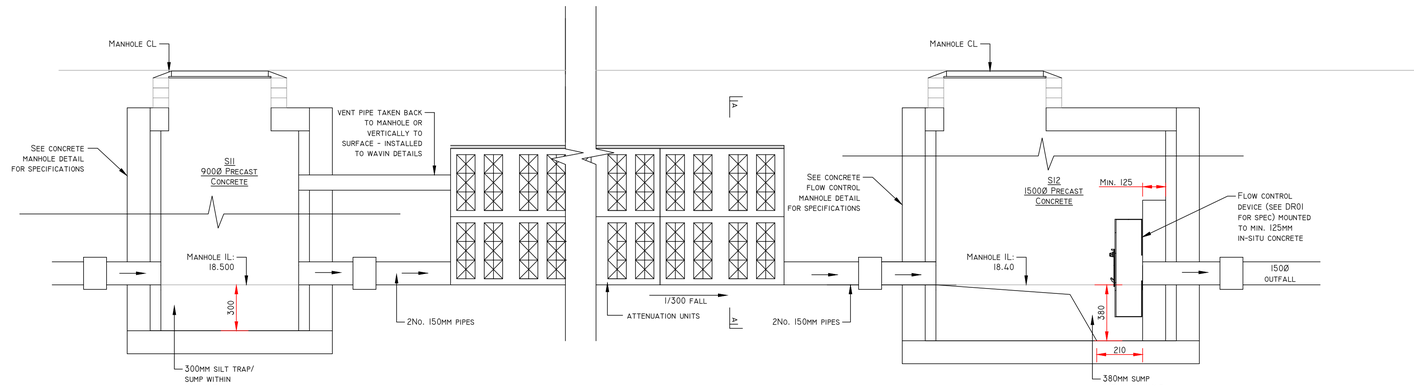

TYPICAL SECTION THROUGH SI1-ATTENUATION-SI2
N.T.S

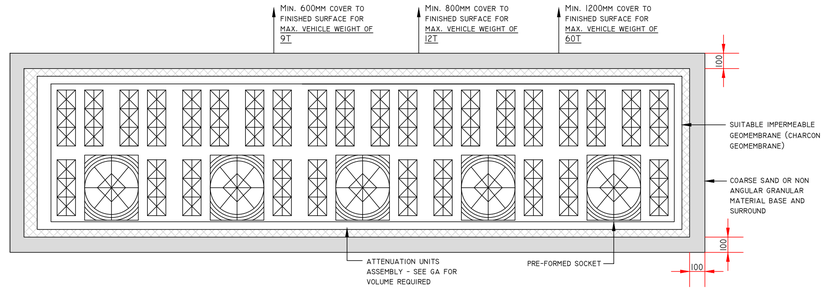

SECTION A-A THROUGH ATTENUATION
N.T.S

WAVIN AQUACELL UNITS TO BE INSTALLED TO MANUFACTURERS INSTALLATION PROCEDURE AND SPECIFICATION - SEE J8683/DR01 FOR SPEC

REV.	COMMENTS	DATE	BY
--	INITIAL ISSUE	20/02/25	RC

BMC

BELL MUNRO CONSULTING LTD

CONSULTING CIVIL & STRUCTURAL ENGINEERS
TURING HOUSE
5 ARCHWAY
MANCHESTER
M15 5RL
TEL: 0161 2098032
FAX: 0161 2098033
EMAIL: CONSULTING@BELLMUNRO.CO.UK
WWW.BELLMUNRO.CO.UK

CLIENT: VIEWS

PROJECT: 786 STOCKPORT ROAD

TITLE: PROPOSED ATTENUATION DETAILS

DRAWN BY:	CHECKED BY:	SCALE:	DATE:
R.C	S.J.B	N.T.S	02/25

DRAWING NUMBER: J8683/DR04

REVISION: --