


8 Marmion Drive

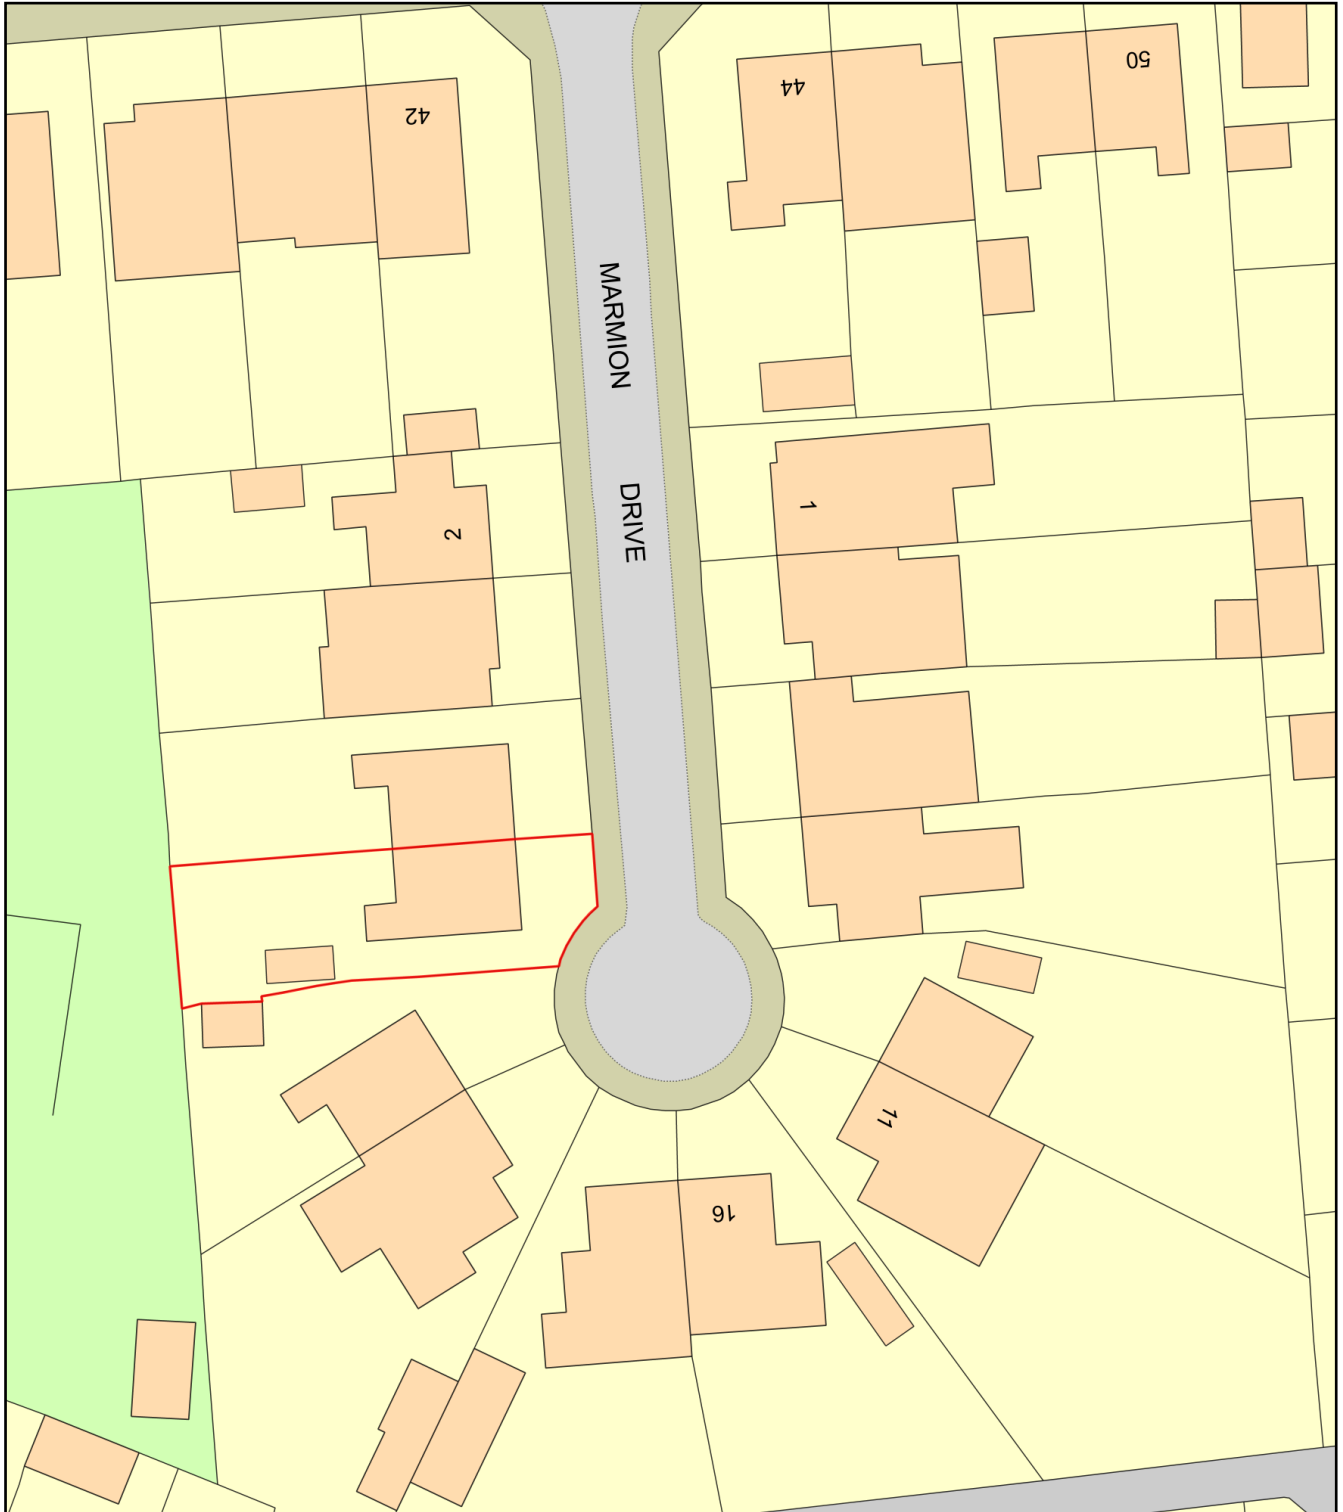

0 20
Metres



Plan Produced for: Gusuu Design and Consultancy

Date Produced: 02 Feb 2025

Plan Reference Number: TQRQM25033210721148

Scale: 1:500 @ A4