




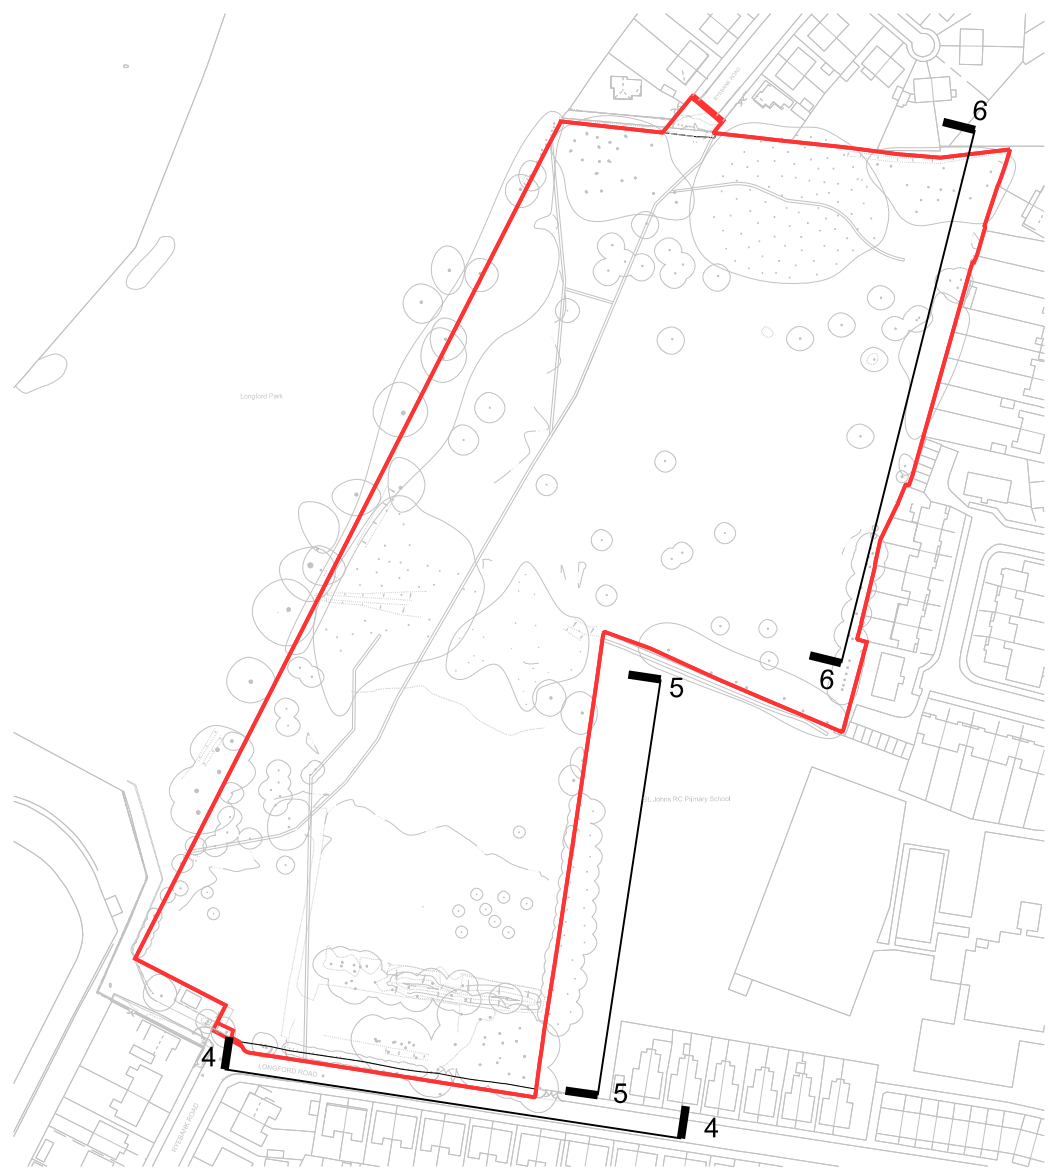


1:2500 KEY PLAN

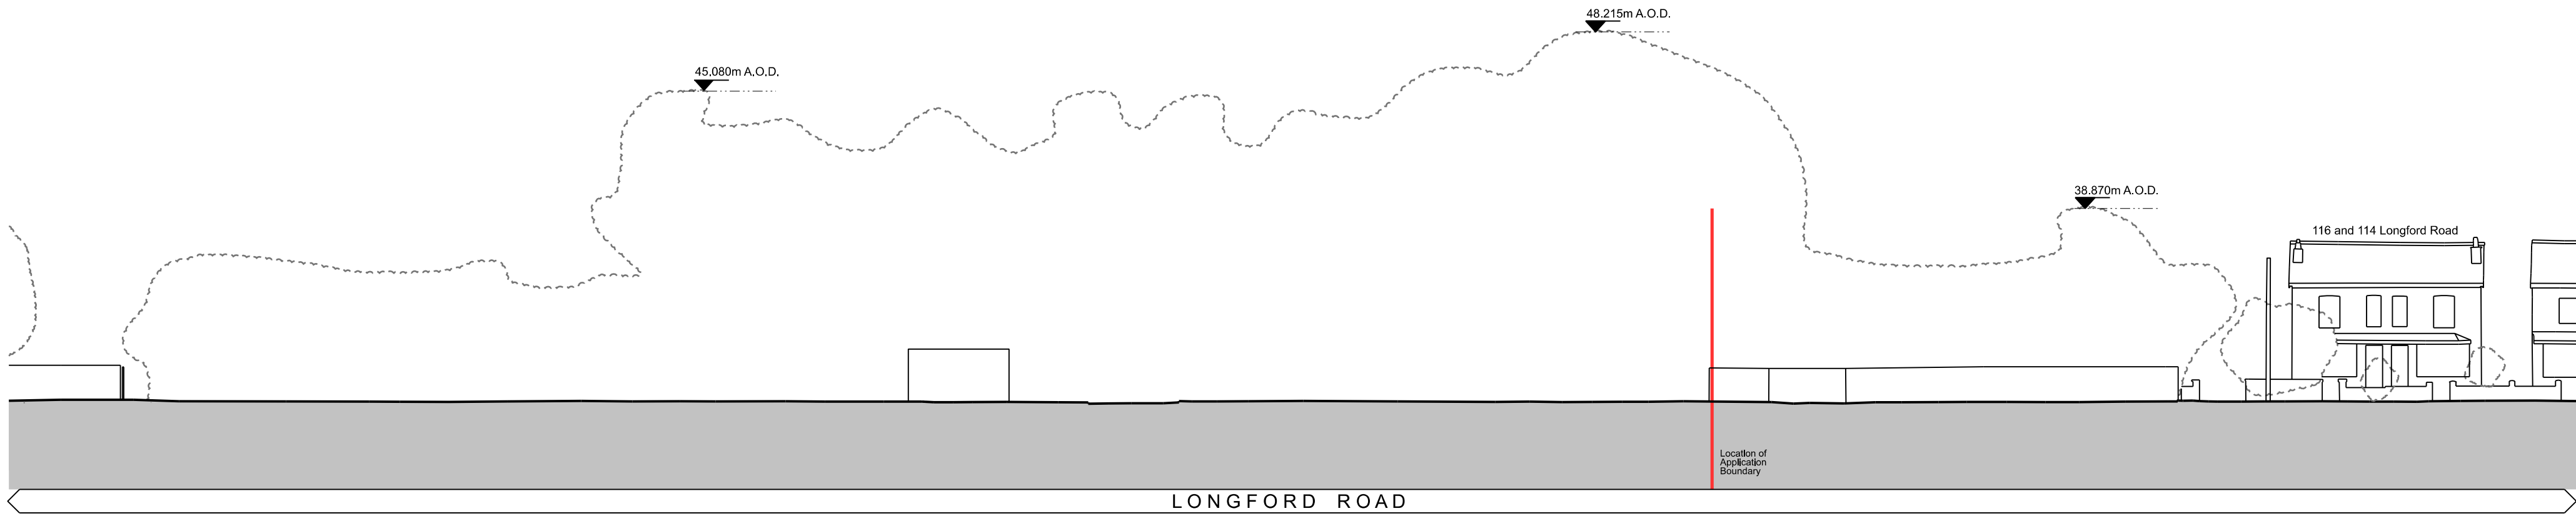

1:250 EXISTING SECTION 4-4

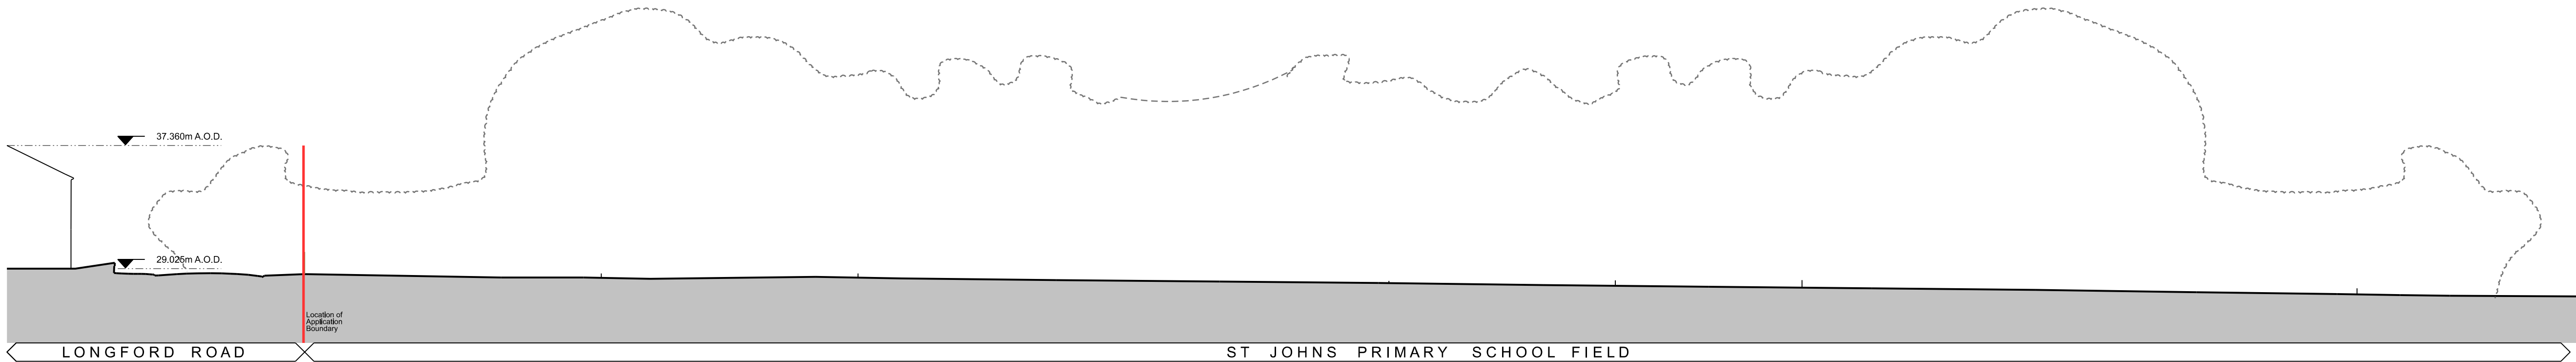

1:250 EXISTING SECTION 5-5

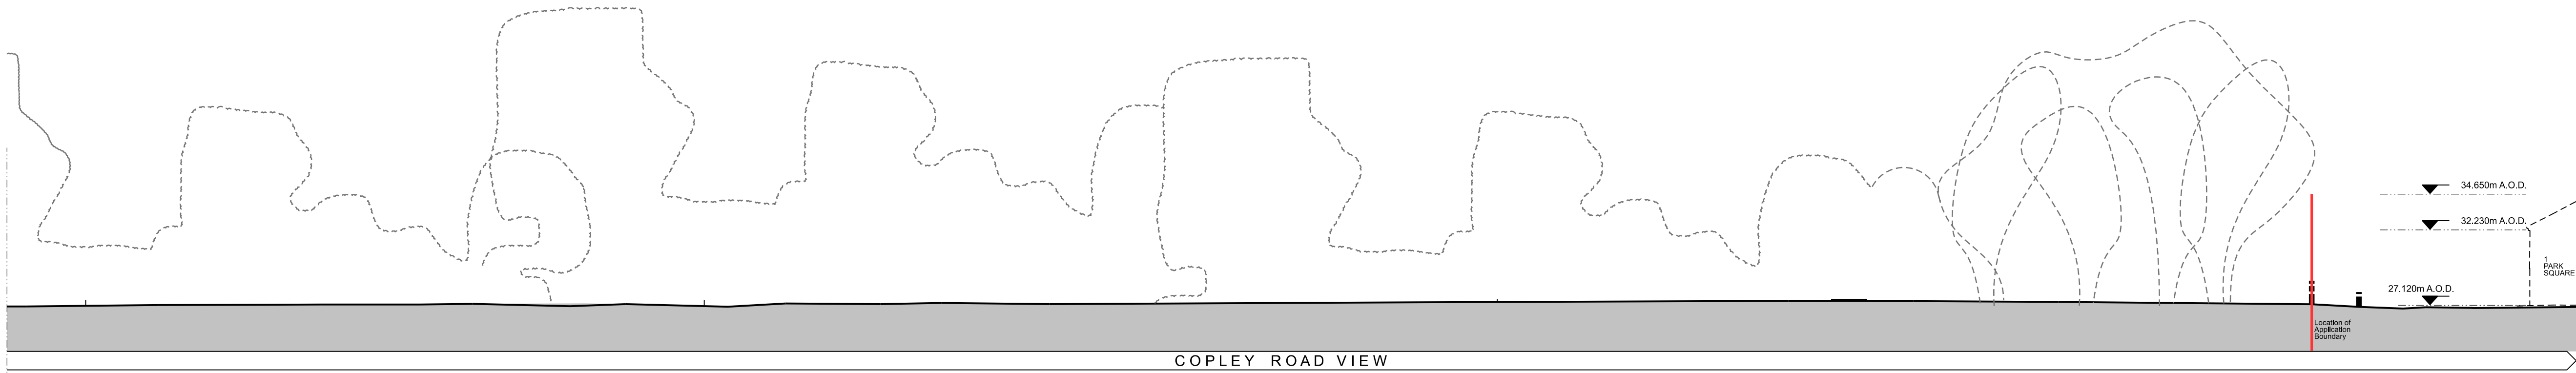

1:250 EXISTING SECTION 6-6

B 19/12/24 PLANNING ISSUE
A 05/12/24 First preliminary issue

REV: DATE: DETAILS:

5plus architects

PROJECT: Ryebank Road Chorlton
TITLE: Existing Site Sections Sheet 02

SCALE: 1:250@ A1 ORIGIN DATE: 05/12/24 DRAWN: TH CHECKED: PD

STATUS: PLANNING

PROJECT DRAWING NO: 05476 5PA-MP-XX-DR-A-050002

Architecture | Masterplanning | Interiors | Graphics | Branding

4th Floor
The Hive
47 Lever Street
Manchester
M1 1FN
+44 (0)161 228 0211

www.5plusarchitects.com

REV: B