


West View


Elevation Drawing

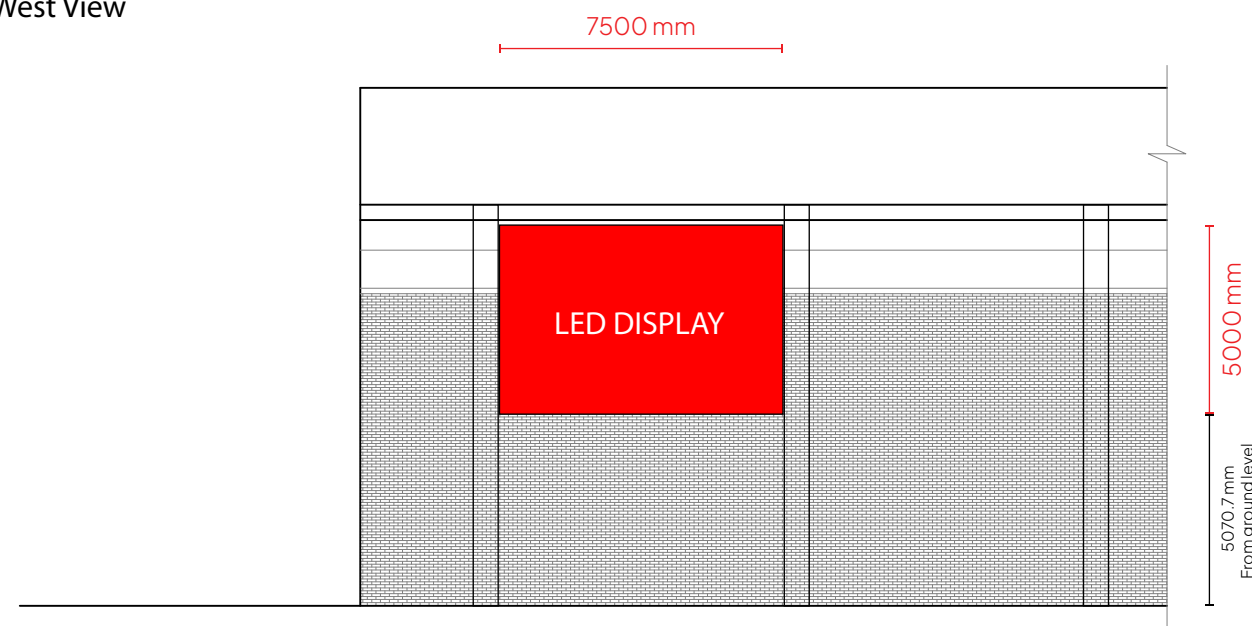


Scale 1:200 @ A3




South View

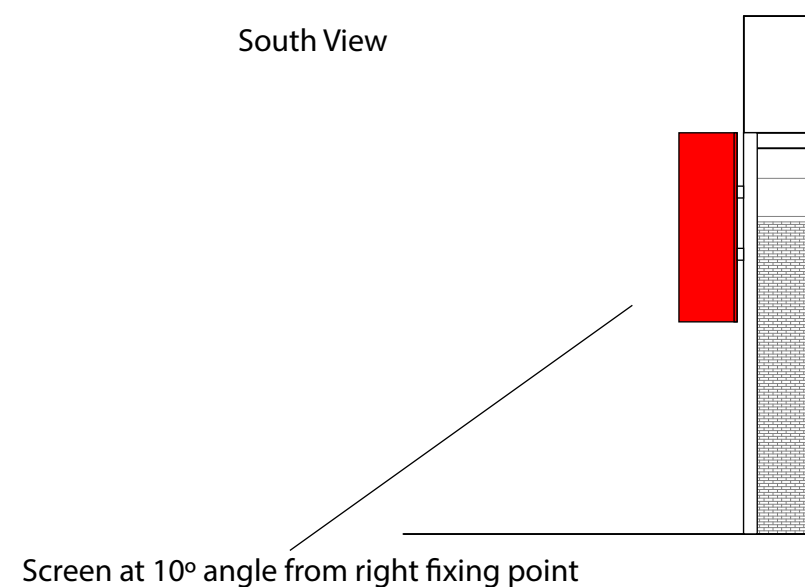

North View

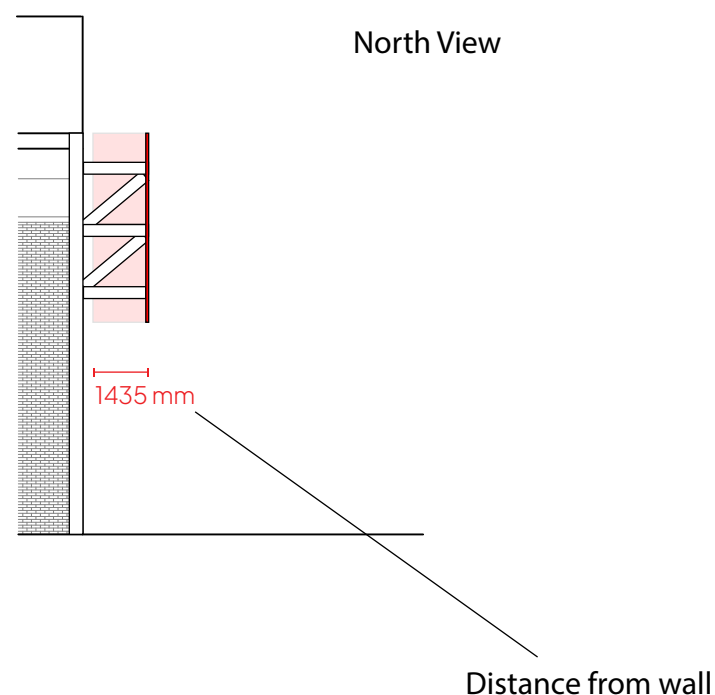

Plan View

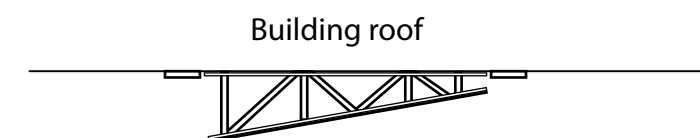

CLIENT: BELLE VUE RACEWAY

SITE NAME: NATIONAL SPEEDWAY STADIUM

DRAWING NO: A

DATE: 20/09/24

DRAWN BY: SJ

SCALE:1:200 @A3



1HQ, Unit 1, Kincaig Business Park
Kincaig Road, Blackpool, FY2 0PJ



+44 (0) 1253 302723



www.scanlite.co.uk

