



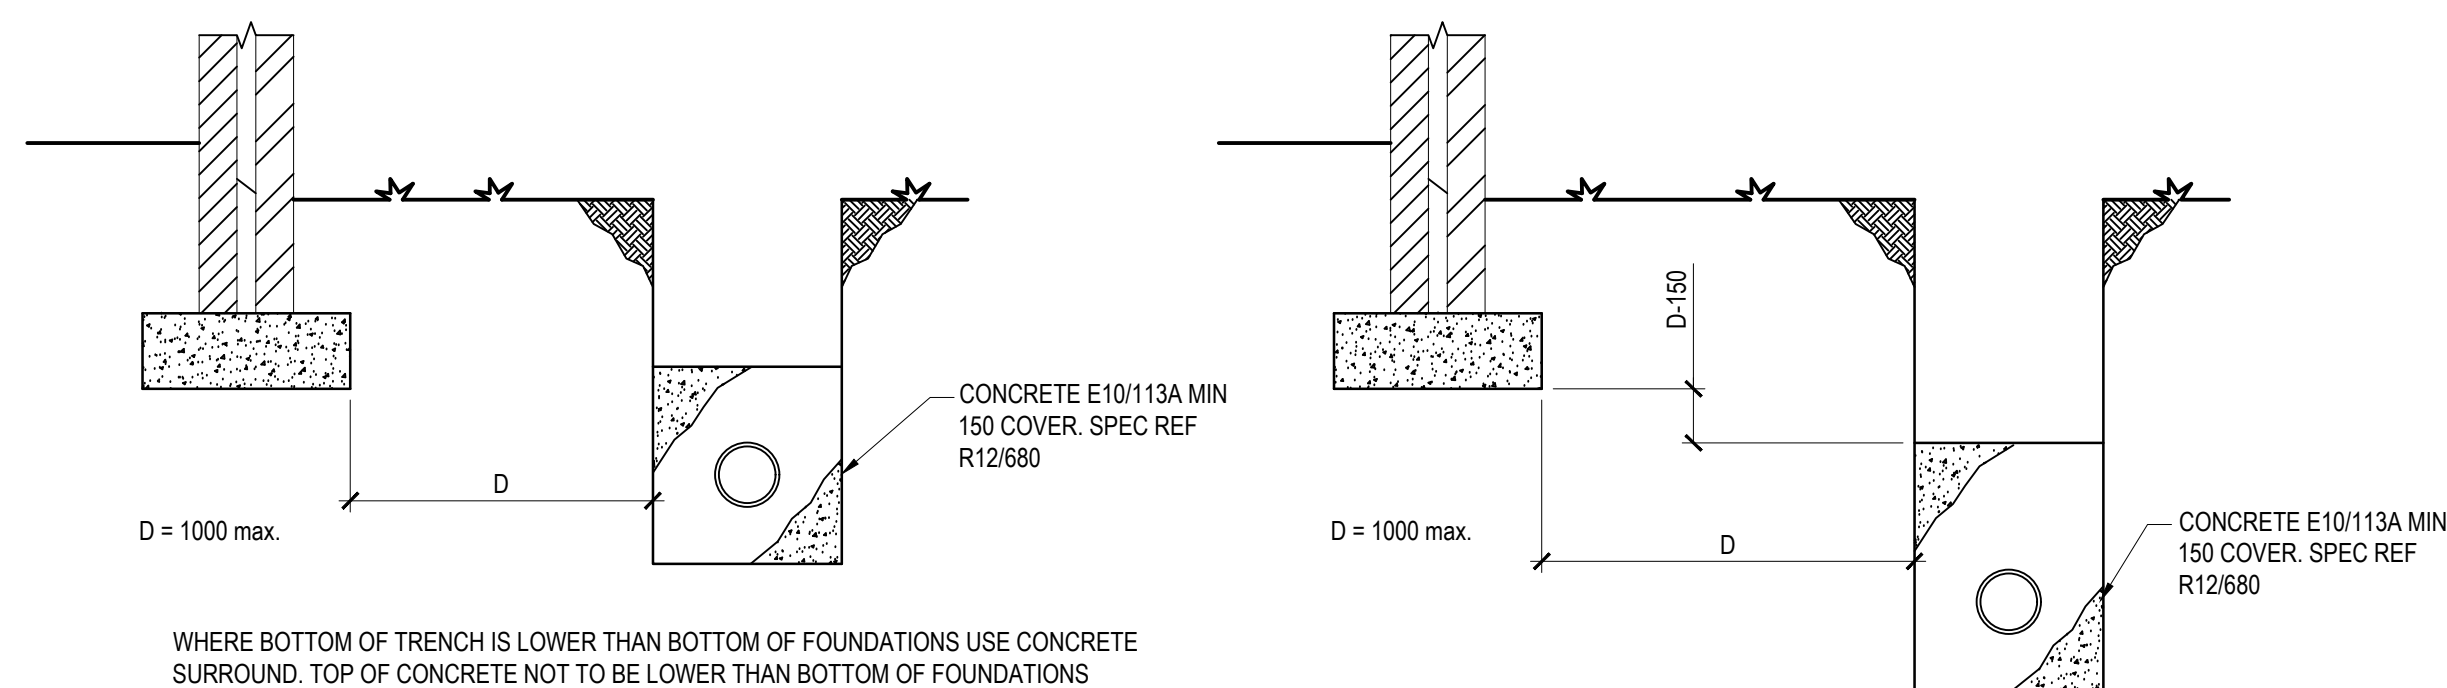

PIPES NEAR FOUNDATIONS

[SCALE 1:20]

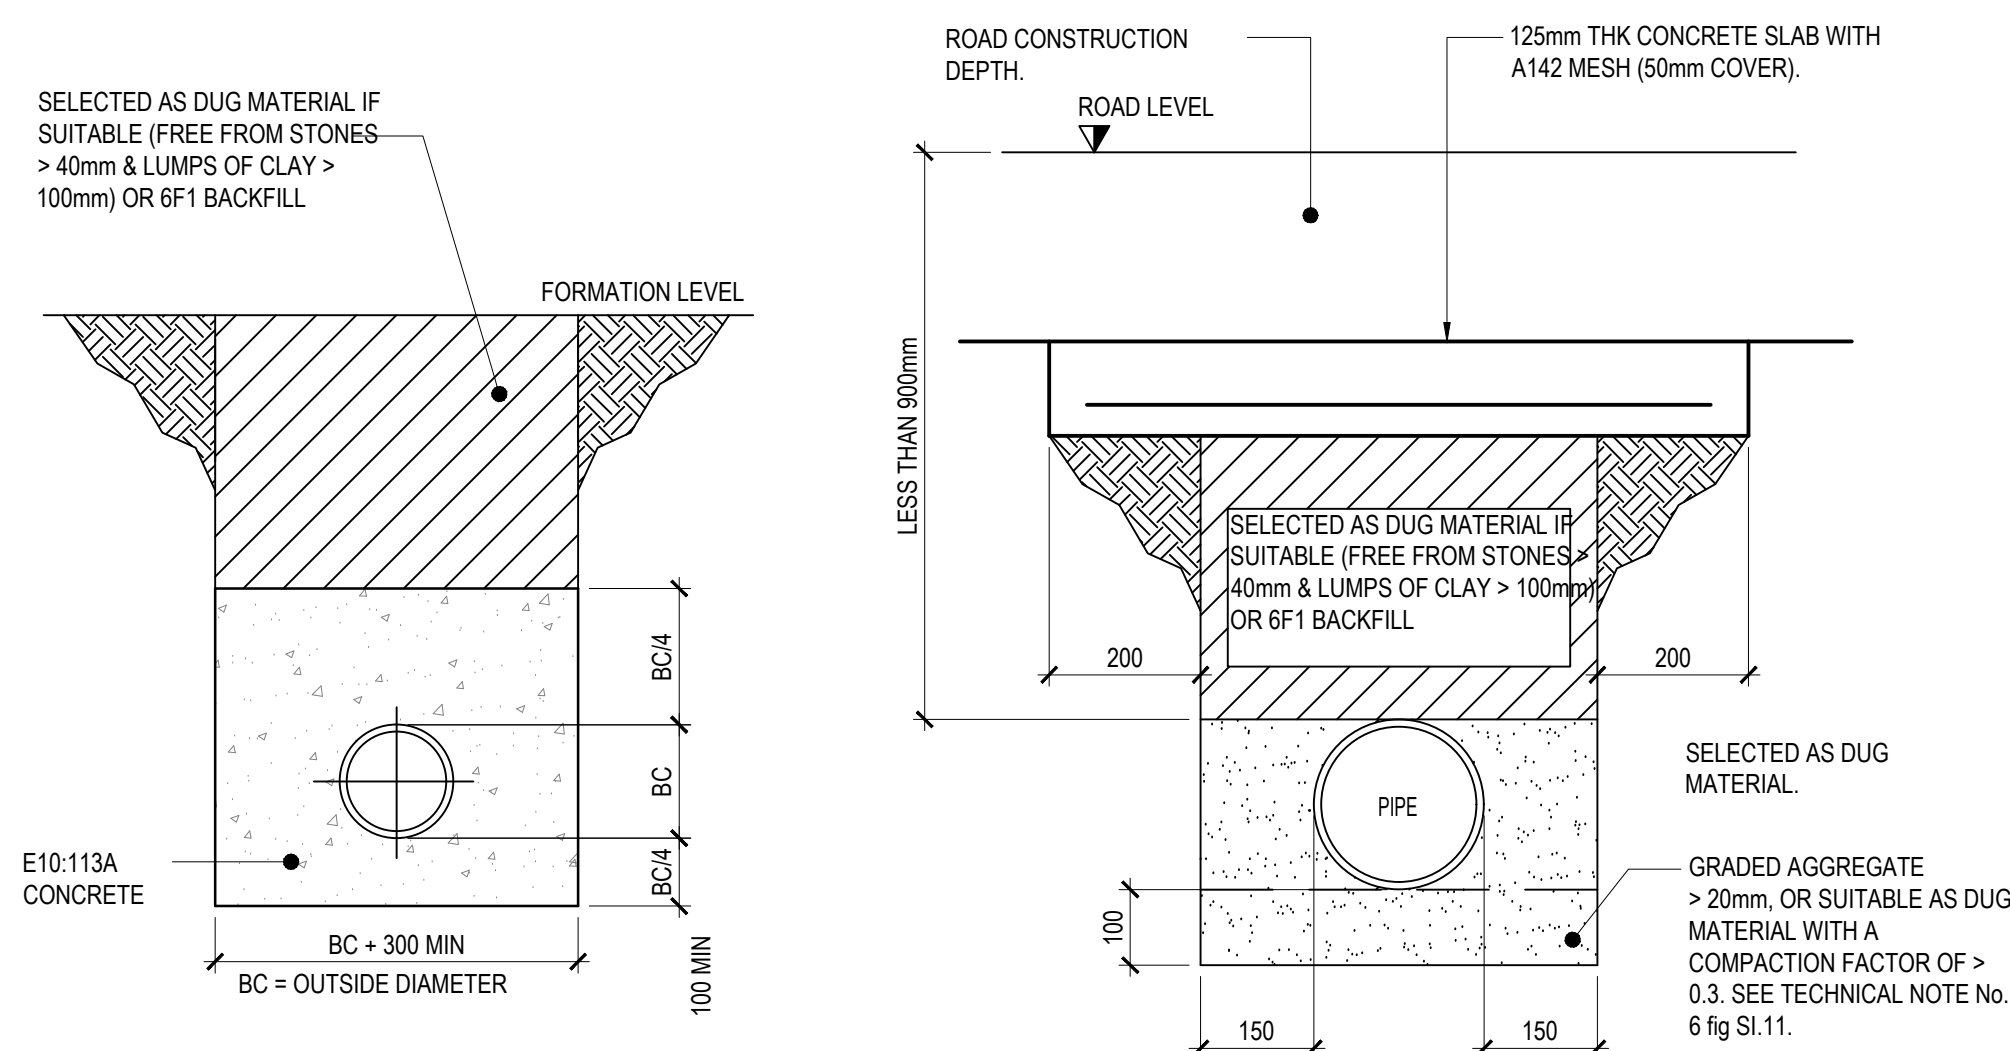


CONCRETE SURROUND UNDER ROADS
LESS THAN 1200mm COVER &
NON-TRAFFICKED LESS THAN 900mm
COVER.

[SCALE 1:10]


[SCALE 1:10]

RWP DETAIL

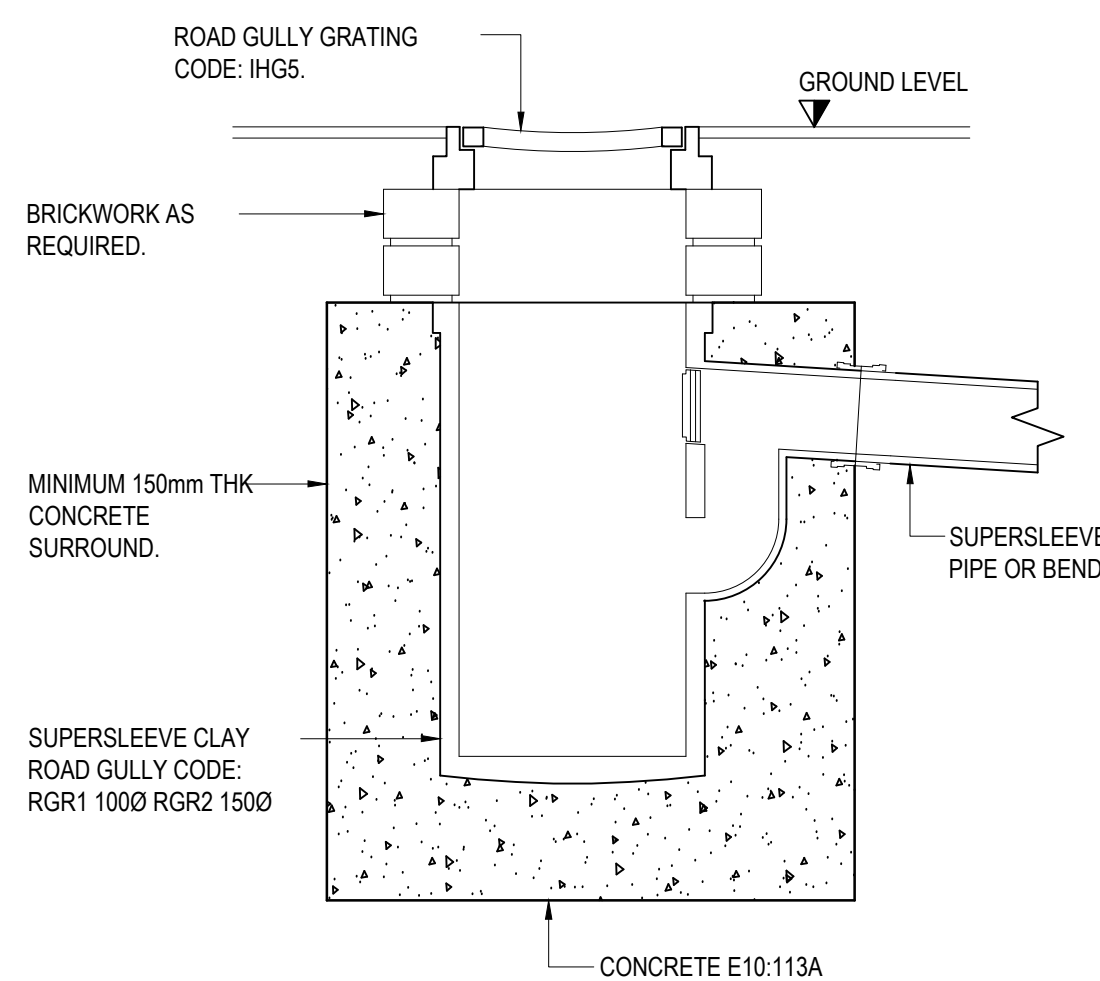

ROAD GULLY
(300Ø x 600Dp)

[SCALE 1:10]

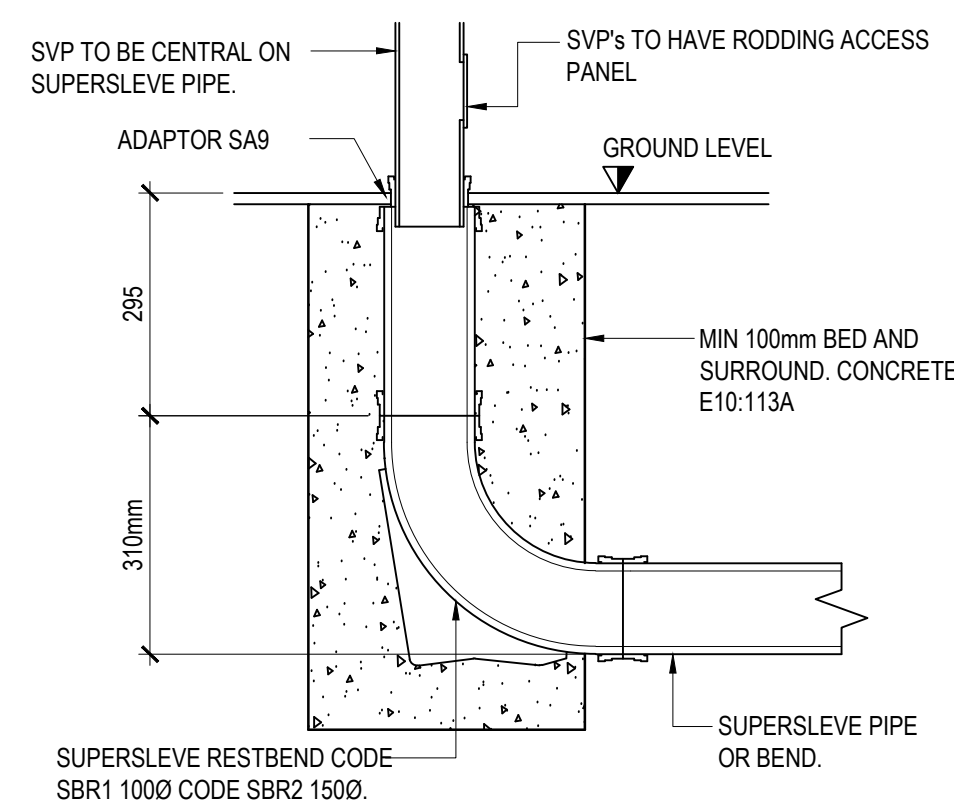

YARD GULLY CONNECTION DETAIL

- ## GENERAL NOTES

PRELIMINARY

P02	ATTENUATION TANK DETAIL OMITTED.	20.01.25	DB	Lo			
P01	PRELIMINARY ISSUE.	16.05.24	DB	Lo			
Rev.	Amendment	Date	By	Ch			
Project St VINCENT'S, LORETO COLLEGE							
ARCH/CLIENT							
CaddickConstruction.							
Title TYPICAL DRAINAGE DETAILS SHEET 2							
WML Job No. 10939	Drawn DB	Checked LoG	Date MAY 2024	Scale 1:20 @ A1			
WMLCONSULTING Civil, Structural & Geotechnical Engineers			No 9 Oak Green Earl Road Stanley Green Business Park Chesdale Hulme Cheshire SK9 6QL Tel 0161 482 0600 Fax 0161 486 9210 e-mail info@wmlconsulting.com www.wmlconsulting.com				
Drawn No.							
Project	Originator	Volume	Level	Type	Role	Number	Rev
LCNP	- WML -	00	- FN -	DR	- D -	5236	P02