




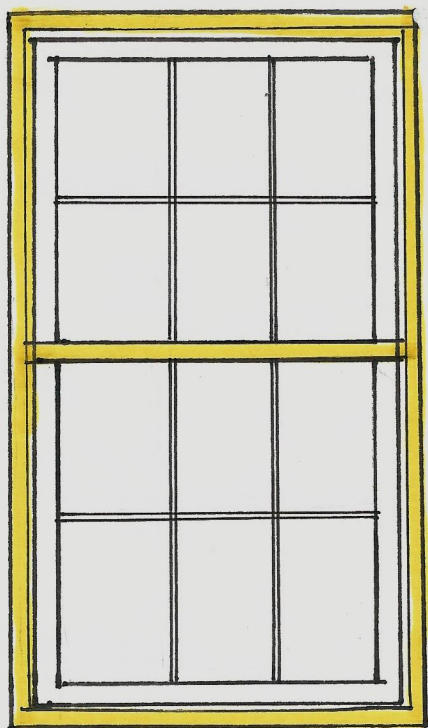

FIRST FLOOR WINDOWS [EX]
ELEVATION VIEW [INTERNAL] &
VERTICAL CROSS SECTION

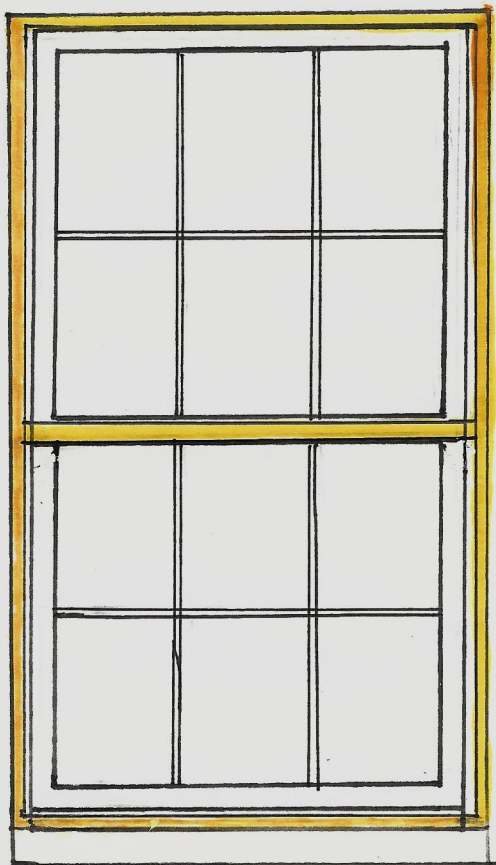

NEW GROUND FLOOR WINDOWS
ELEVATION VIEW [INTERNAL] AND VERTICAL CROSS SECTION

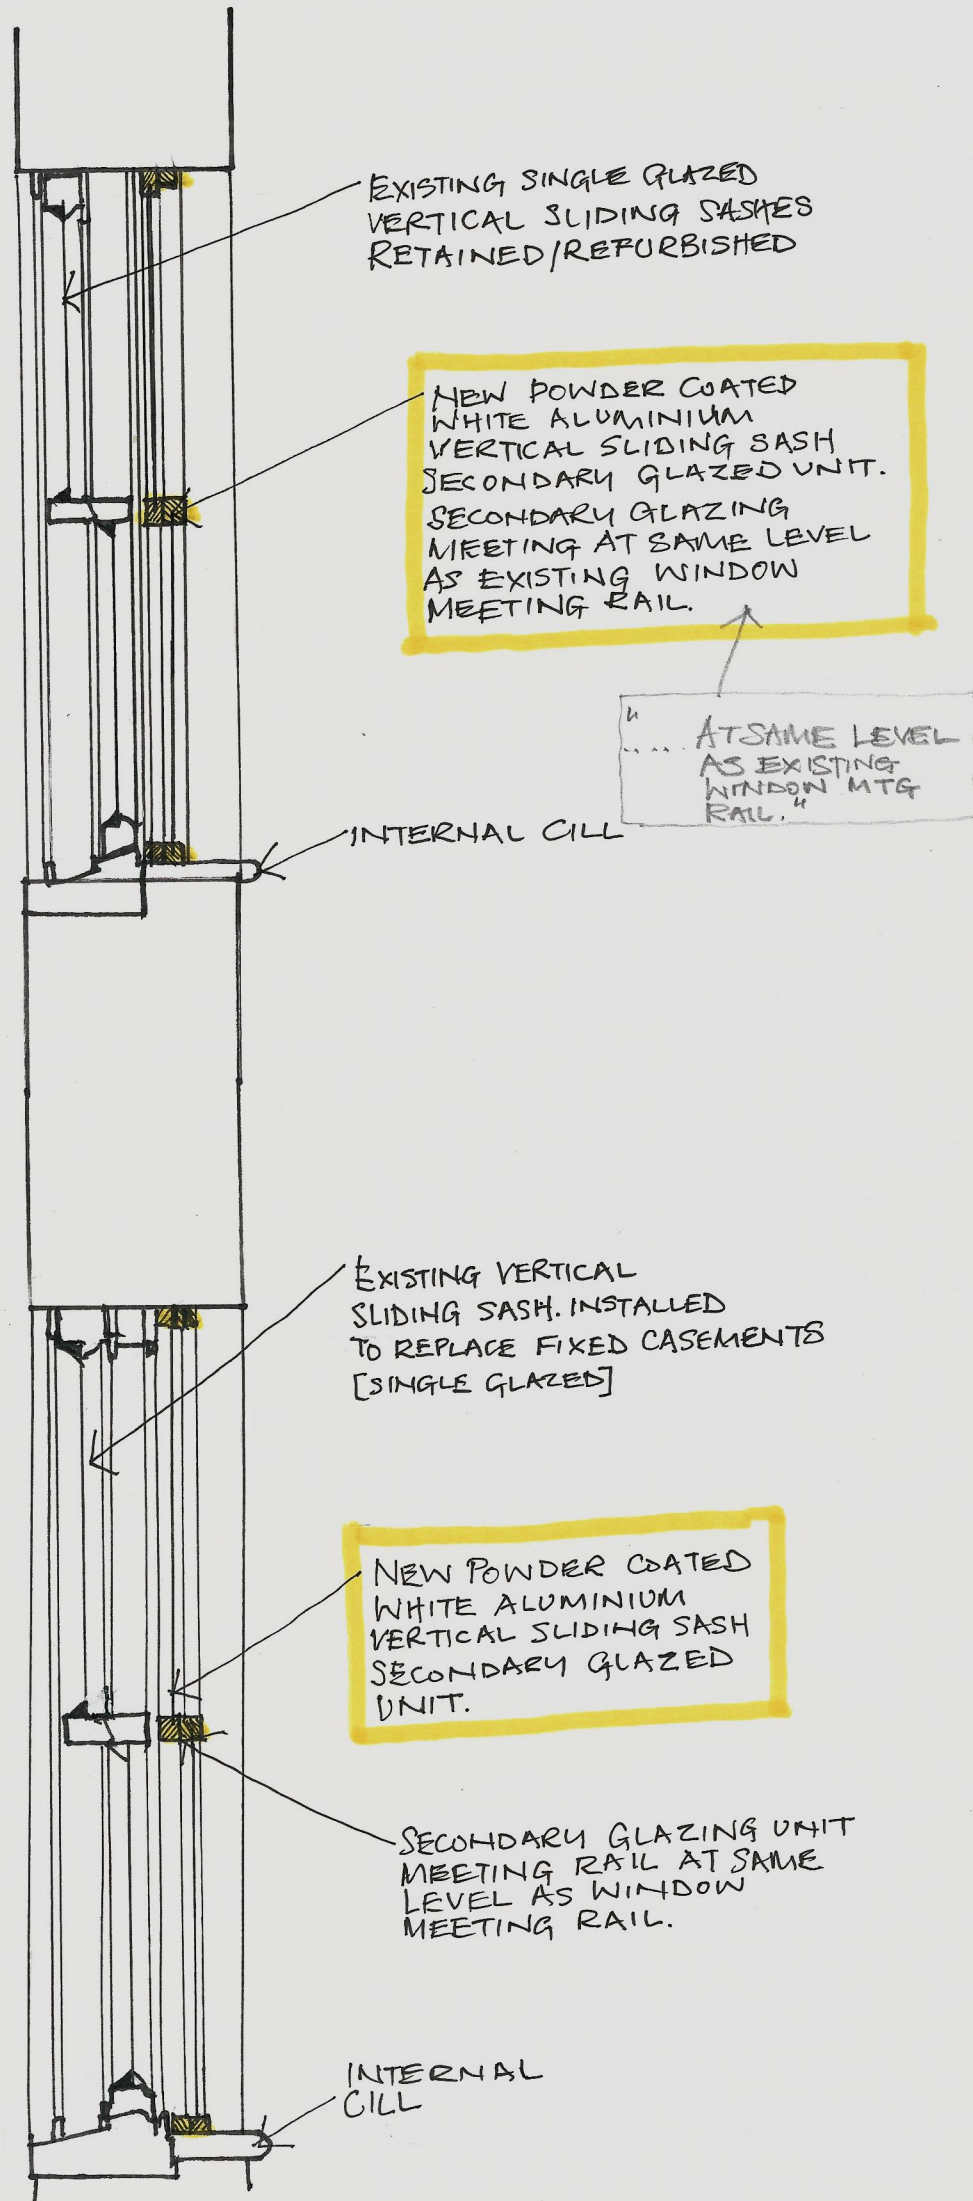

Scale-1:2 @ A3