


ALL ABOUT FOOD | MANCHESTER

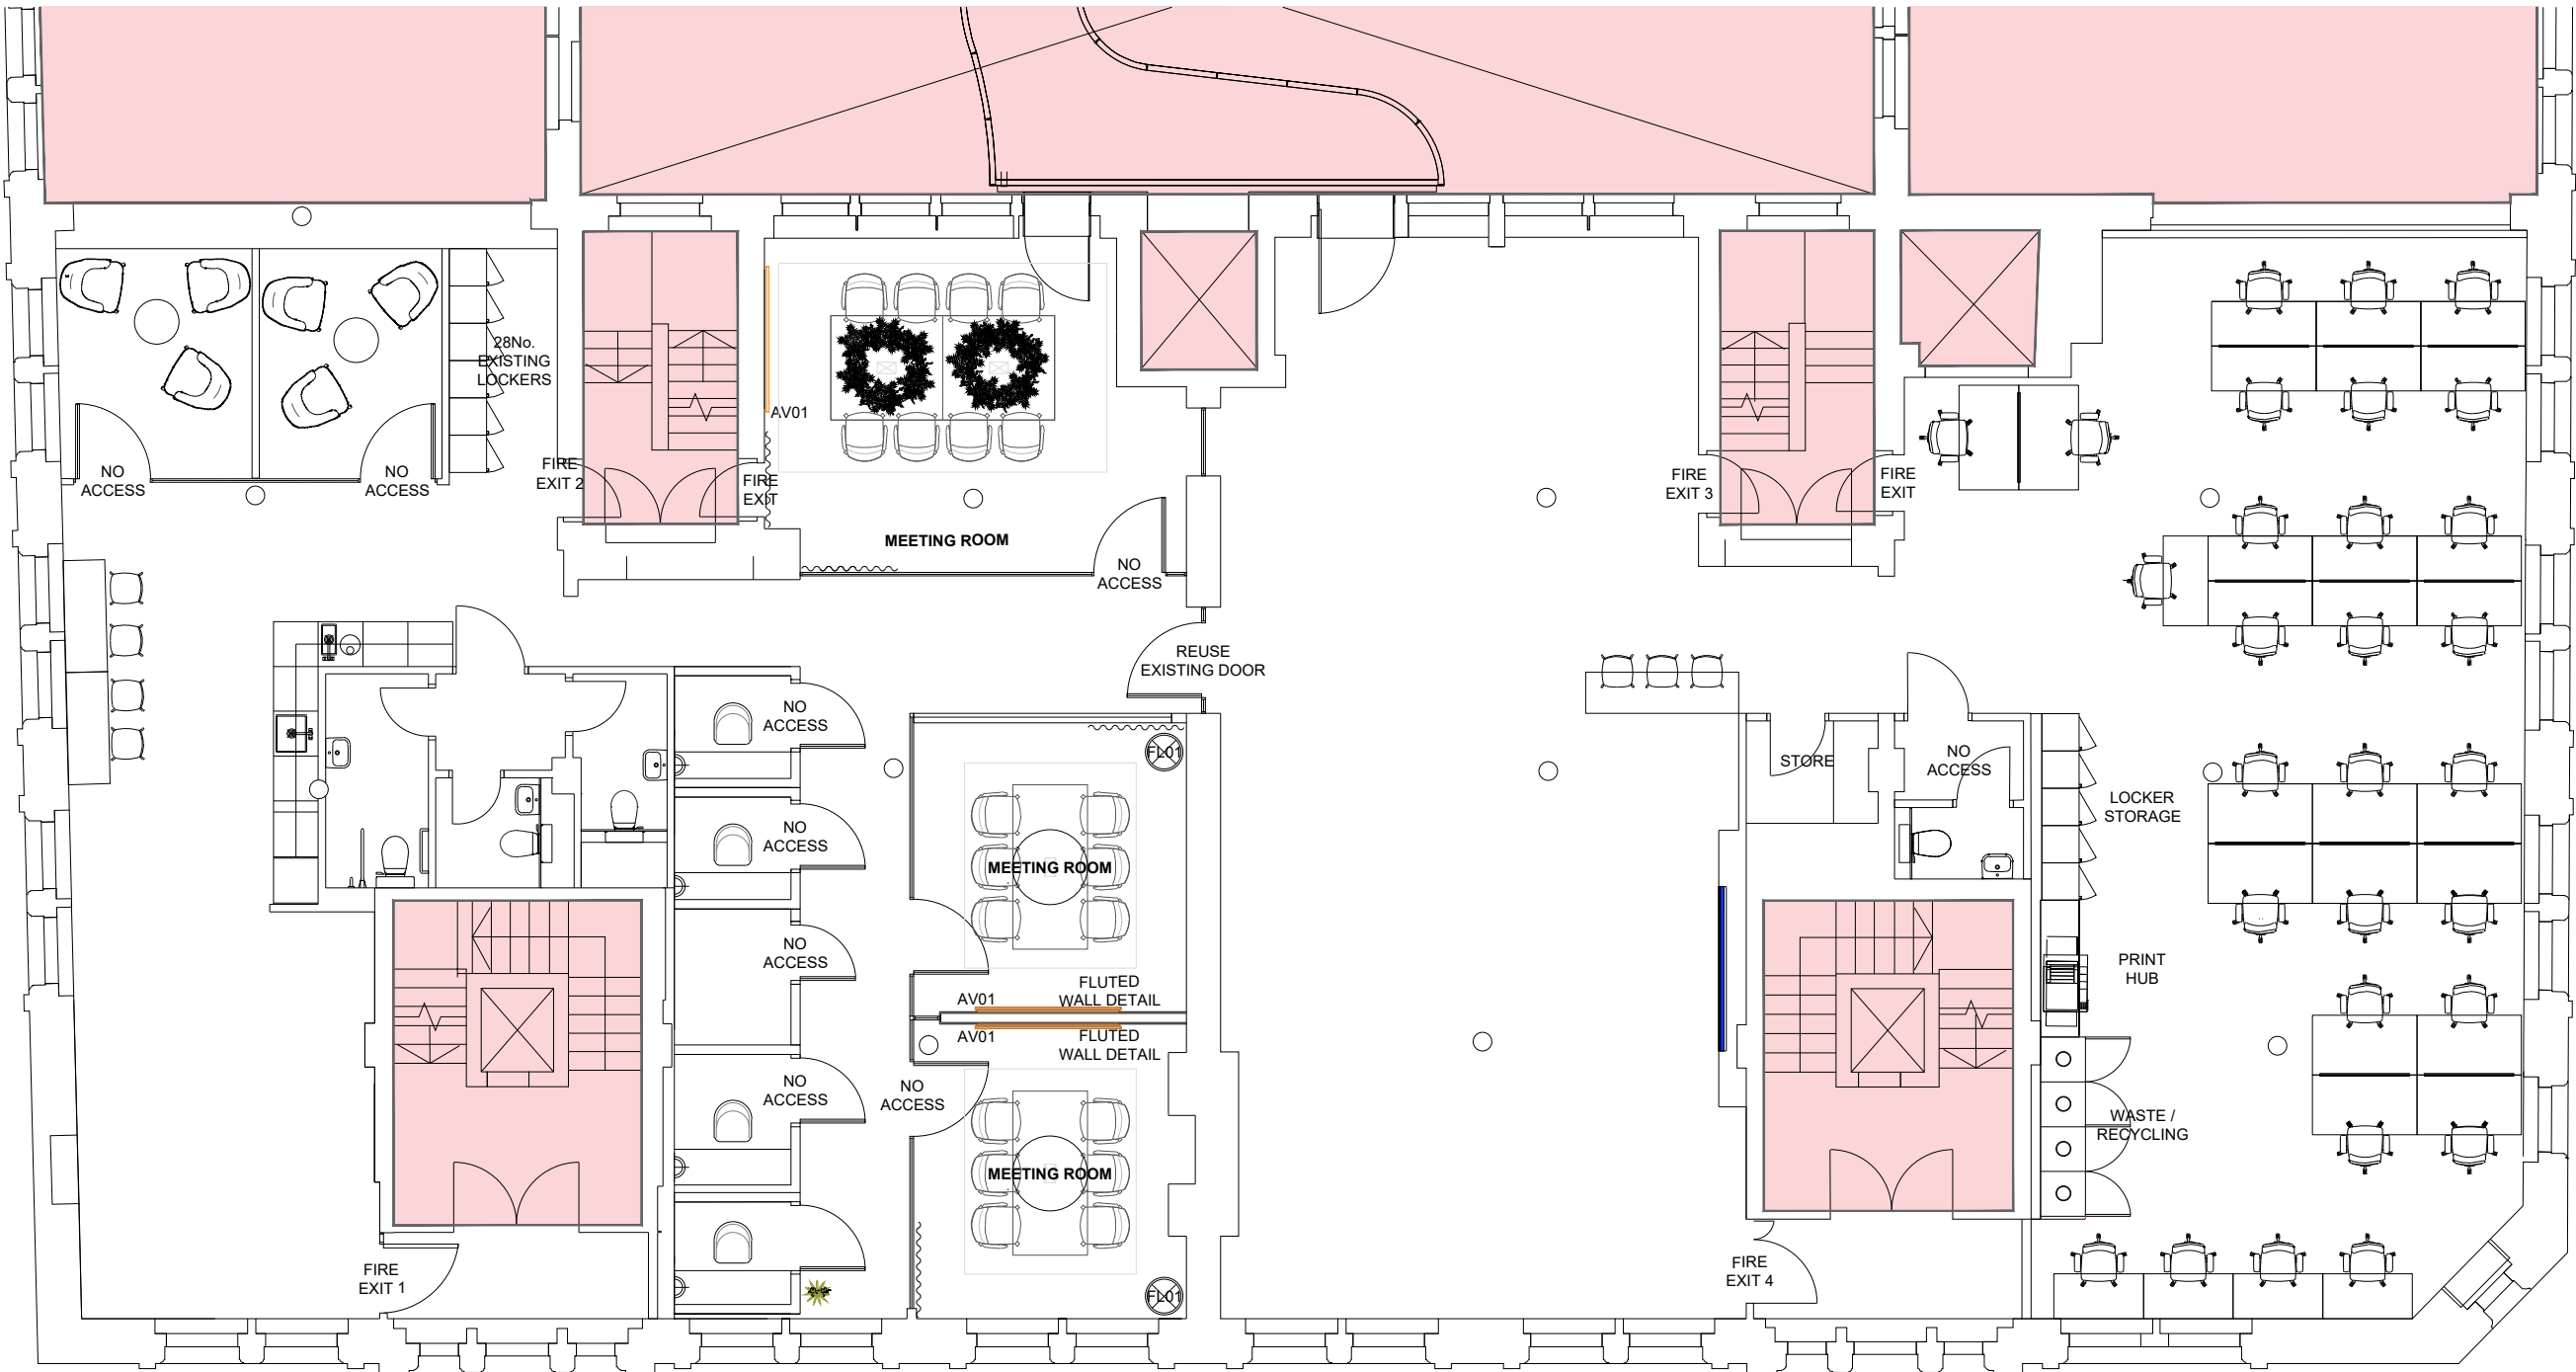


PROPOSED FIRST FLOOR
377 sqm | 4057 sqft

LEGEND

AREA NOT IN SCOPE

FLOORING LEGEND

TOILET FLOORING
TILE TO BE MATCH FIRST FLOOR
REFER TO CGI DWG 301
6.37M2

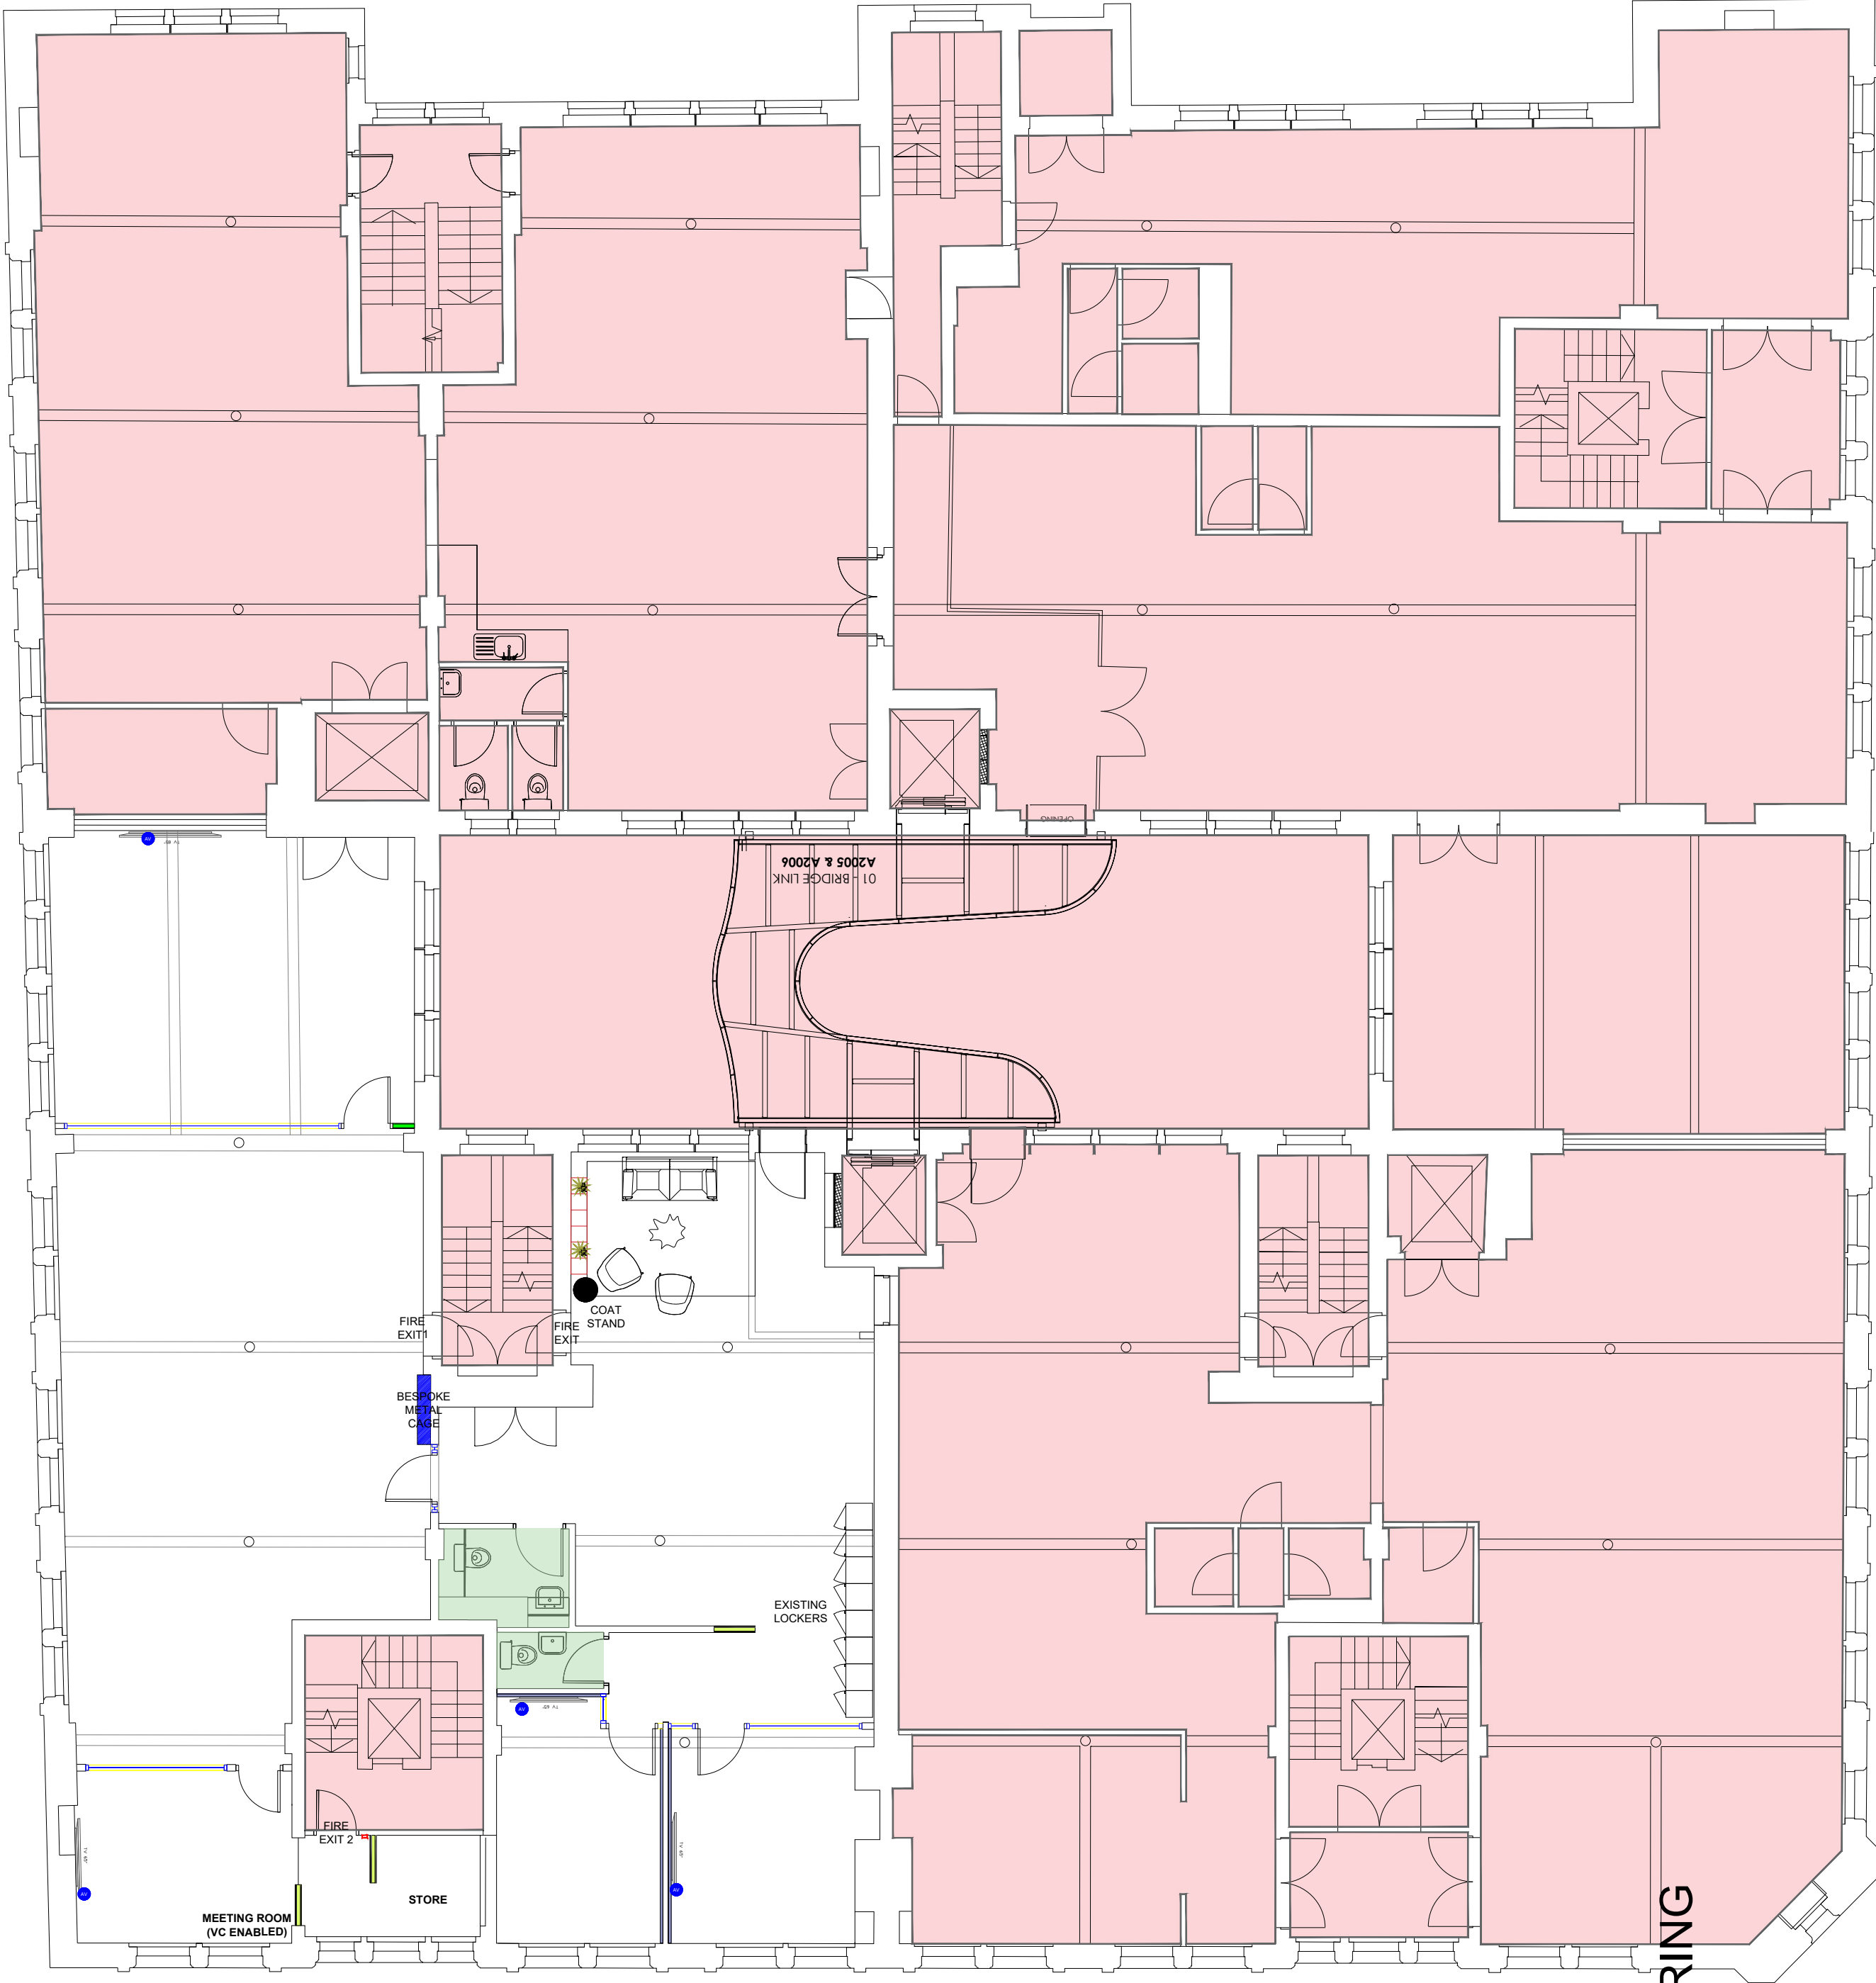


PROPOSED FOURTH FLOOR
231 sqm | 2486 sqft

PROPOSED FIRST & FOURTH FLOOR - FLOORING

DEMISE AREA'S

1ST 377 sqm | 4057 sqft
4TH 231 sqm | 2486 sqft

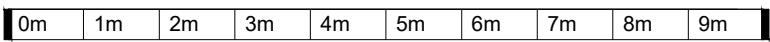

1:100

CONTROL OFFICE		CHECKED		Date	By
WWW.Claremontg.com		A		12.02.25	SVB
THE BREZZE 2 HAVING CLOSE, WARRINGTON, WA 94		12.02.25		NOTE: NOTE TO REUSE GLAZED DOOR ON FIRST FLOOR ADDED. NOW TO BE SINGLE PANE TO MATCH EXISTING. ADDITIONAL DOOR ADDED ON FOURTH FLOOR. GLAZED NIB SWAPPED TO SOLID NIB.	
CLAREMONT		THIS DRAWING IS THE COPYRIGHT OF CLAREMONT GROUP INTERIORS LTD. AND MAY NOT BE REPRODUCED IN ANY FORM WITHOUT PRIOR WRITTEN CONSENT.		DO NOT SCALE FROM THIS DRAWING ALL DIMENSIONS ARE TO BE CHECKED ON SITE ALL DIMENSIONS ARE SHOWN IN MILLIMETERS (SCALING BY LOCAL AUTHORITIES IS PERMITTED)	
CLIENT		ALL ABOUT FOOD		PROJECT TITLE & SITE ADDRESS	
Founways House, 57 Hilton Street, Manchester, M1 2EJ		DRAWING TITLE		PROPOSED FIRST & FOURTH FLOOR FLOORING	
DRAWING NO		E013981 1&4F 104		REVISION	
LEAD DESIGNER		FB		DRAWN BY	
DATE		08.01.25		SCALE	
DRAWING STATUS		1:100		PAPER SIZE	
				A1	
				PLANNING	