
THOMASONS
3 Brewery Yard, Deva City Office Park, Trinity Way,
Manchester M3 7BB | Tel : 0161 839 3993

VALE PARK 8,9A,9B INDUSTRIAL ESTATE, MANCHESTER

Drawn	Contract No.	
TW	12208	
Date	Sheet No.	Revision
NOV 24	900	P1

LOCATION PLAN

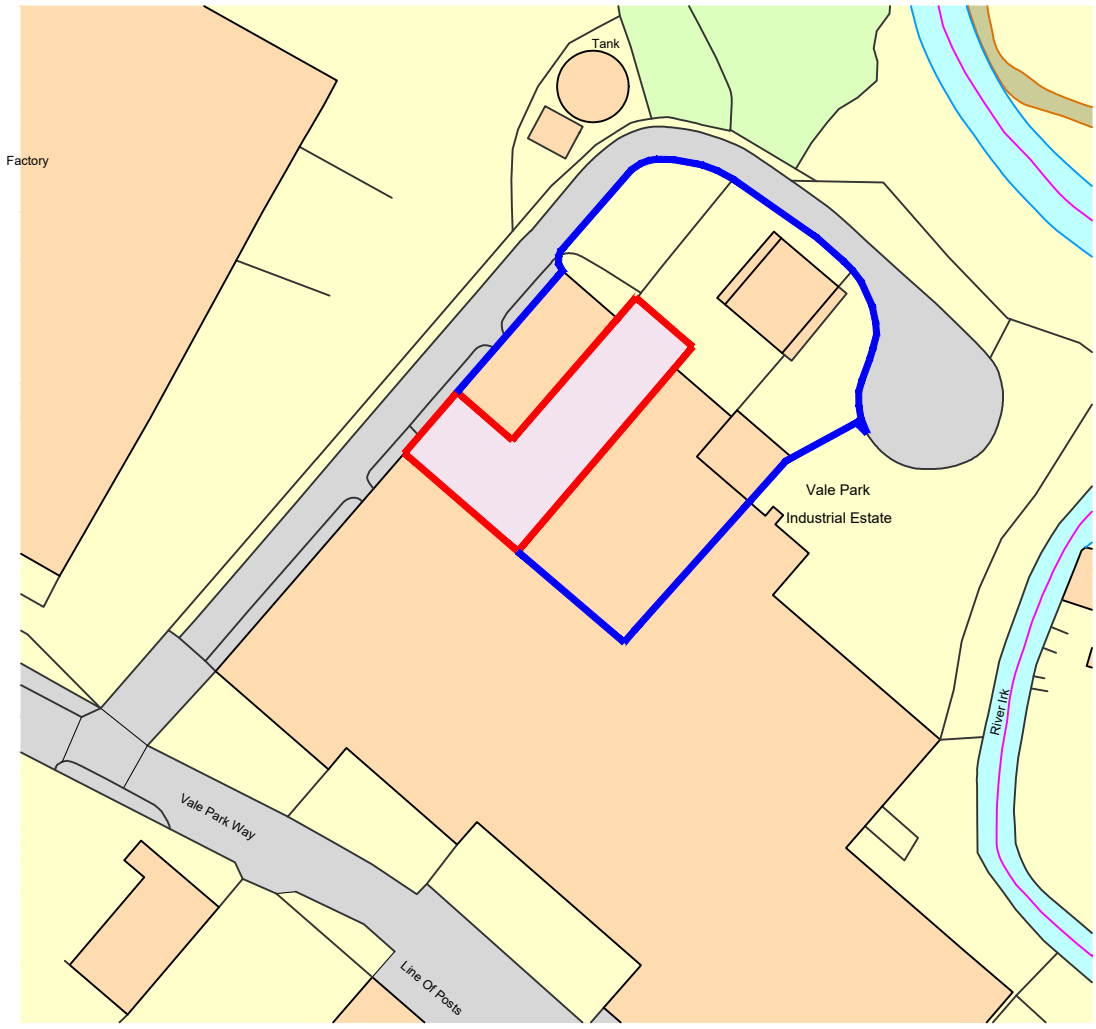

Ordnance Survey, (c) Crown Copyright 2024. All rights reserved. Licence number 100022432

KEY

Proposed site area

Additional land owned by applicant

0m 25m 50m 75m 100m 125m

VISUAL SCALE 1:1250 @ A4

N