



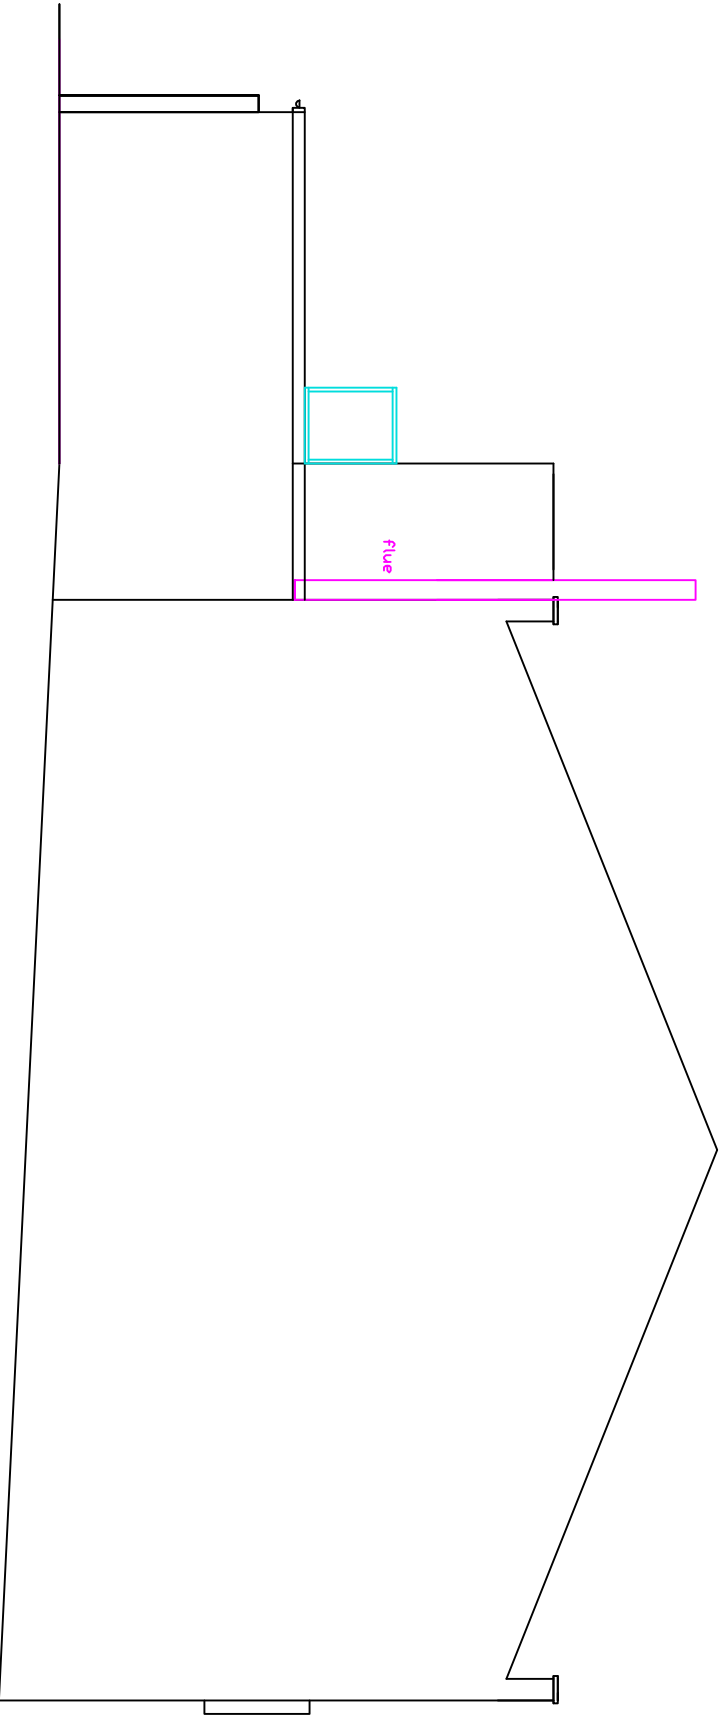

EXISTING
SIDE VIEW B
LAYOUT
1:100

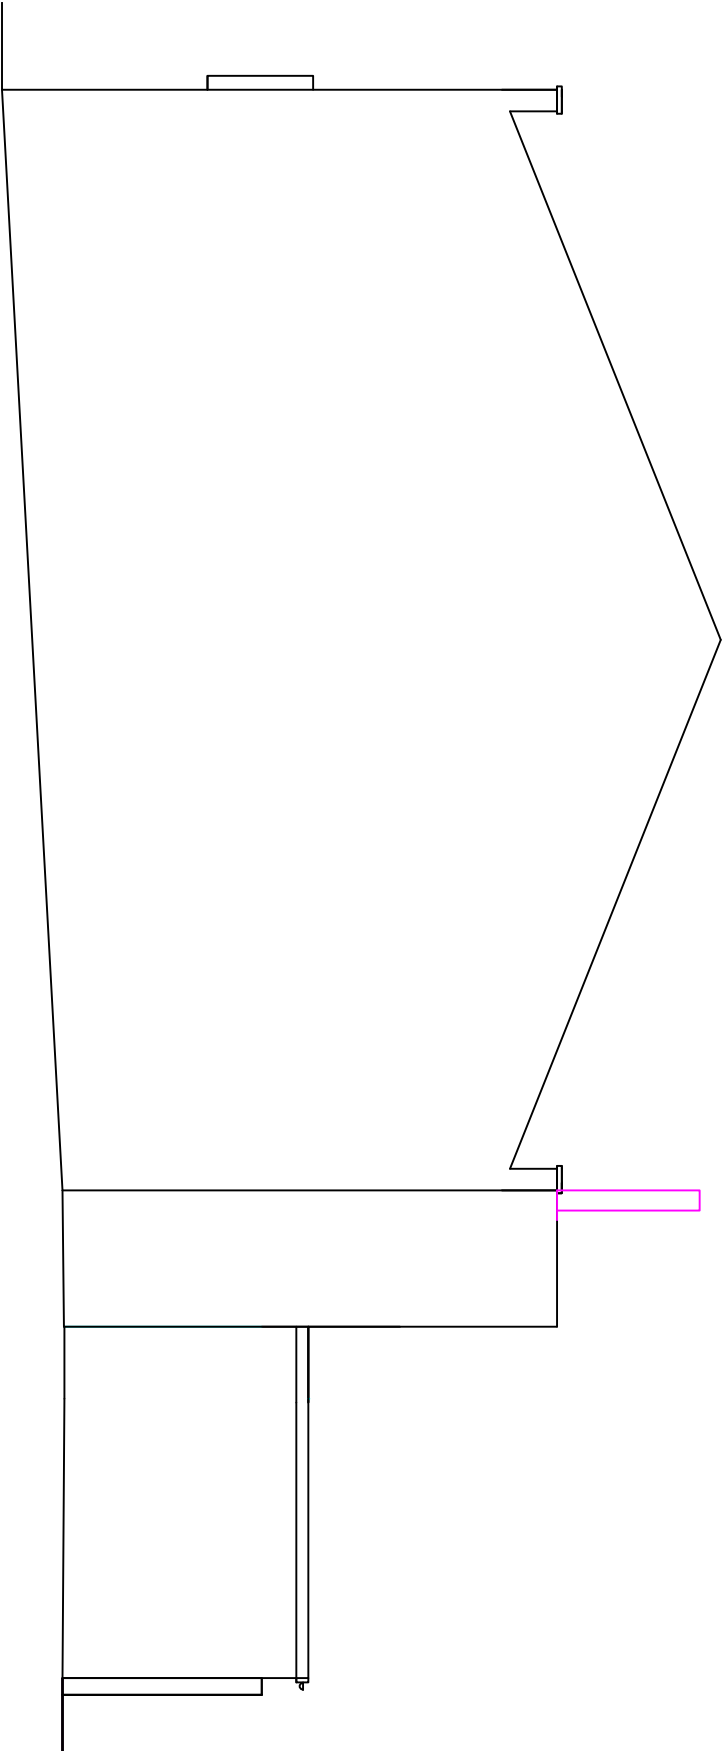

EXISTING
SIDE VIEW A
LAYOUT
1:100

BUILDING SAFETY ACT 2023			The Main Contactor will be required To be nominated as the Principle Contactor to be repensible for all the Health and Safety for the Contract Period For all Trades and Suppliers working or visiting the Site		
PLEASE DO NOT SCALE OF THIS DRAWING TAKE ALL DIMENSIONS ON SITE (builders Note) Do not start any works untill all the approvals have been obtained. Any discrepancy to be reported to Plans Drawn as soon as possible.			Project: MANCHESTER CITY COUNCIL PLANNING AND BUILDING CONTROL APPLICATION PLANS DRAWN tel.no 07952934281 07856609593 email Ba.winterbottom @aol.com www.plansdrawn.org		
Client: ARY HASAN MOHAMMED, 871A,STOCKPORT ROAD, LEVENSHULME, M19 3PW TEL073833552903			drawing title: CHANGE OF USE TO FIRST FLOOR TO SMOKER HALL AND CAFE SNACK BAR		
date: DECEMBER. 2024		drawn: DRW		project no. BR 871A	drg. no. 04
				A3 paper	