
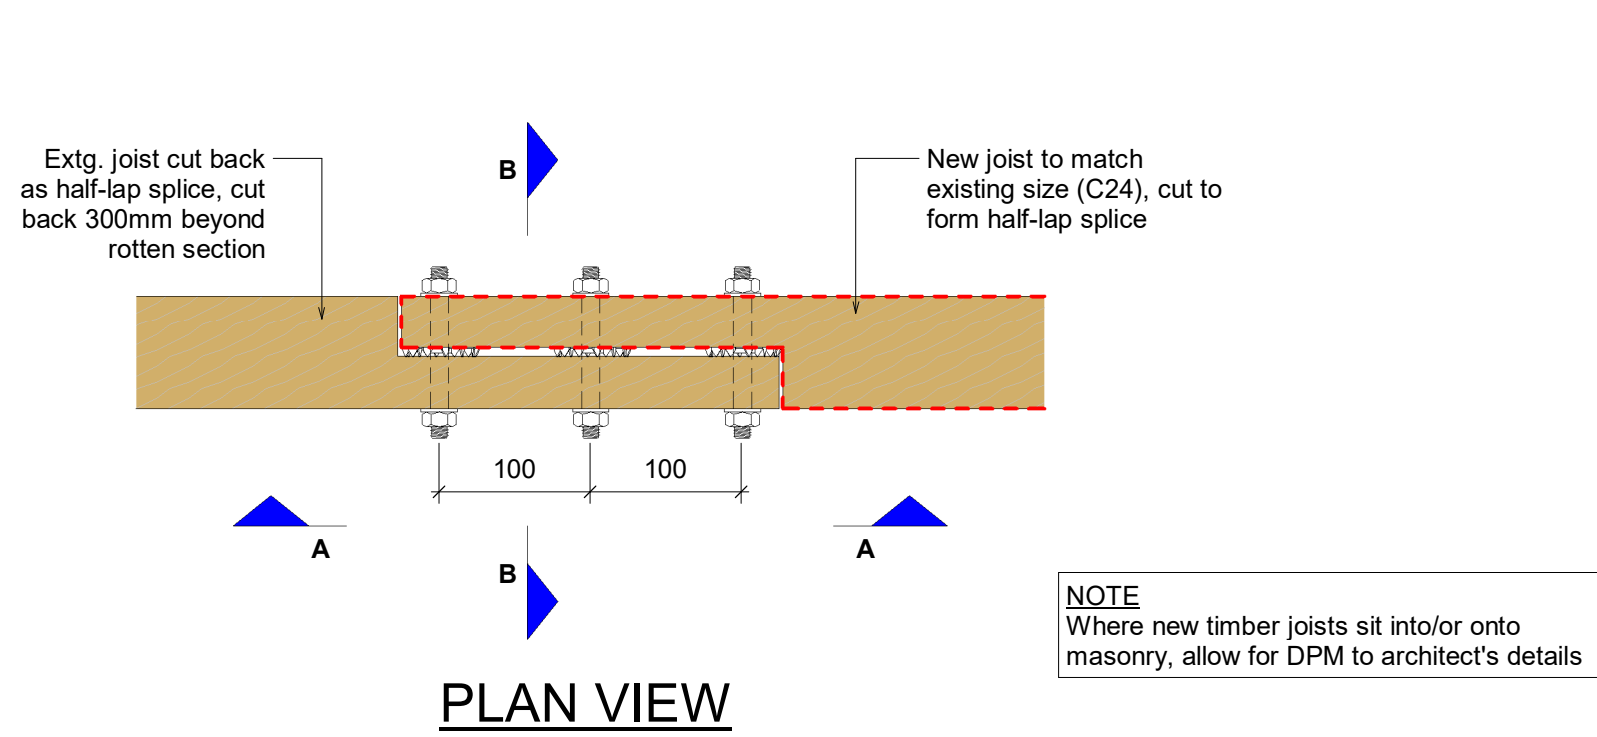
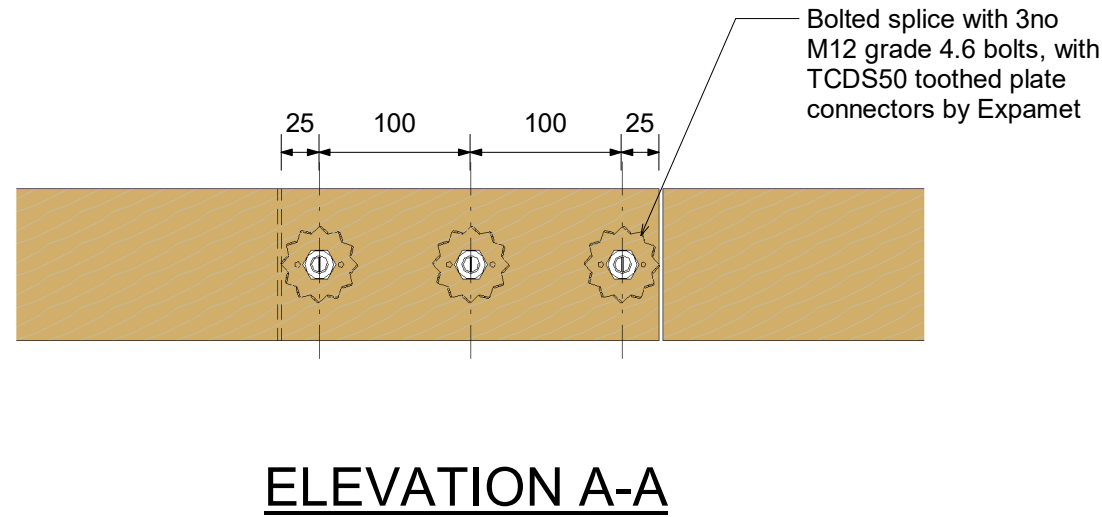



JOIST END REPAIR DETAIL

1 : 5

(WHERE JOIST <125mm DEEP)

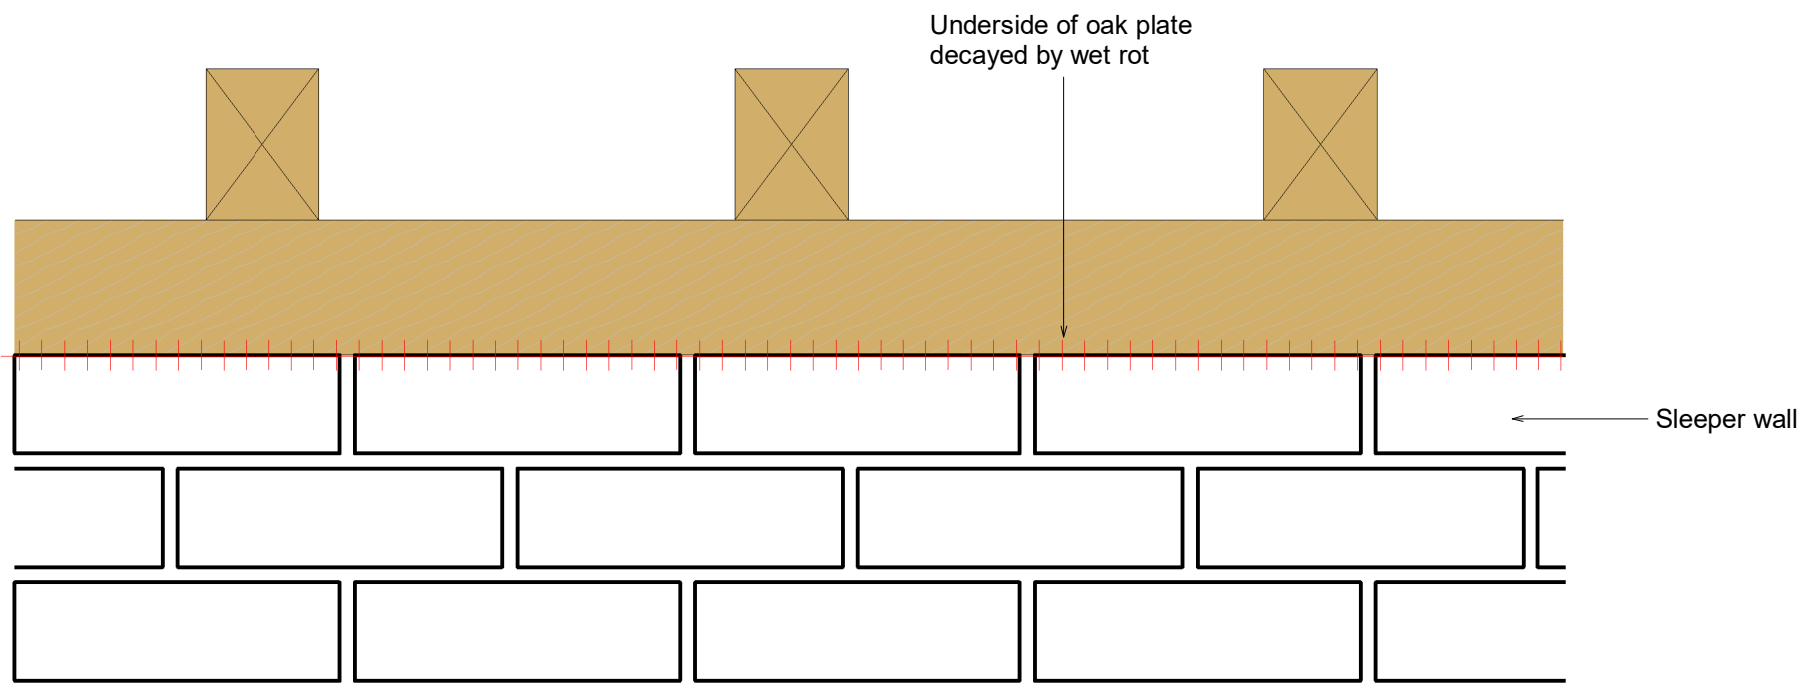

EXISTING ELEVATION

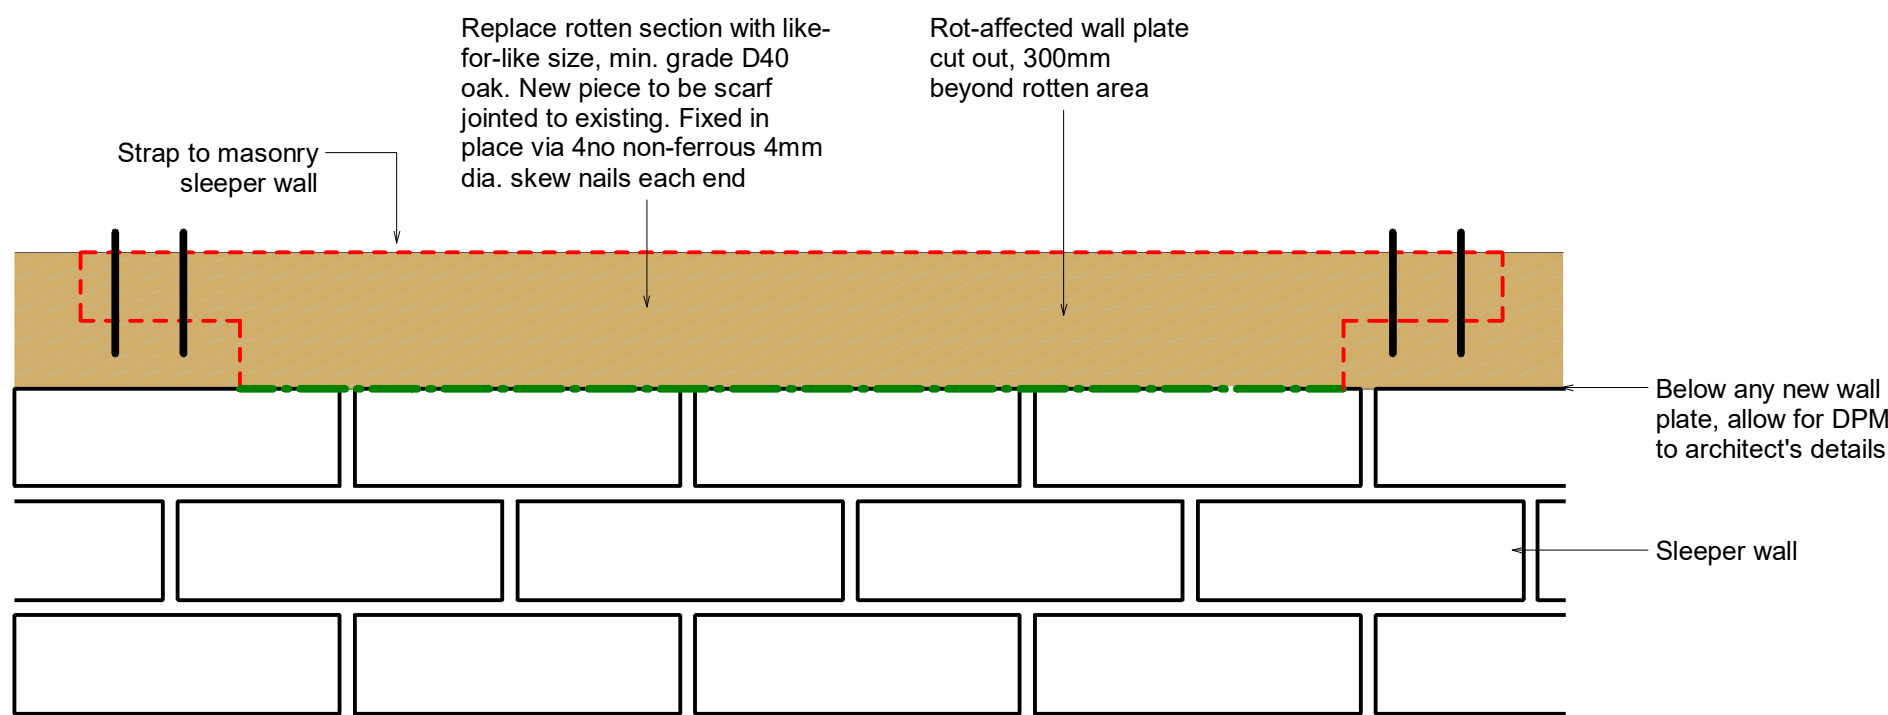

PROPOSED ELEVATION

WALL PLATE REPAIR DETAIL

1 : 5

NOTES:

- Do not scale from this drawing.
- This drawing is copyright and is sent to you in confidence. It must not be copied, used or disclosed, in whole or in part, to third parties without written permission. It remains the property of Booth King Partnership Ltd. (BKPL) and must be returned on request.
- This drawing is to be read in conjunction with all relevant contractual documents.
- Anyone using this drawing must be aware of their legal duties under the CDM Regulations 2015, refer to the HSE website for further information. BKPL are not Principal Designers.
- All dimensions shown on this drawing are in millimeters unless noted otherwise.
- If the Contractor consider that they do not have sufficient information to safely complete the works detailed on this drawing, they should contact the Engineer.
- This document uses revision codes in accordance with ISO EN 19650: P, Preliminary (non-contractual) - review, comment or approval. C, Contractual - Approved for stage completion.
- This document uses status codes in accordance with ISO EN 19650: Work in progress: S0 - WIP Shared (non-contractual); S1 - Coordination, S2 - Information, S3 - Review, S4 & S5 - Approval. Published (contractual); A1, An, etc. (where "n" relates to the project stage)
- This document uses project stages in accordance with the iStructE Structural Plan of Work 2020: 2 - Concept, 3 - Coordination, 4 - Technical Design, 4.5 - Production Design, 5 - Construction, 6 - Handover
- Only documents with a revision code C# (where '#' relates to a revision number) and status code A4 or A5 are suitable for construction. Any deviations to that which is on site is not the liability of BKPL.
- This drawing should be read in conjunction with Hutton & Rostron report "212-98 Manchester Art Gallery SN7 RevA Atheneum Basement Floor Structure" for existing timber survey details, condition and specification.

P01	29.11.24	First issue to suit new WP08 design	MS
REV.	DATE	REVISION DETAILS	INITIALS
CURRENT DRAWING REVISION CHECKED BY			RMS
CURRENT DRAWING REVISION APPROVED BY			RMS
DRAWING STATUS:		PROJECT STAGE:	
S3		STAGE 4	

boothking
PARTNERSHIP LIMITED

CONSULTING CIVIL & STRUCTURAL ENGINEERS

www.booth-king.co.uk office@booth-king.co.uk

RAMSBOTTOM | **MANCHESTER** | **EDINBURGH**
Tel: 01706 822 022 | Tel: 0161 694 7087 | Tel: 0131 229 1547

PROJECT:				
Manchester Art Gallery				
TITLE:				
WP08 Timber Floor Repair Details				
SCALE (A1)	AUTHOR	DATE	REVISION	BKPL No.
1 : 5	MS	NOV '24	P01	14794
DRAWING REF:				
MAG-BKP-08-B1-DR-S-40-0811				