




1 100030 Bay Study 9 - 3D View 1
SCALE

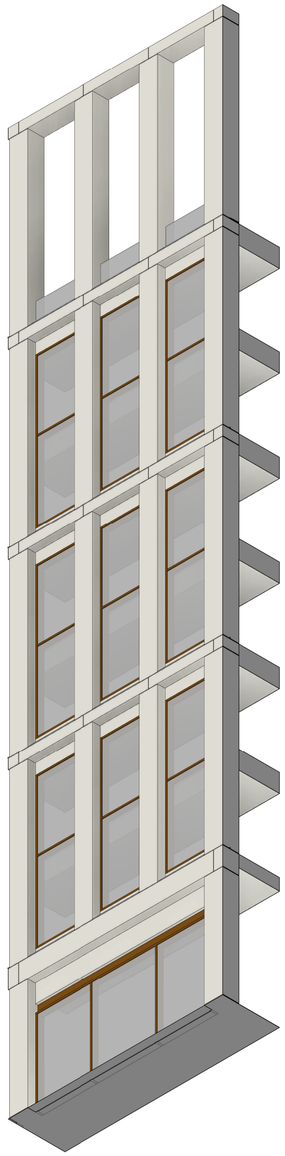


2 100030 Bay Study 9 - 3D View 2
SCALE

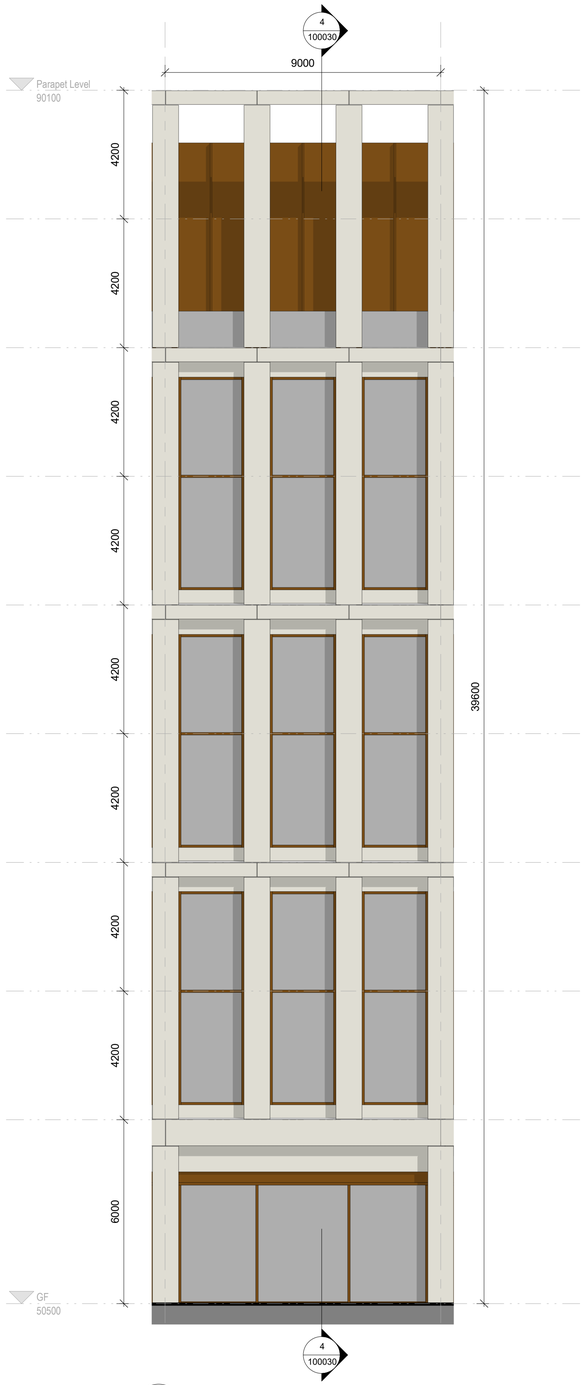


3 100030 Bay Study 9 - Full Height Bay Elevation
SCALE 1 : 100

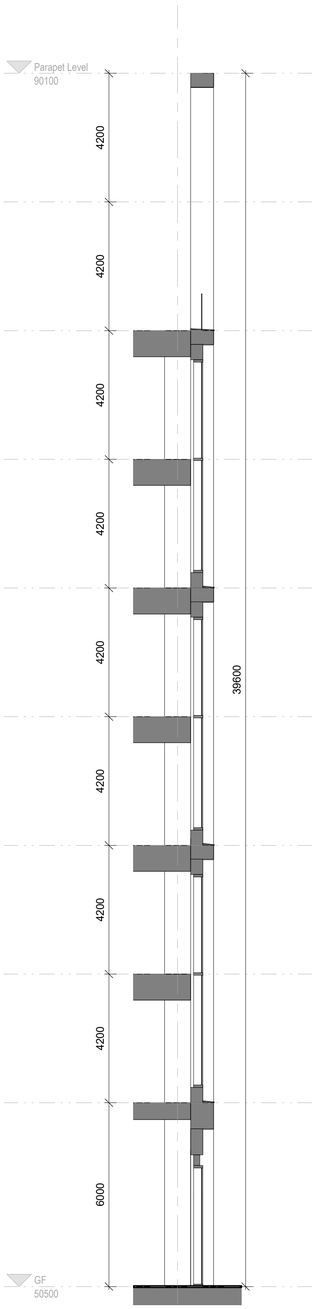


4 100030 Bay Study 9 - Section A
SCALE 1 : 100

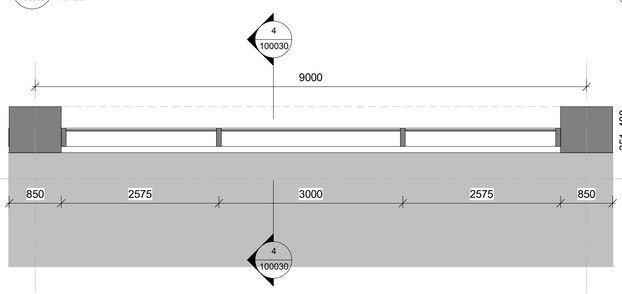

5 100030 Bay Study 9 - GF Plan
SCALE 1 : 50

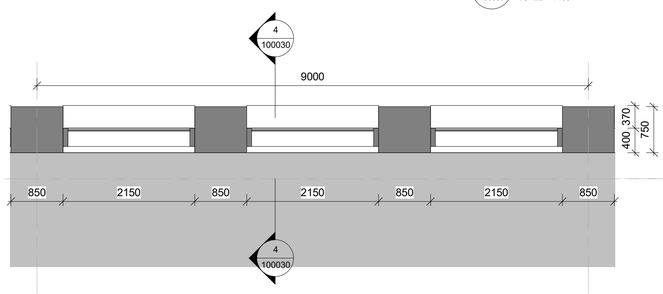

6 100030 Bay Study 9 - Upper Level Plan
SCALE 1 : 50

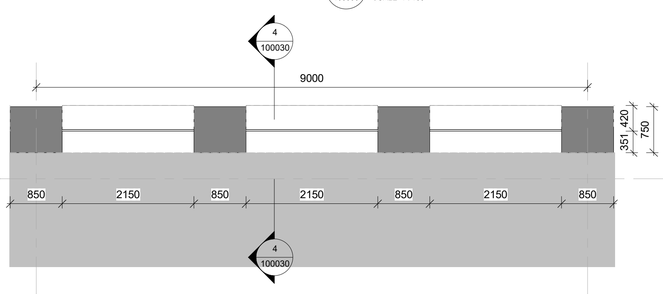

7 100030 Bay Study 9 - Parapet Level Plan
SCALE 1 : 50

General Notes

1. This drawing and its contents have been prepared to support, and are intended solely as information, for the Manchester Digital Campus planning application.
2. This drawing is to be read in conjunction with the Design and Access Statement and other documentation provided as part of this planning application.
3. This drawing is to be viewed or printed at scale shown.
4. The design has been based on current services information/surveys available

Government Property Agency

AtkinsRéalis

MANCHESTER DIGITAL CAMPUS

South Building - Full Height Elevational Study

Scale	Originated	Checked	Reviewed	Authorised
1:100	GSG	CG	JM	NB
Original Size	Date	Date	Date	Date
A1	24/10/2024	25/10/2024	26/10/2024	28/10/2024

Drawing Number: MDCX-ATR-03-ZZ-DR-A-100030
Revision: P01