

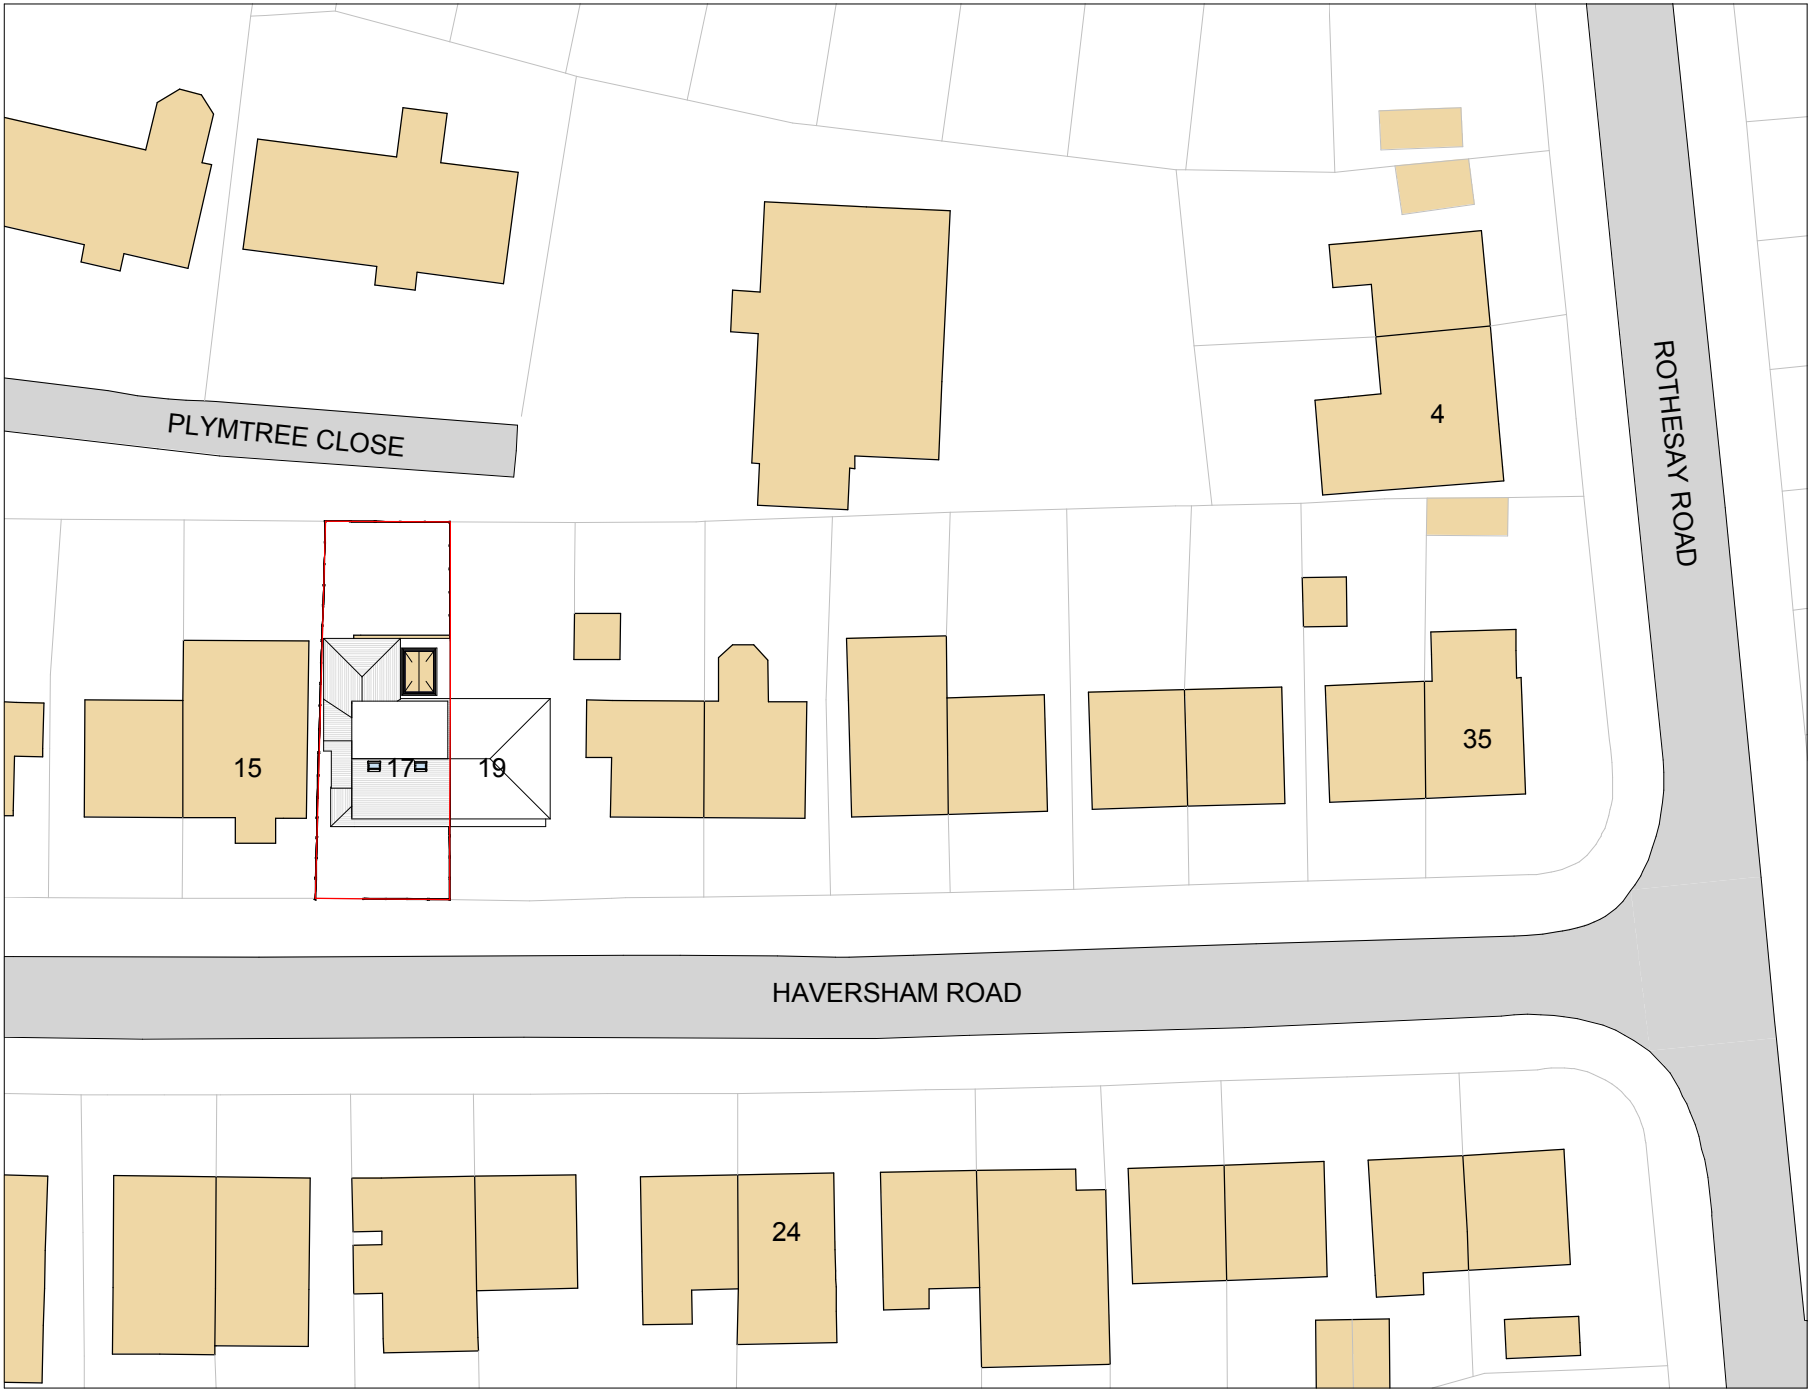


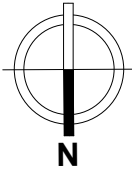


1. Site - Block Plan
1 : 500


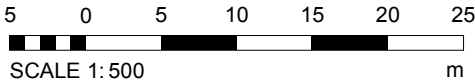


Legend - Boundaries

Site Boundary

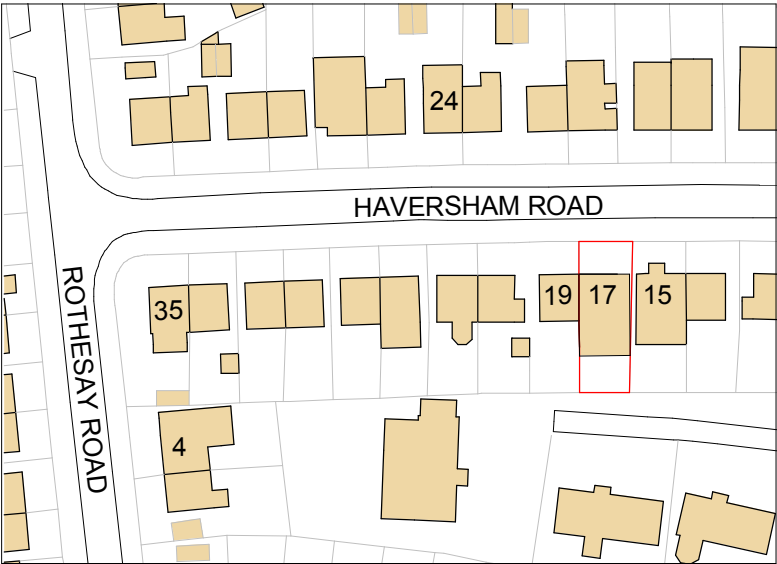

2. Site - Location Plan

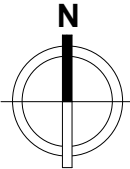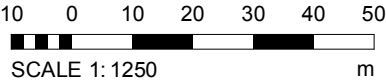

6	Step in side extension	ER	24-01-25
5	Loft amendment	ER	14-01-25
4	Amendments for planning	ER	14-01-25
3	Dormer amendment	ER	21-11-24
2	Scheme reduction	ER	15-10-24
1	Extension reduction	ER	26-09-24
REV	DESCRIPTION	BY	DATE

 RADNOR ARCHITECTURE PLANNING & DESIGN office@radnorarchitecture.co.uk	
PROJECT 17 Haversham Road	
PROJECT NO. RA24014.	
CLIENT Barnett	
DATE 21 JUN 2024	
DRAWN BY ER	
SHEET NO. 001.	REV. 6
SCALE @ A3 As indicated	
NOTES © COPYRIGHT : ALL RIGHTS RESERVED. NO PART OF THIS PUBLICATION MAY BE REPRODUCED, IN ANY FORM OR BY ANY MEANS WITHOUT PRIOR WRITTEN PERMISSION FROM THE DESIGNER. ALL DIMENSIONS AND SETTING OUT ARE TO BE CHECKED AND CONFIRMED ON SITE BEFORE COMMENCEMENT OF WORK. ANY VARIATION IS TO BE REPORTED TO THE DESIGNER PRIOR TO THE COMMENCEMENT OF ANY WORK. ALL WORK AND MATERIALS TO BE IN ACCORDANCE WITH CURRENT STATUTORY LEGISLATION, RELEVANT CODES OF PRACTICE AND BRITISH STANDARDS. ALL DIMENSIONS ON THIS DRAWING ARE IN MILLIMETRES UNLESS STATED OTHERWISE.	

Notes - Boundaries

A Application site boundary determined using OS Data.