


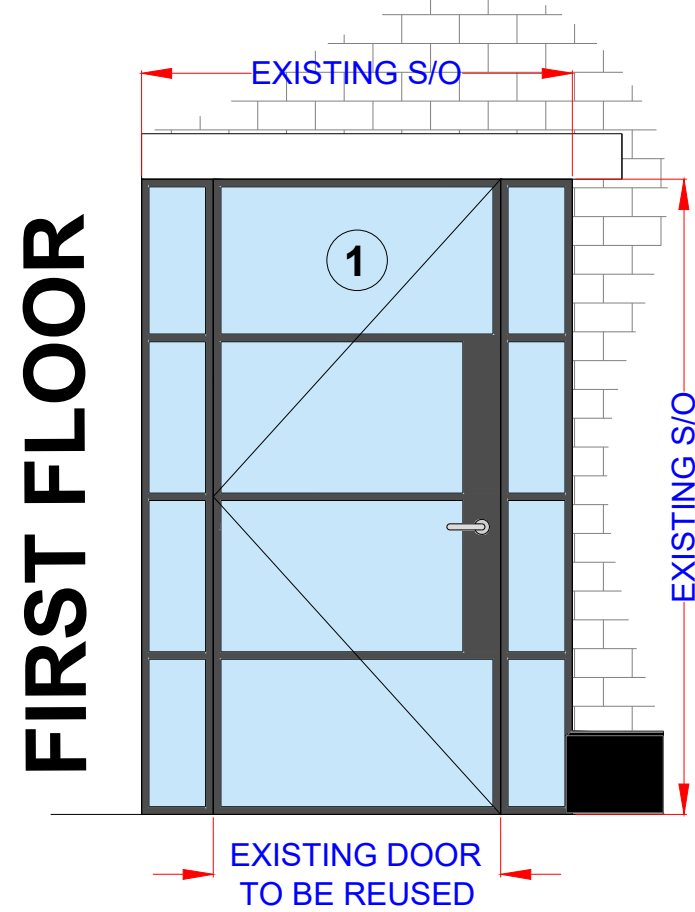


FR01
PROPOSED ELEVATION

SPECIFICATION

- 01 REUSE EXISTING SINGLE GLAZED DOOR

EXISTING S/O TO BE MEASURE BY CONTRACTOR

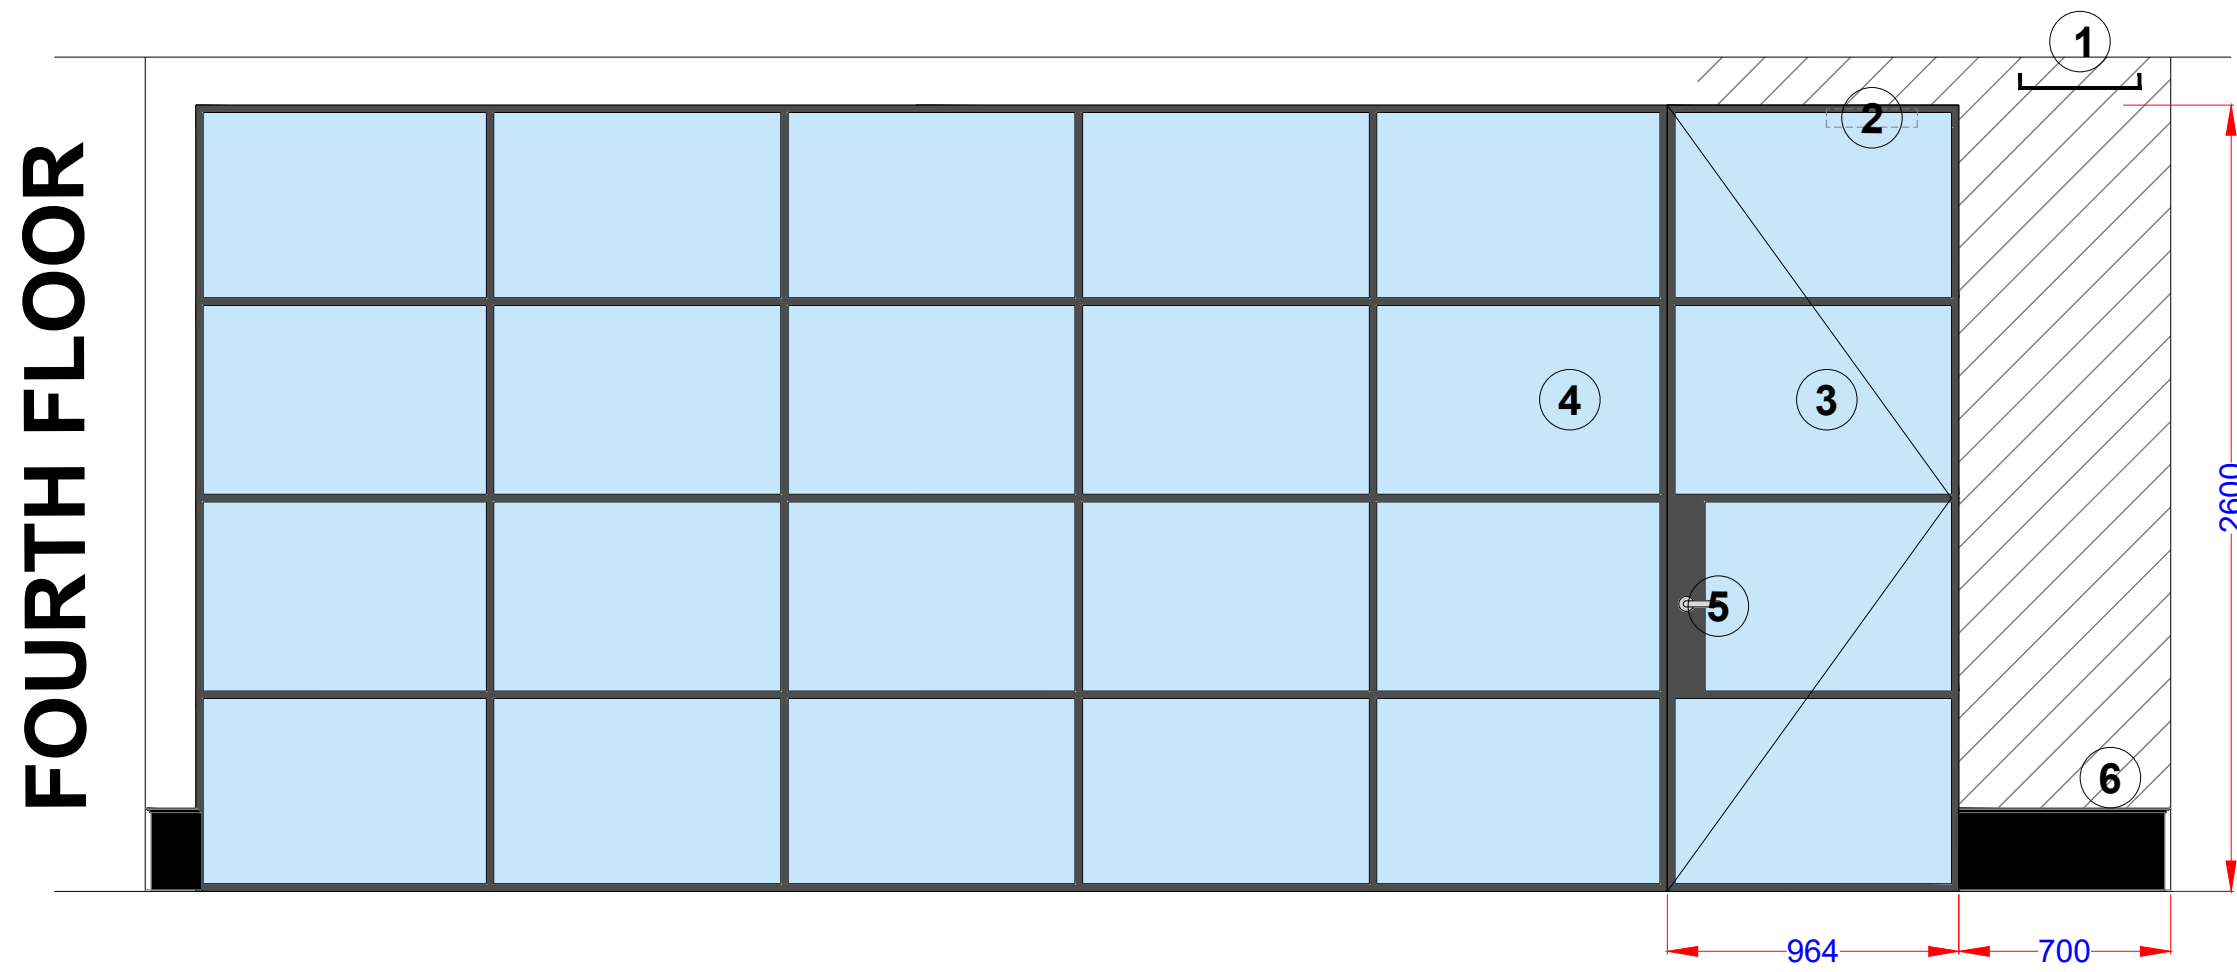

FF02
PROPOSED ELEVATION


SPECIFICATION

- 01 EXISTING CONTAINMENT TO BE REROUTED THROUGH PROPOSED PARTITION
02 PROSTYLE OVERHEAD DOOR CLOSER, RAL 9005
03 FRAMED ACOUSTIC DOUBLE GLAZED DOOR (CRITTALL STYLE BANDING), RAL 9005
04 DOUBLE GLAZED PARTITION 10.8MM / 12.8MM ACOUSTIC LAMINATE (CRITTALL STYLE BANDING), RAL 9005
05 ALTRO REMI KNURLED DOOR HANDLE ON ROSE - ANTIQUE BRASS
06 SKIRTING TO MATCH EXISTING, BLACK

PROPOSED S/O WIDTH REFER TO DWG 102 / HEIGHT TO UNDERSIDE OF EXISTING BULKHEAD
LIGHTING AND SERVICES TO BE RELOCATED

LEGEND

PROPOSED PARTITION & BULKHEAD
REFER TO DWG 102 / 102.1

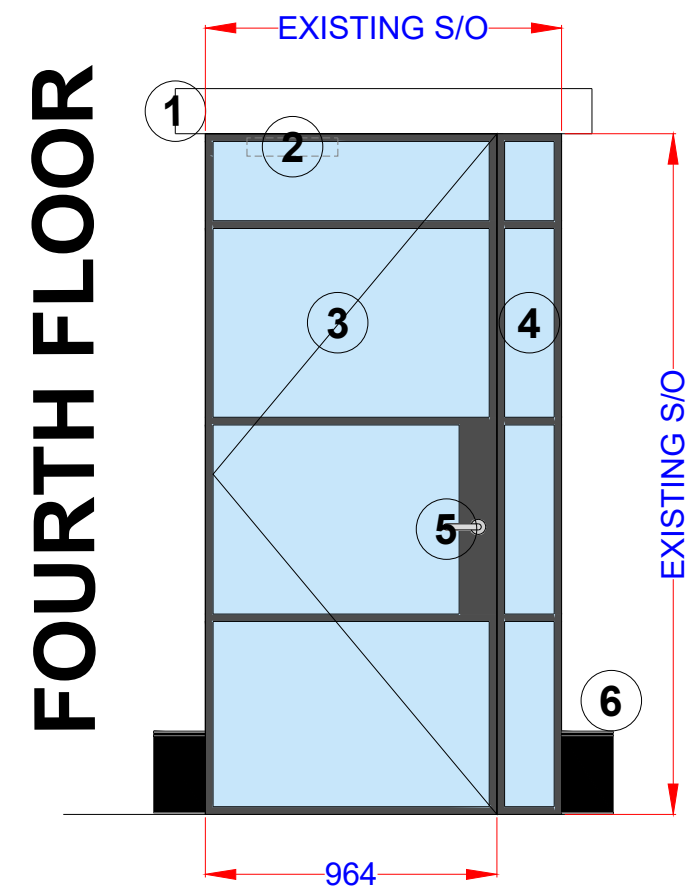


FF03
PROPOSED ELEVATION

SPECIFICATION

- 01 EXISTING TIMBER LINTEL
02 PROSTYLE OVERHEAD DOOR CLOSER, RAL 9005
03 FRAMED ACOUSTIC DOUBLE GLAZED DOOR (CRITTALL STYLE BANDING), RAL 9005
04 DOUBLE GLAZED PARTITION 10.8MM / 12.8MM ACOUSTIC LAMINATE (CRITTALL STYLE BANDING), RAL 9005
05 ALTRO REMI KNURLED DOOR HANDLE ON ROSE - ANTIQUE BRASS
06 EXISTING SKIRTING, BLACK

EXISTING STRUCTURAL OPENINGS TO BE RETAINED

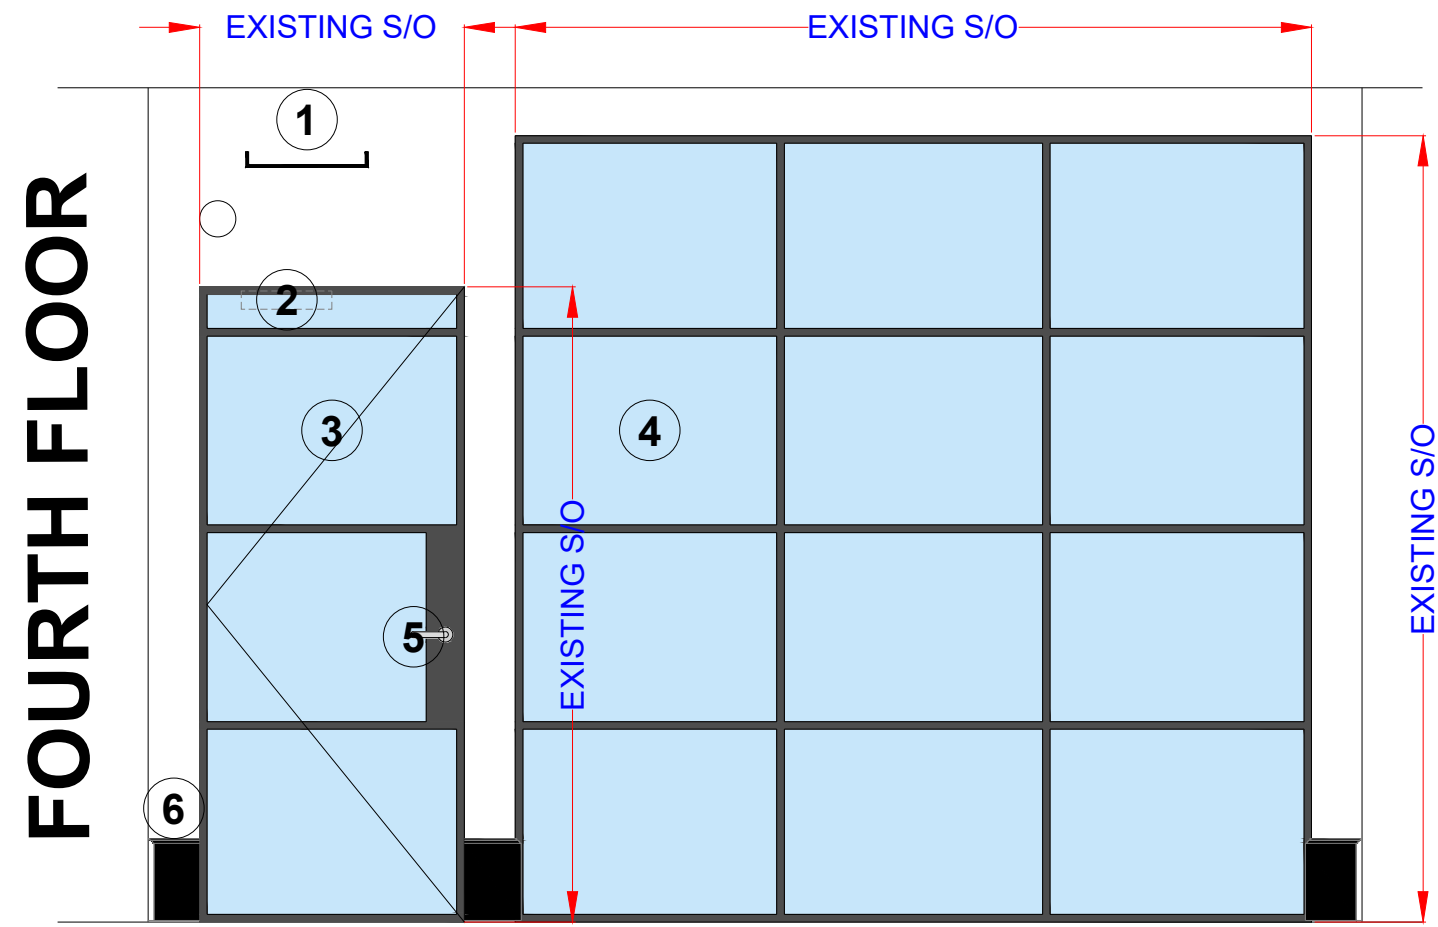


FF04
PROPOSED ELEVATION

SPECIFICATION

- 01 EXISTING CONTAINMENT AND DUCTING
02 PROSTYLE OVERHEAD DOOR CLOSER, RAL 9005
03 FRAMED ACOUSTIC DOUBLE GLAZED DOOR (CRITTALL STYLE BANDING), RAL 9005
04 DOUBLE GLAZED PARTITION 10.8MM / 12.8MM ACOUSTIC LAMINATE (CRITTALL STYLE BANDING), RAL 9005
05 ALTRO REMI KNURLED DOOR HANDLE ON ROSE - ANTIQUE BRASS
06 EXISTING SKIRTING, BLACK

EXISTING STRUCTURAL OPENINGS TO BE RETAINED

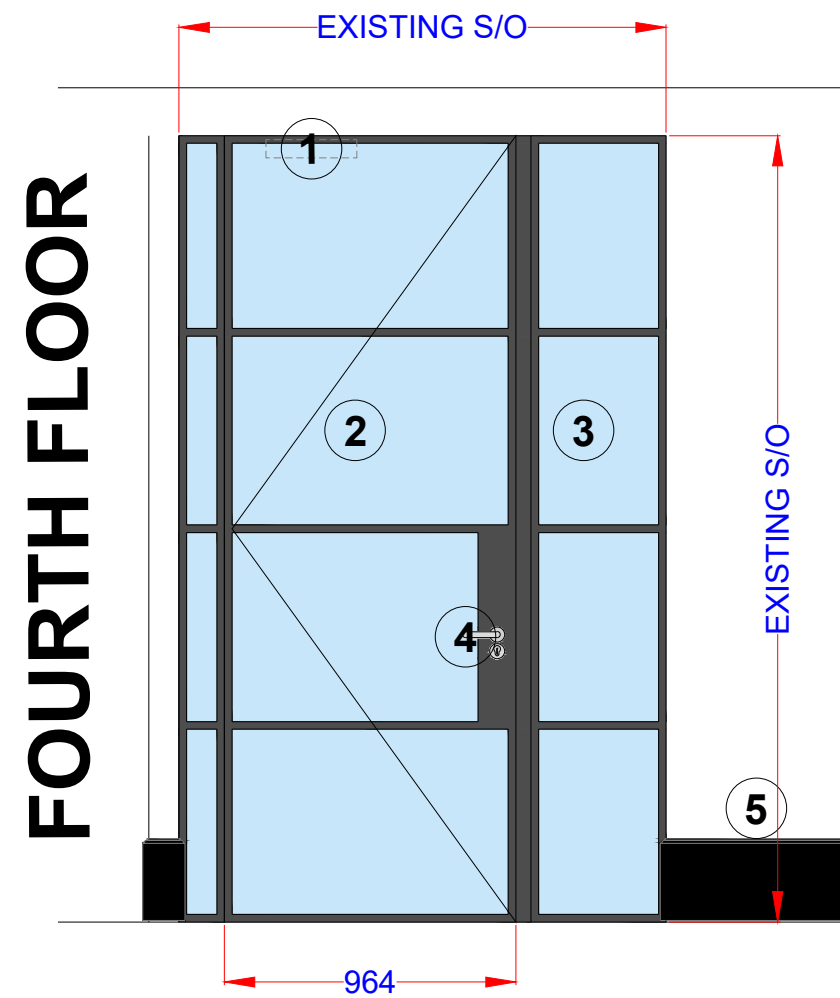


FF05
PROPOSED ELEVATION
UNFOLDED

SPECIFICATION

- 01 PROSTYLE OVERHEAD DOOR CLOSER, RAL 9005
02 FRAMED ACOUSTIC DOUBLE GLAZED DOOR (CRITTALL STYLE BANDING), RAL 9005
03 DOUBLE GLAZED PARTITION 10.8MM / 12.8MM ACOUSTIC LAMINATE (CRITTALL STYLE BANDING), RAL 9005
04 ALTRO REMI KNURLED DOOR HANDLE ON ROSE - ANTIQUE BRASS
05 EXISTING SKIRTING, BLACK

EXISTING STRUCTURAL OPENINGS

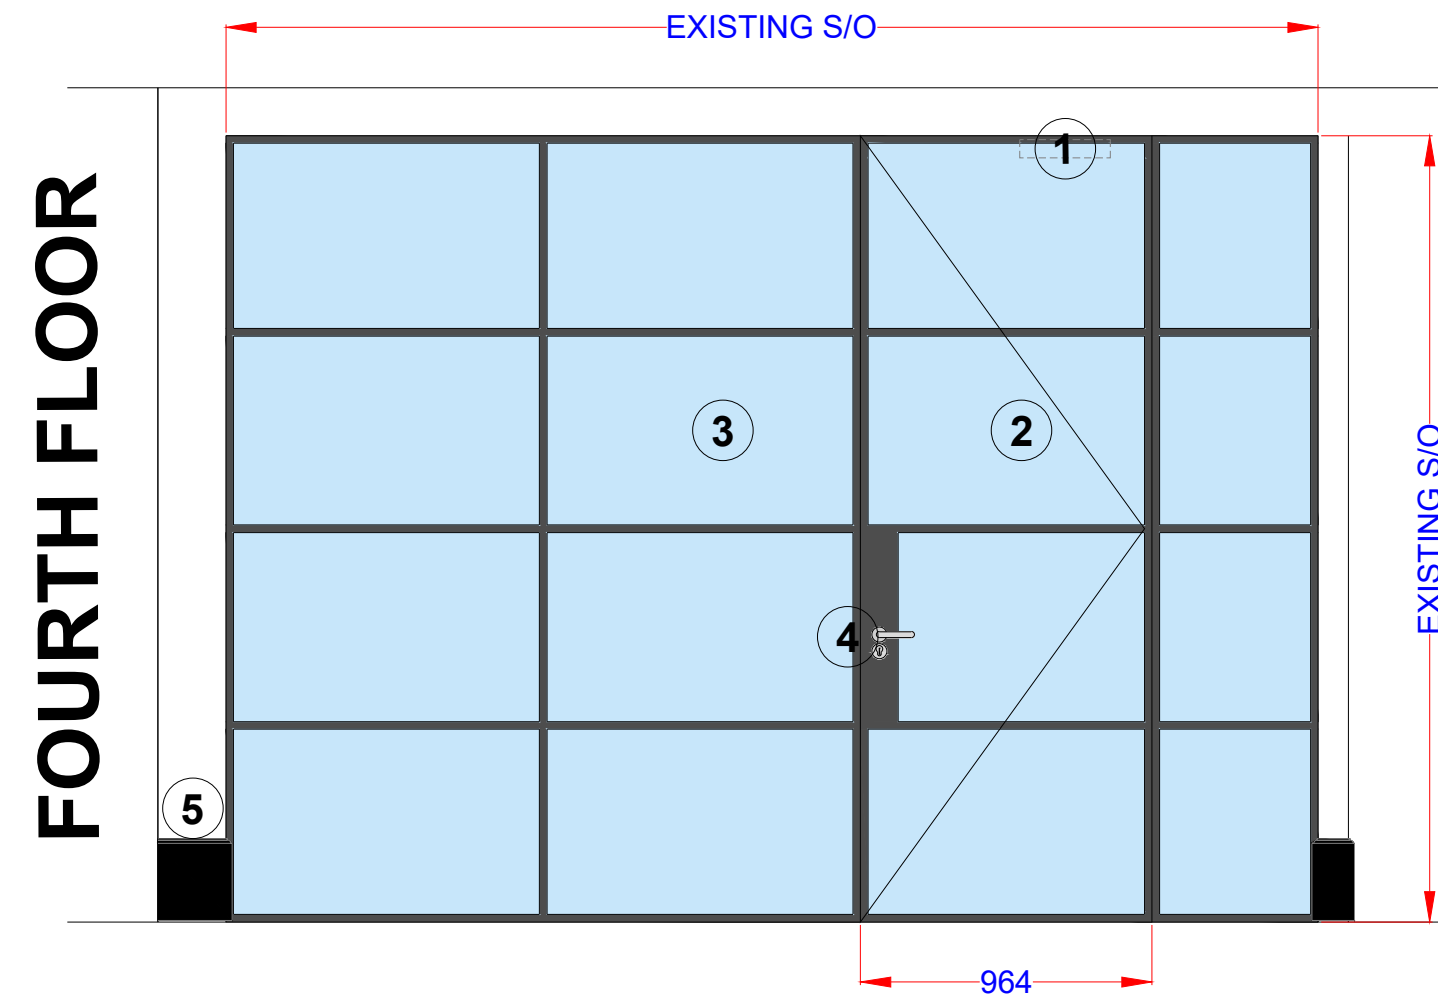

FF06
PROPOSED ELEVATION

PROPOSED FIRST & FOURTH FLOOR - DOOR ELEVATIONS

DEMISE AREA'S

1ST 377 sqm | 4057 sqft
4TH 231 sqm | 2486 sqft

CHECKED		Date	By
DRAWN		REVISION	
DATE		SCALE	
PAPER SIZE		DRAWING STATUS	
PLANNING			

THIS DRAWING IS THE COPYRIGHT OF CLAREMONT GROUP INTERIORS LTD. AND MAY NOT BE REPRODUCED IN ANY FORM WITHOUT PRIOR WRITTEN CONSENT.

DO NOT SCALE FROM THIS DRAWING. ALL DIMENSIONS ARE TO BE CHECKED ON SITE. ALL DIMENSIONS ARE SHOWN IN MILLIMETERS (SCALING BY LOCAL AUTHORITIES IS PERMITTED).

Claremont

CLIENT
ALL ABOUT FOOD

PROJECT TITLE & SITE ADDRESS
Fourways House,
57 Hilton Street,
Manchester,
M1 2EJ

DRAWING TITLE
PROPOSED
FIRST & FOURTH FLOOR
DOOR ELEVATIONS

DRAWING NO E013981 1&4F 105	REVISION -	
LEAD DESIGNER FB	DRAWN BY SW	
DATE 08.01.25	SCALE 1:25	PAPER SIZE A1

DRAWING STATUS
PLANNING