




STREET SCENE A-A @ 1:200



STREET SCENE B-B @ 1:200



Levels shown on street Scenes are indicative.
Please refer to engineering details for further clarification.

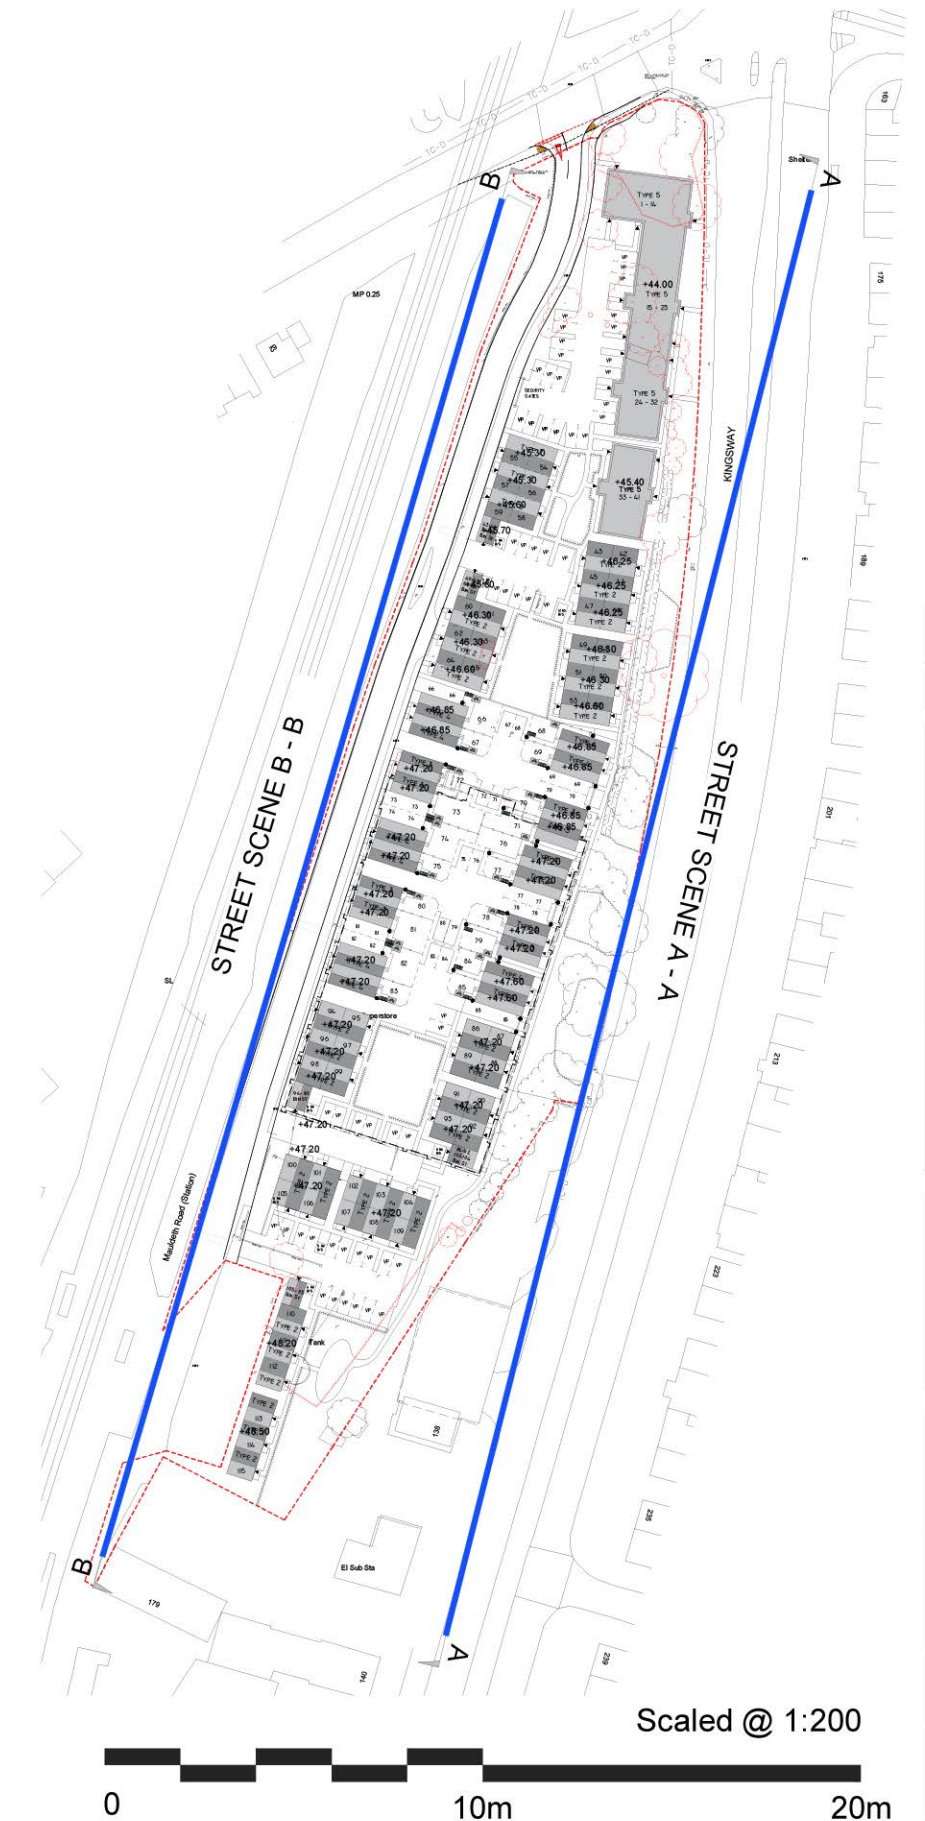

A	Updated to suit finished floor levels	SSH	Jan 25
REV:	DESCRIPTION:	BY:	DATE:
STEN ARCHITECTURE STEN Architecture Ltd The Studio Harrison Street Wakefield WF1 1PS Tel: 01924 950885 Web: www.sten-architecture.co.uk Twitter: @STEN_arch Facebook: stenarchitectureltd LinkedIn: Sten Architecture			
CLIENT: TRIPLE JERSEY LIMITED			
SITE: KINGSWAY BURNAGE			
TITLE: Street Scenes			
SCALE AT A1: 1:200 & NTS	DATE: June 24	DRAWN: SSH	CHECKED:
PROJECT NO: 2425	DRAWING NO: 2425.04	REVISION:	A