



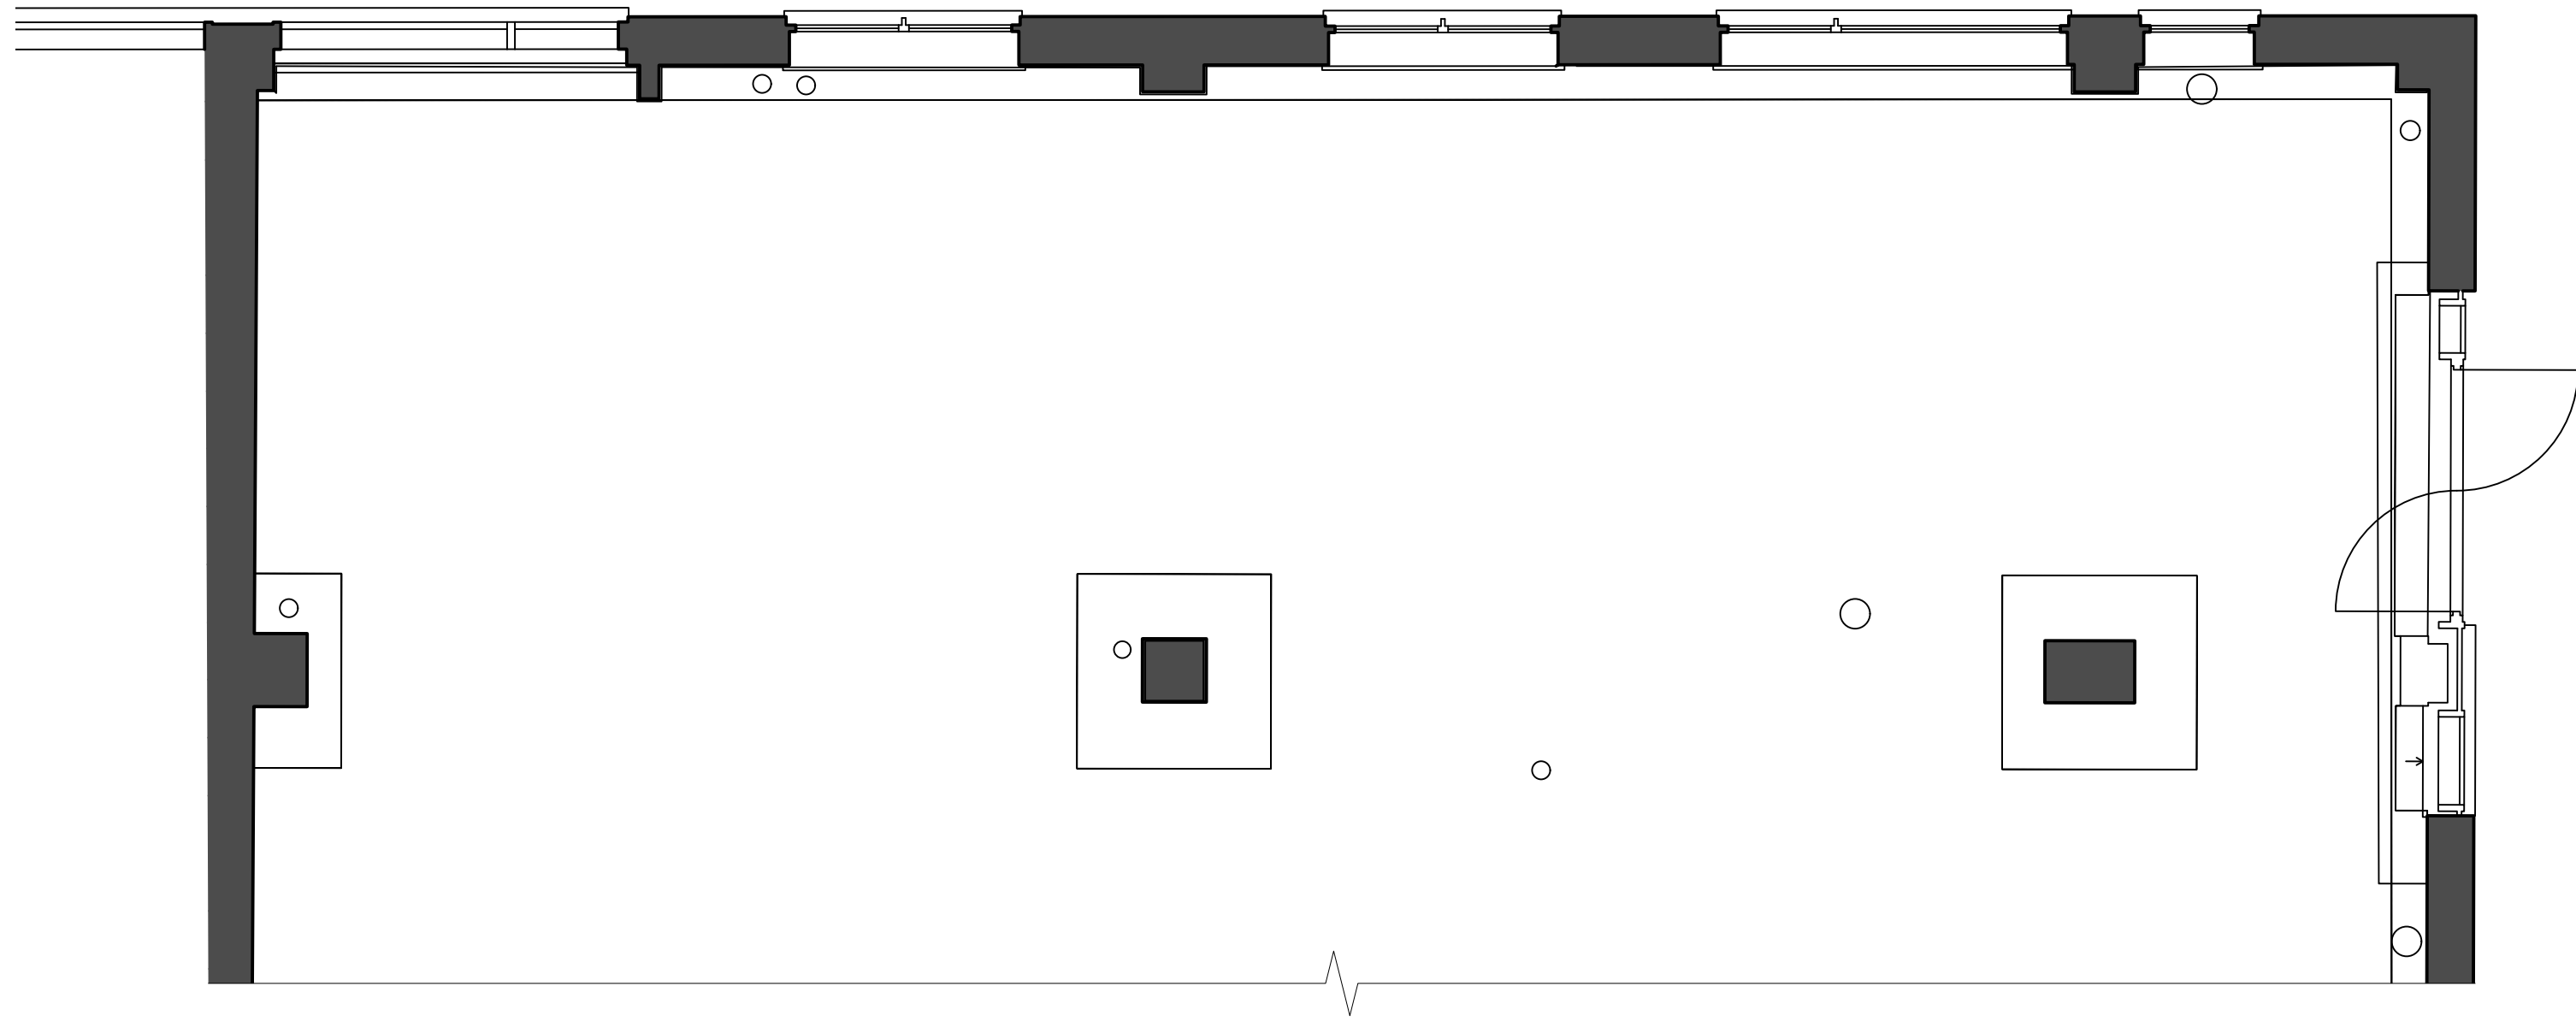

1 **ARTILLERY ST DETAIL PLAN - EXISTING**
Scale: 1:50

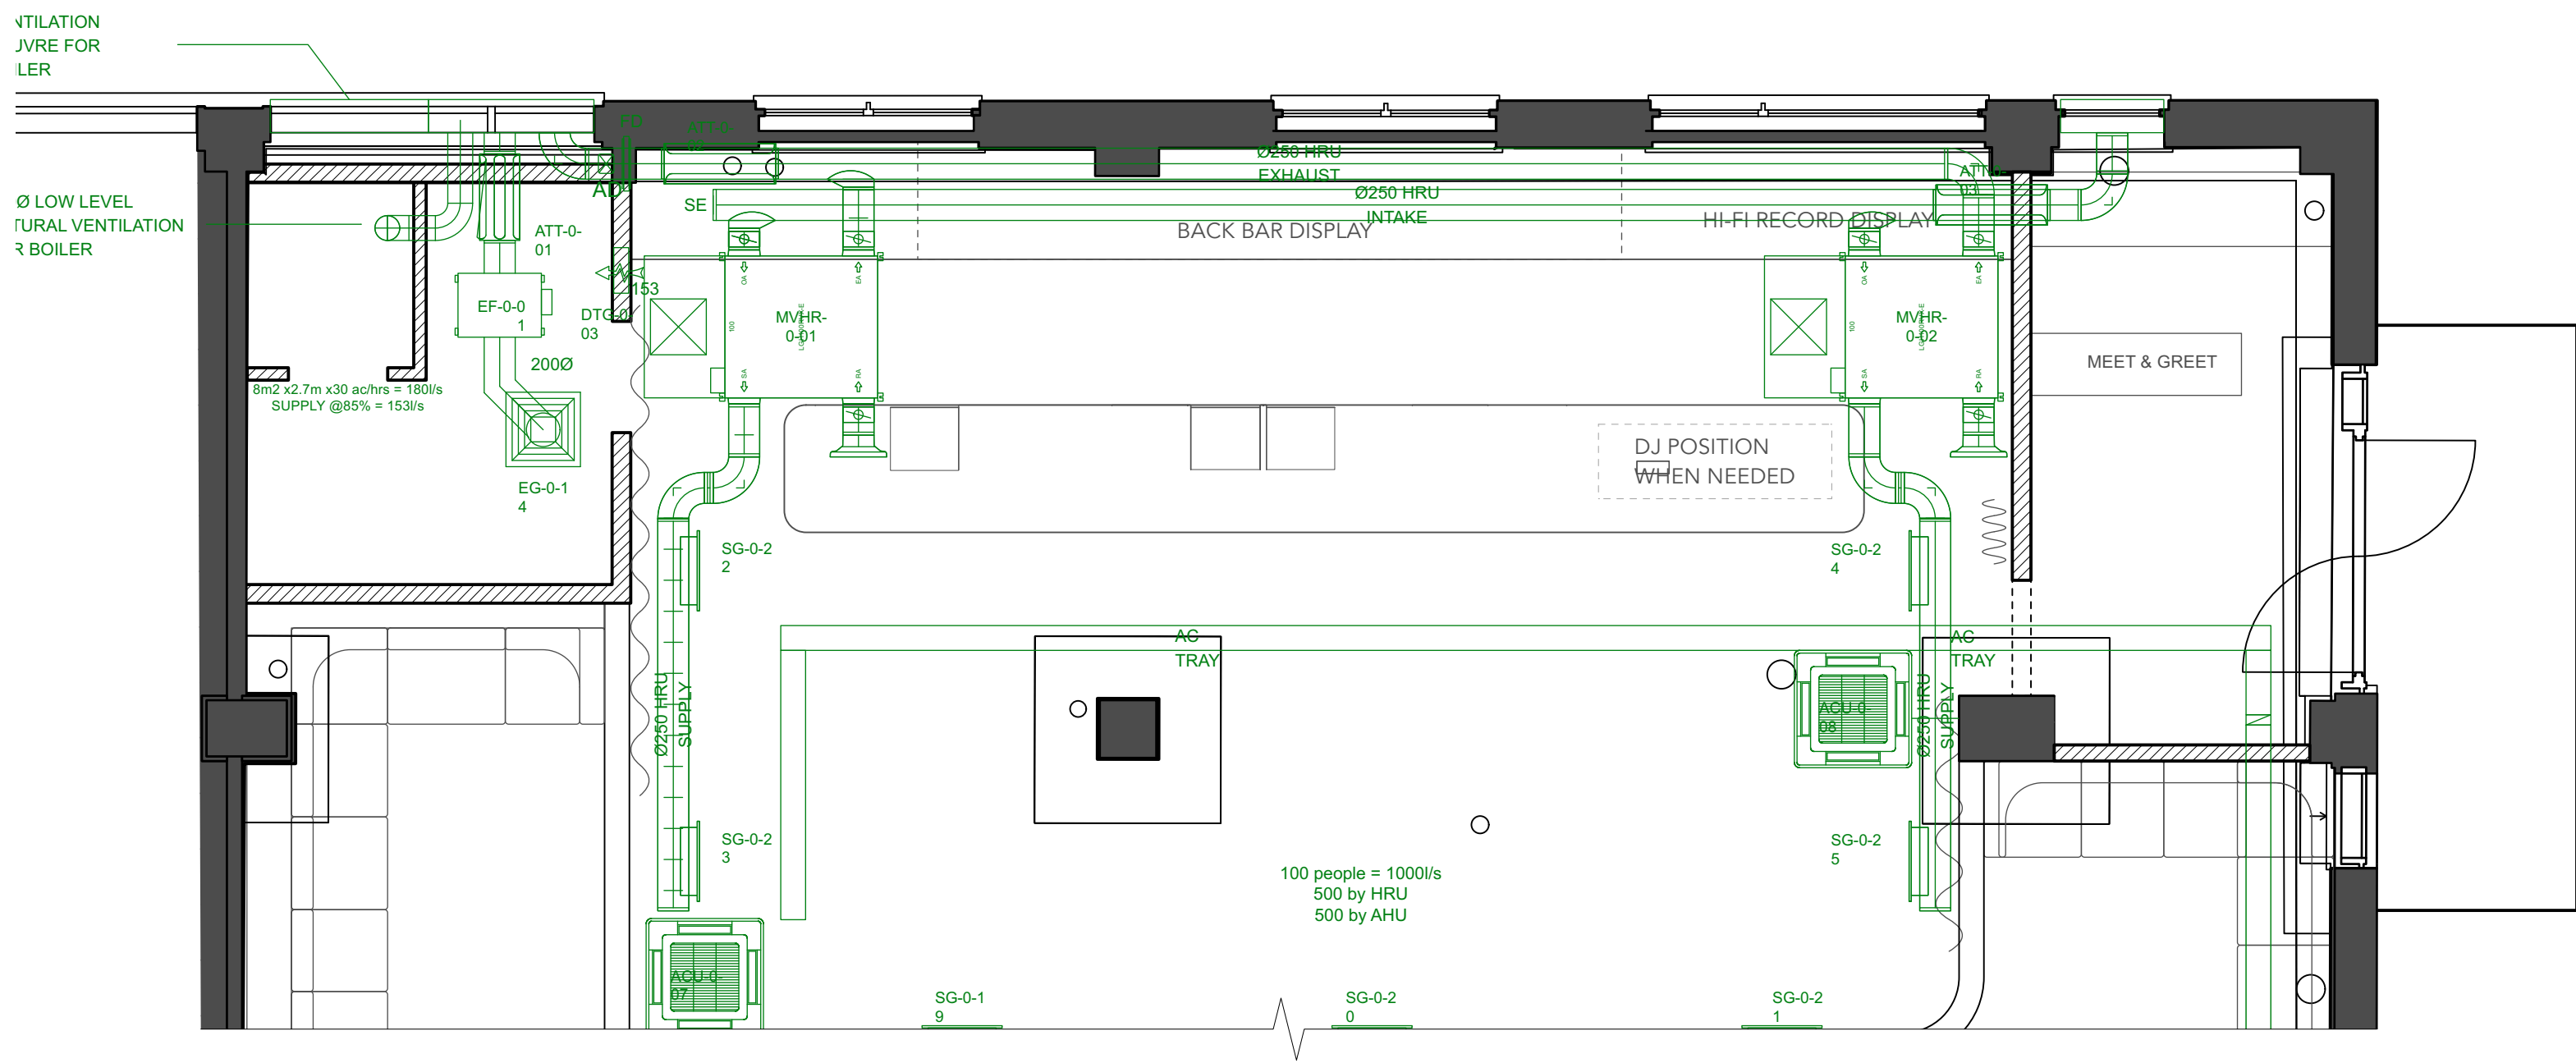

2 **ARTILLERY ST DETAIL PLAN - PROPOSED**
Scale: 1:50

P1 05.02.25 UPDATED INFO FOR PLANNING SC

REV	DATE	NOTES	REV BY
-----	------	-------	--------

THIS DRAWING IS UNDER COPYRIGHT AND NO PORTION SHOULD BE USED WITHOUT PRIOR CONSENT. DRAWING NOT TO BE SCALED FROM, ALL DIMS TO BE CHECKED ON SITE. ALL OMISSIONS AND DISCREPANCIES TO BE REPORTED TO DESIGNER IMMEDIATELY.

B3 DESIGNERS
Ground & Lower Ground Floor
15A Clerkenwell Close
LONDON EC1R 0AA
+44 (0)20 7729 8111
www.b3designers.co.uk

CLIENT
WHITE RABBIT PROJECTS

PROJECT
LINA STORES

SITE ADDRESS
17 QUAY STREET
MANCHESTER
M3 3HN

TITLE
ARTILLERY ST DETAIL PLAN

STATUS
CONSTRUCTION

SCALE	DATE	DRAWN	CHECK
1:50 @ A1	06.11.2024	SC	LC

PROJECT NO.	DRAWING NO.	REVISION
1488	1488_001	P1