



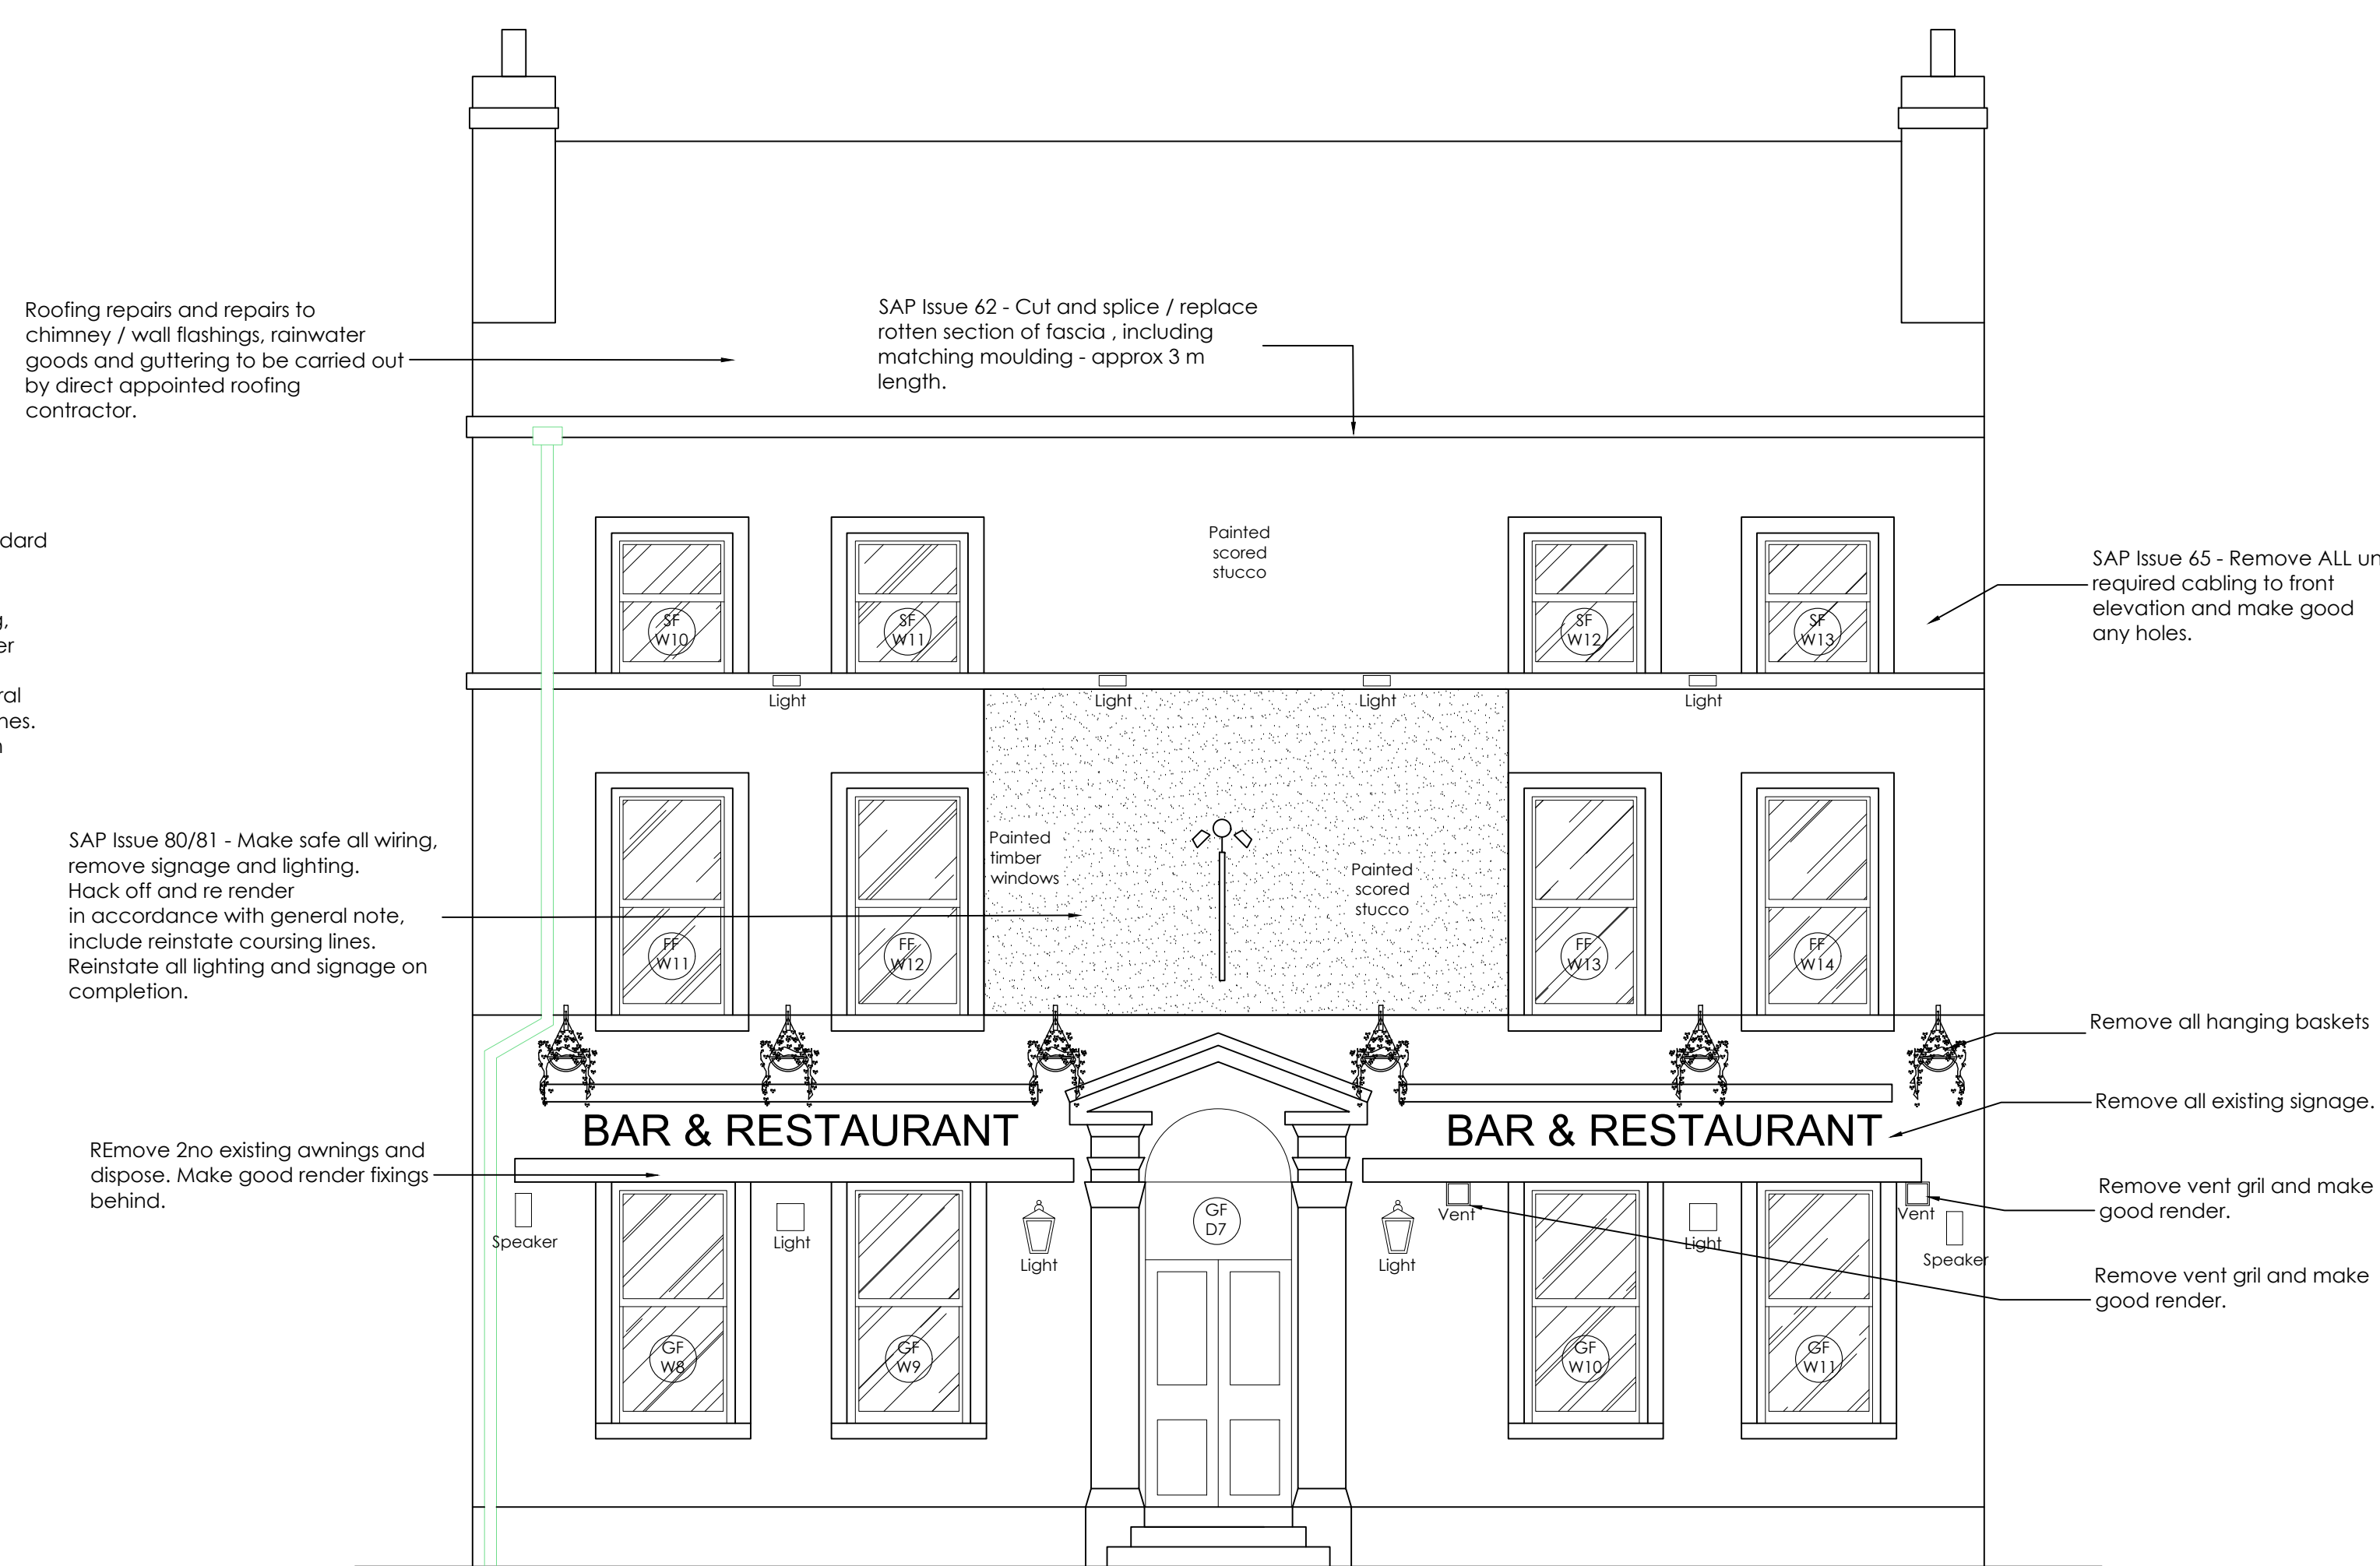


0 1m 2m 3m 4m 5m

SCALE

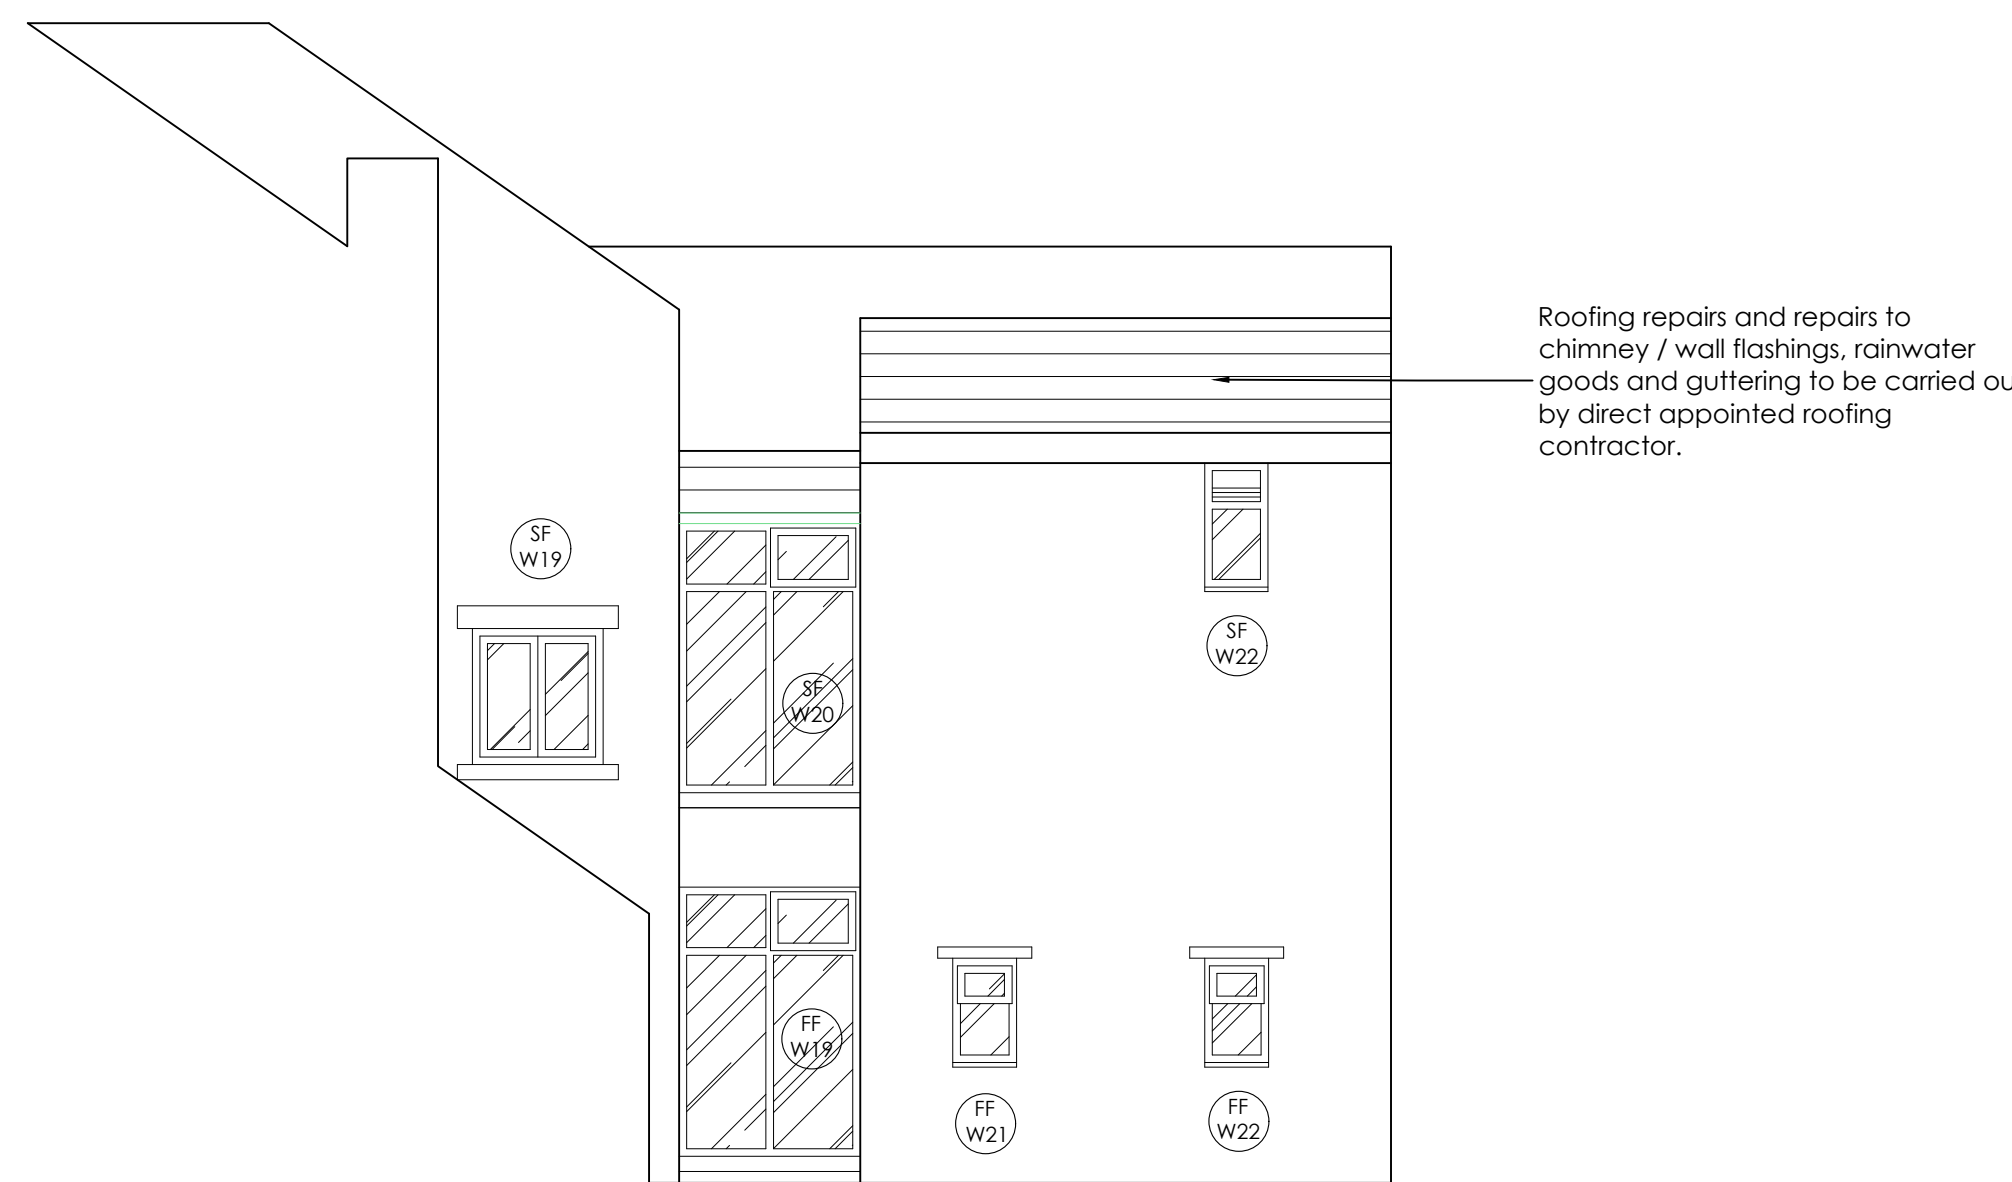

REAR ELEVATION - FLAT ROOF AS EXISTING (1:50)

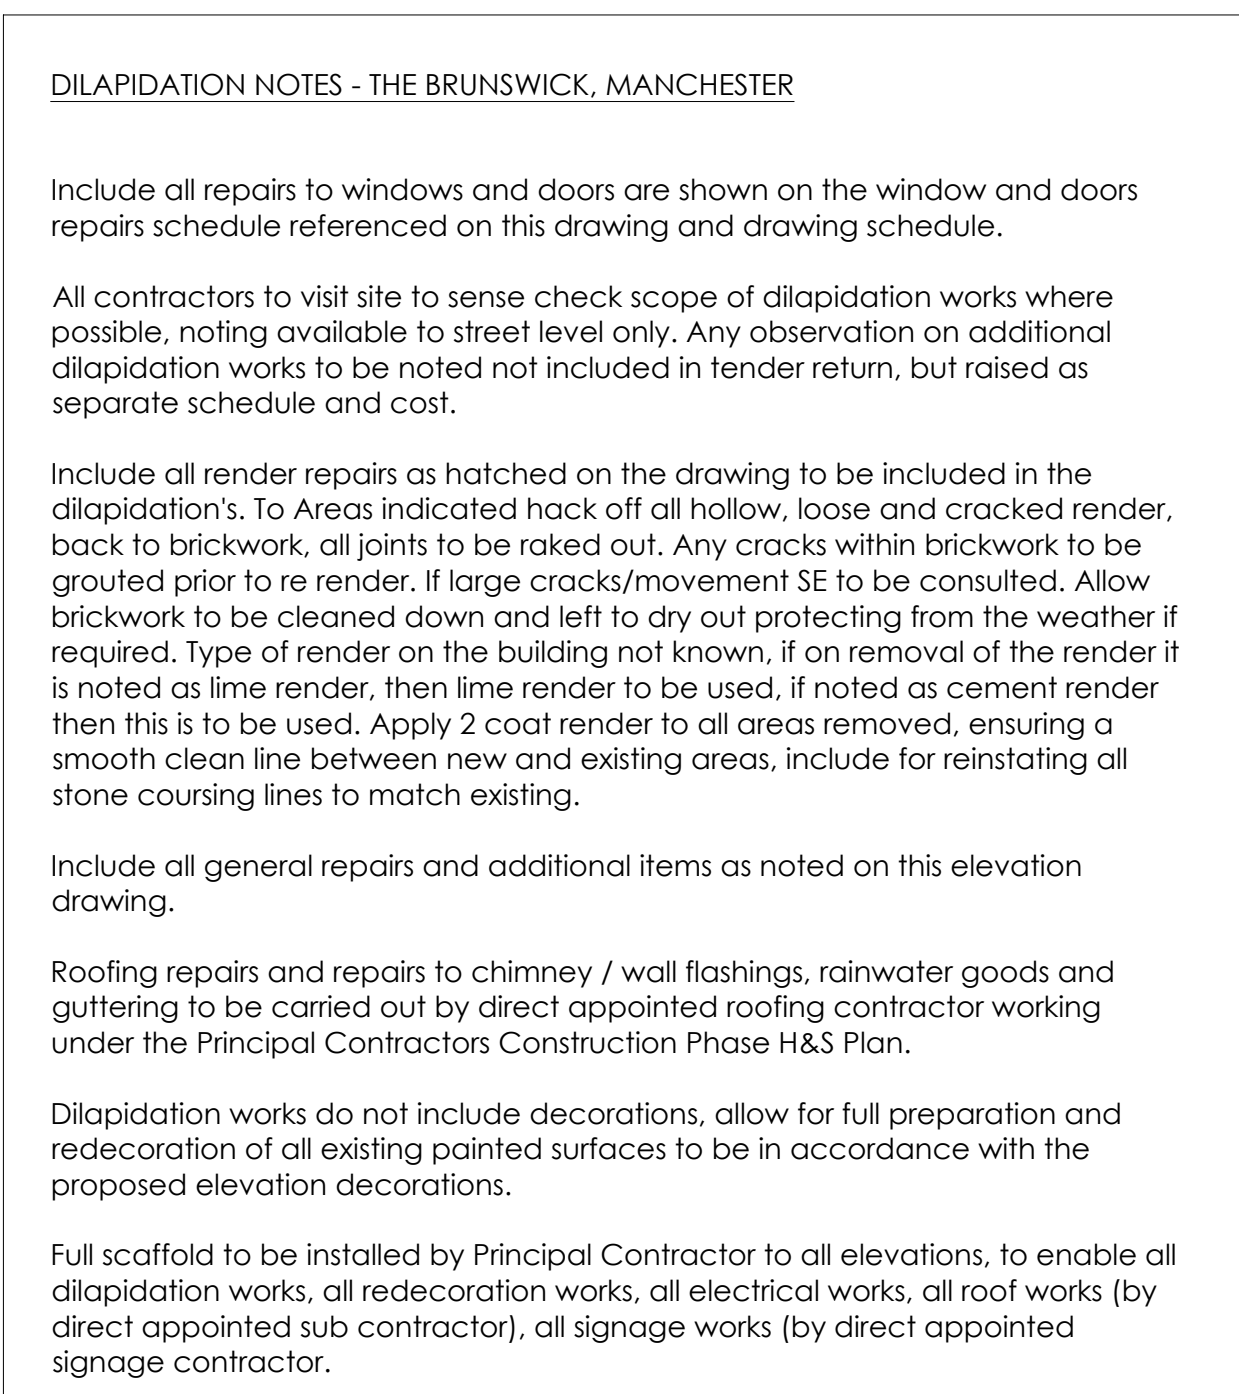

REAR ELEVATION - FLAT ROOF AS EXISTING (1:50)