
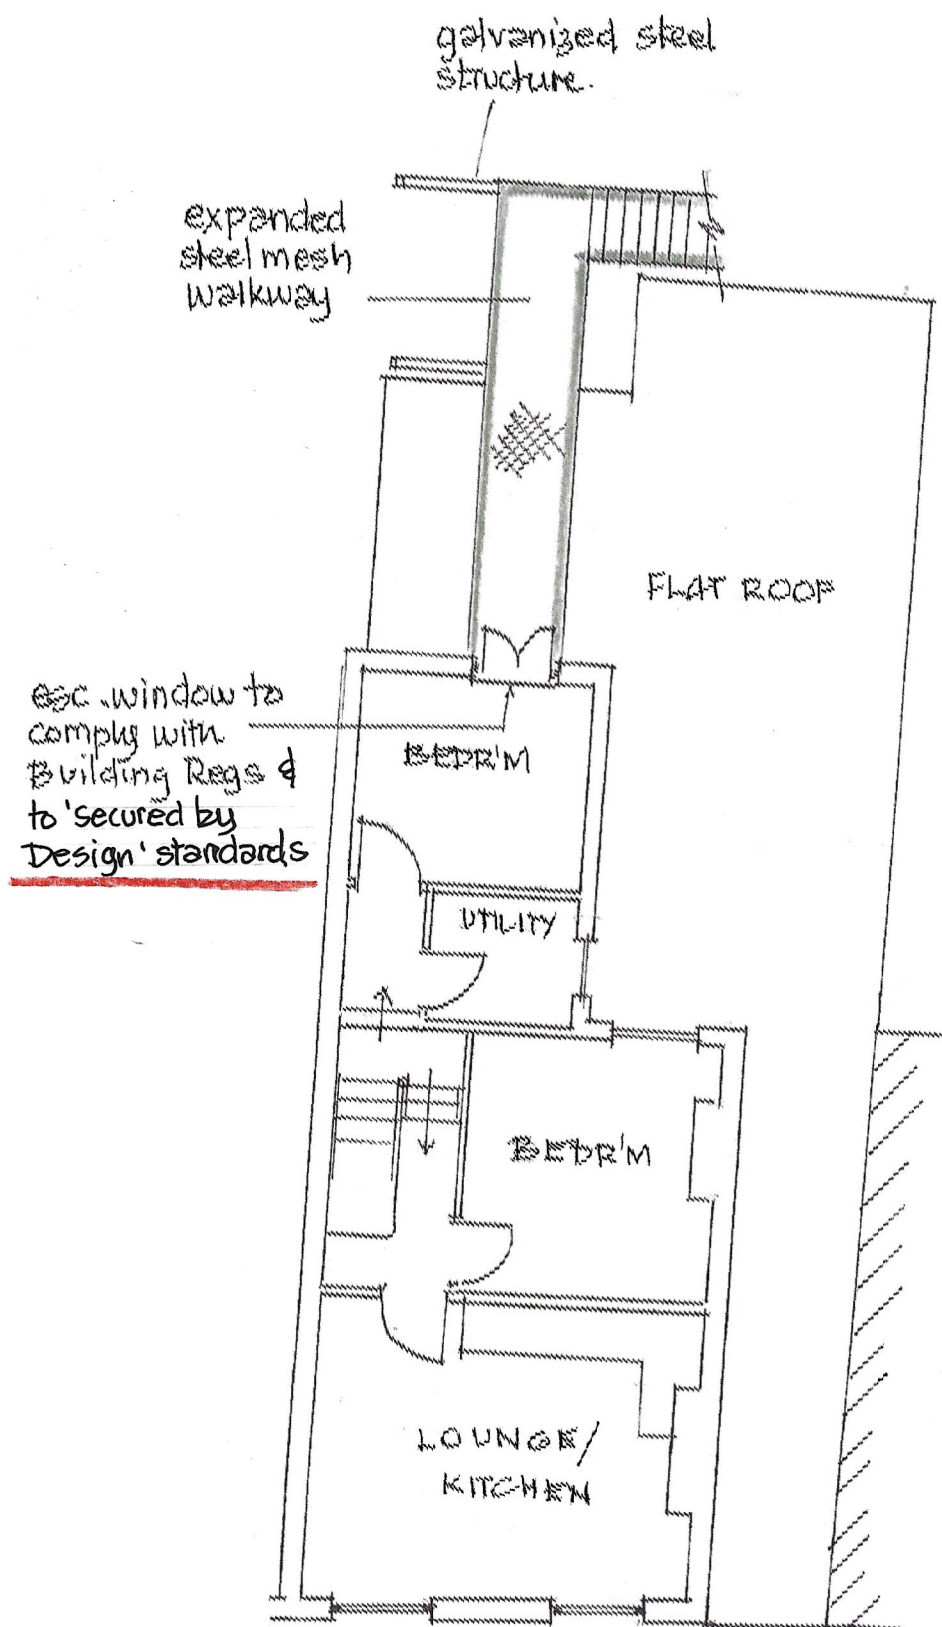


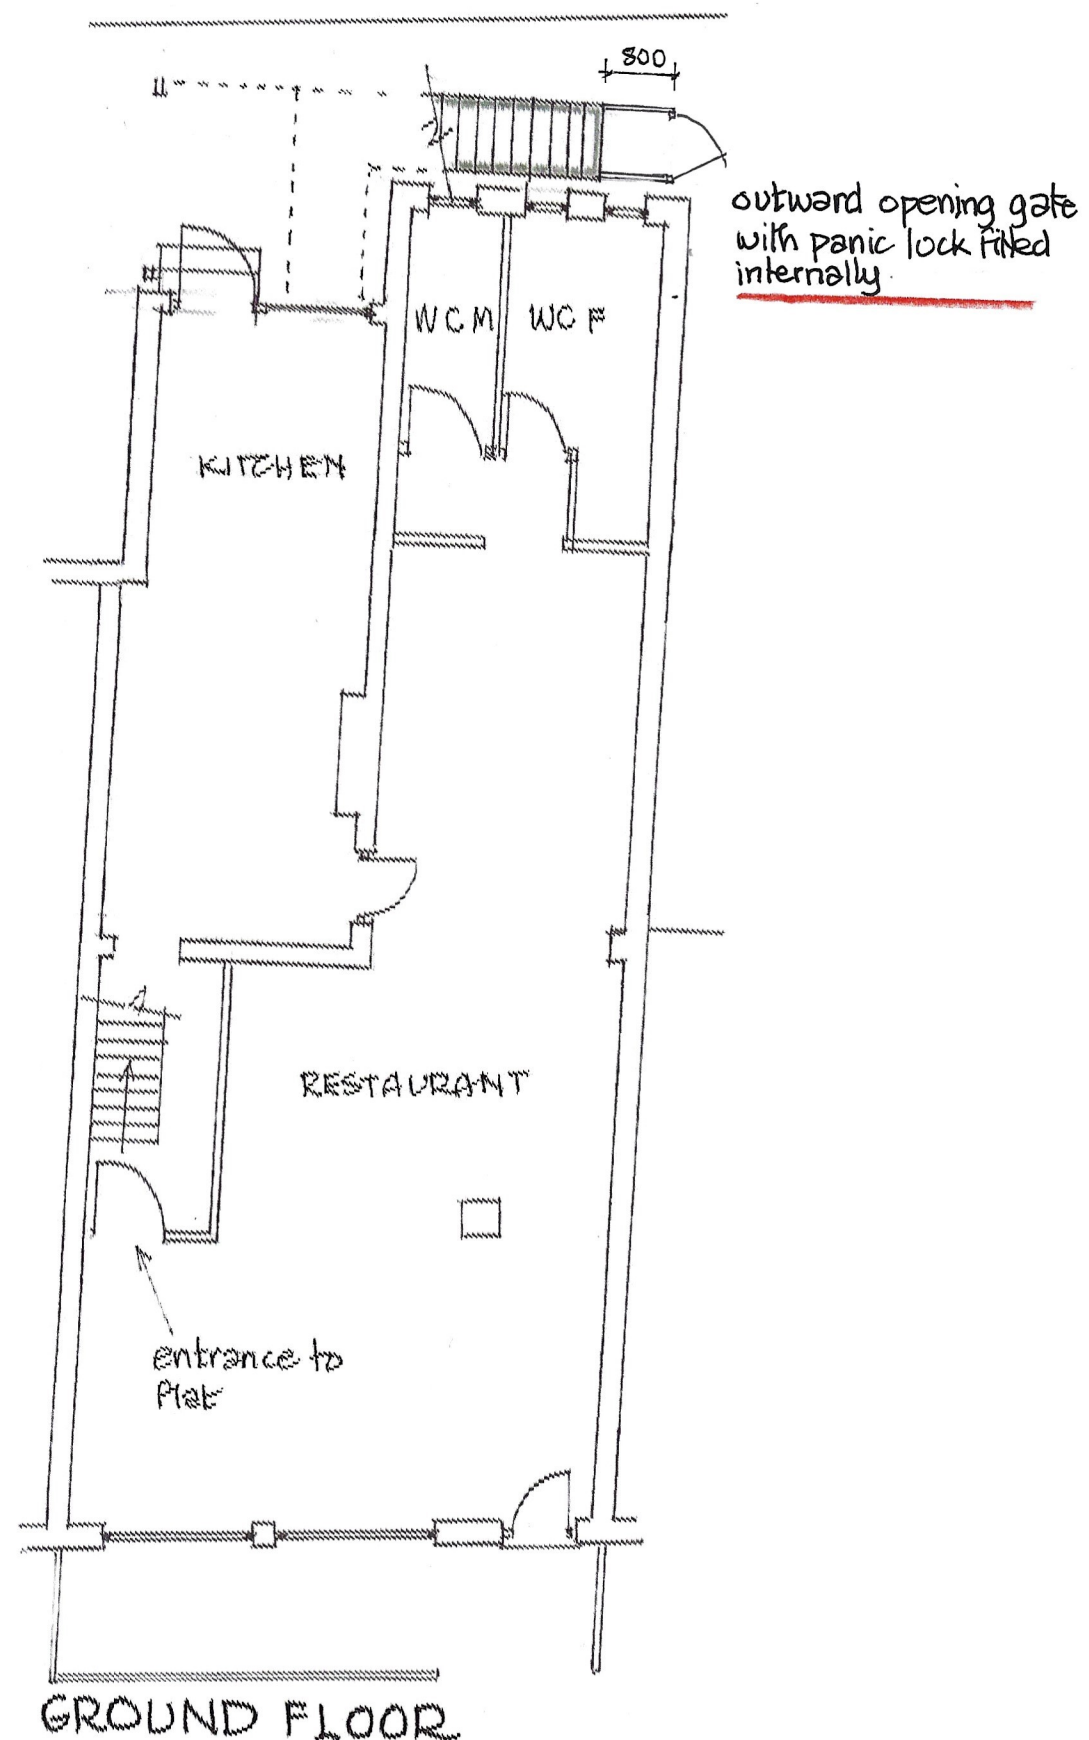

AMENDED PLAN

1:100 @ A3

297, PALATINE RD, NORTHENDEN
PROPOSED ESC. STAIRS TO REAR