



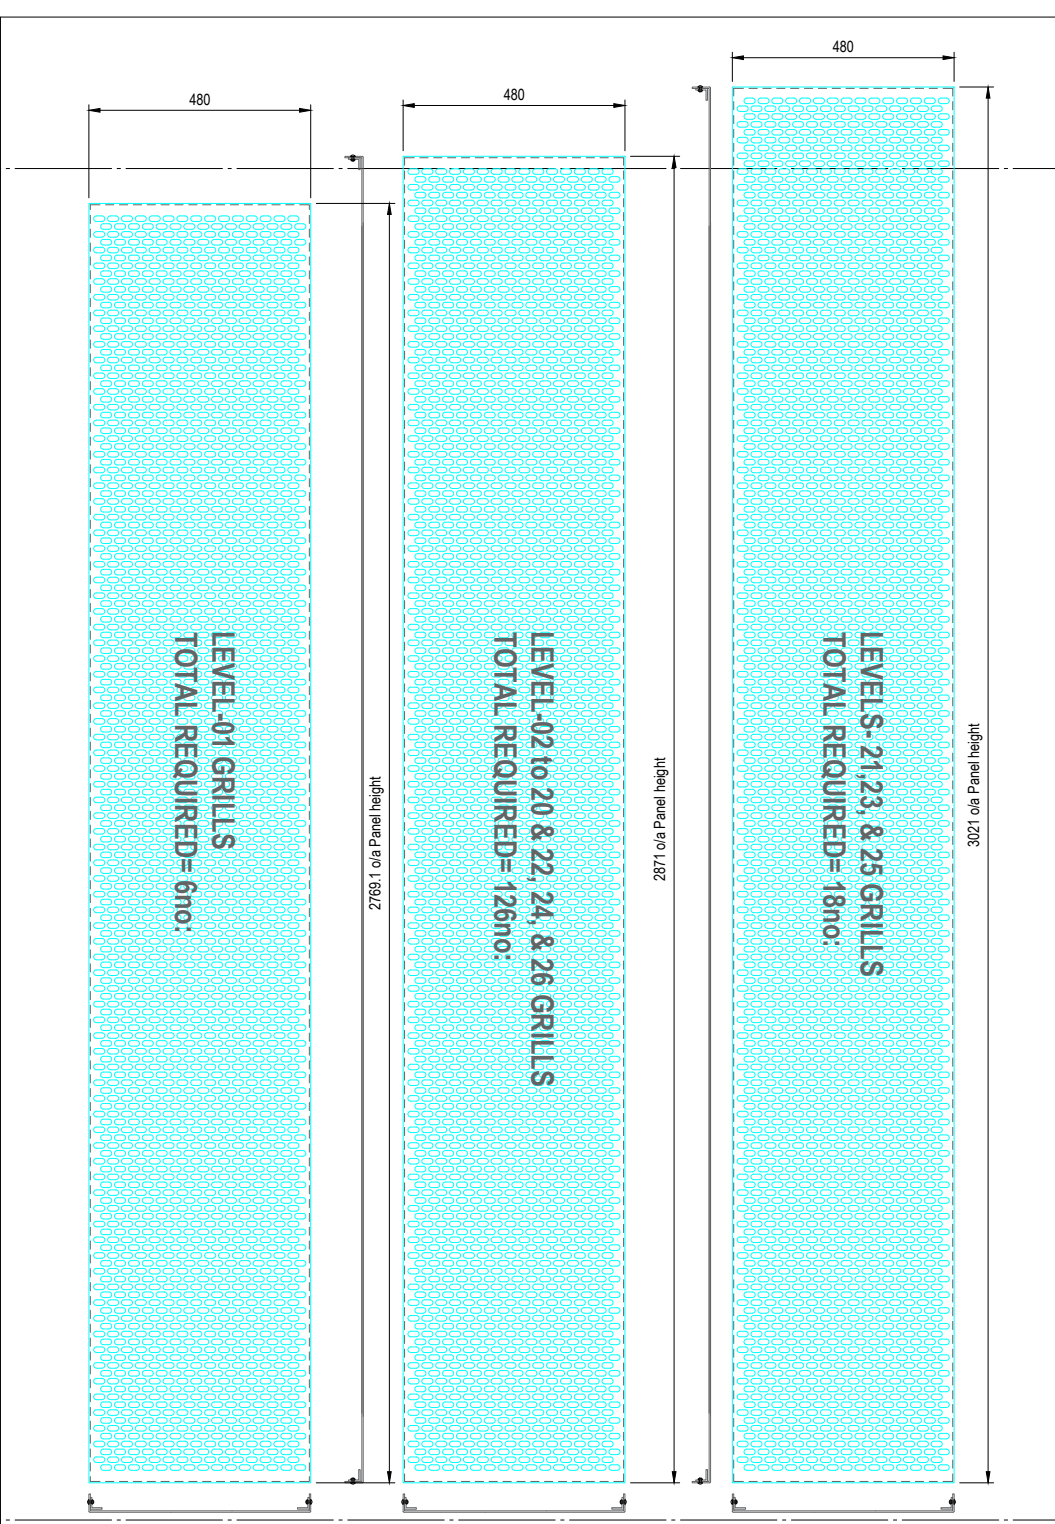

NOTES.

1. THIS DRAWING IS COPYRIGHT AND IS SENT TO YOU IN CONFIDENCE. IT MUST NOT BE COPIED, USED OR DISCLOSED IN WHOLE OR IN PART, TO THIRD PARTIES WITHOUT OUR WRITTEN PERMISSION. IT REMAINS THE PROPERTY OF FK CONSTRUCTION LIMITED AND MUST BE RETURNED ON REQUEST.

PANEL EDGE DETAIL (Scale 1:1)

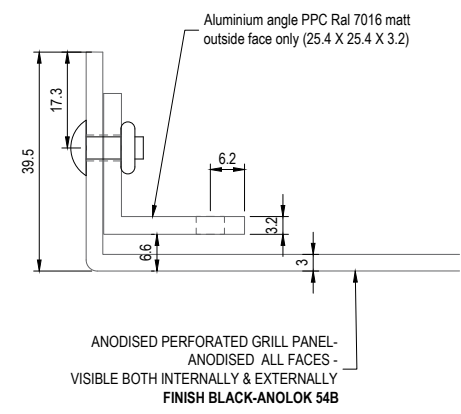

ISSUED FOR INFORMATION		
-	-	-
-	-	-
-	-	-
P02	GRILL RETURN EDGE DETAIL REVISED	16/01/25
P01	ISSUED FOR COMMENT	15/01/25
REV	DETAILS	DATE



KEENAN HOUSE
22-26 STOCKPORT ROAD
ALTRINCHAM
WA15 8EX

OFFICE TELEPHONE: 0161 926 1350
www.fkgroup.co.uk

DRAWN BY	CHKD BY	DATE	SCALE
Gwyn Jones	-	15/01/25	1:12, 1:5 & 1:1
CLIENT			
CONTRACT			
FUSION TOWER-DOMIS			
DRAWING TITLE			
UNITISED PERFORATED ANODISED GRILL -DETAILS FOR PRICING			
DRAWING No.	F1682-SK-13		P02
DOC REF:	XXX-XXX-ZZ-ZZ-DR-X-SK-13		