



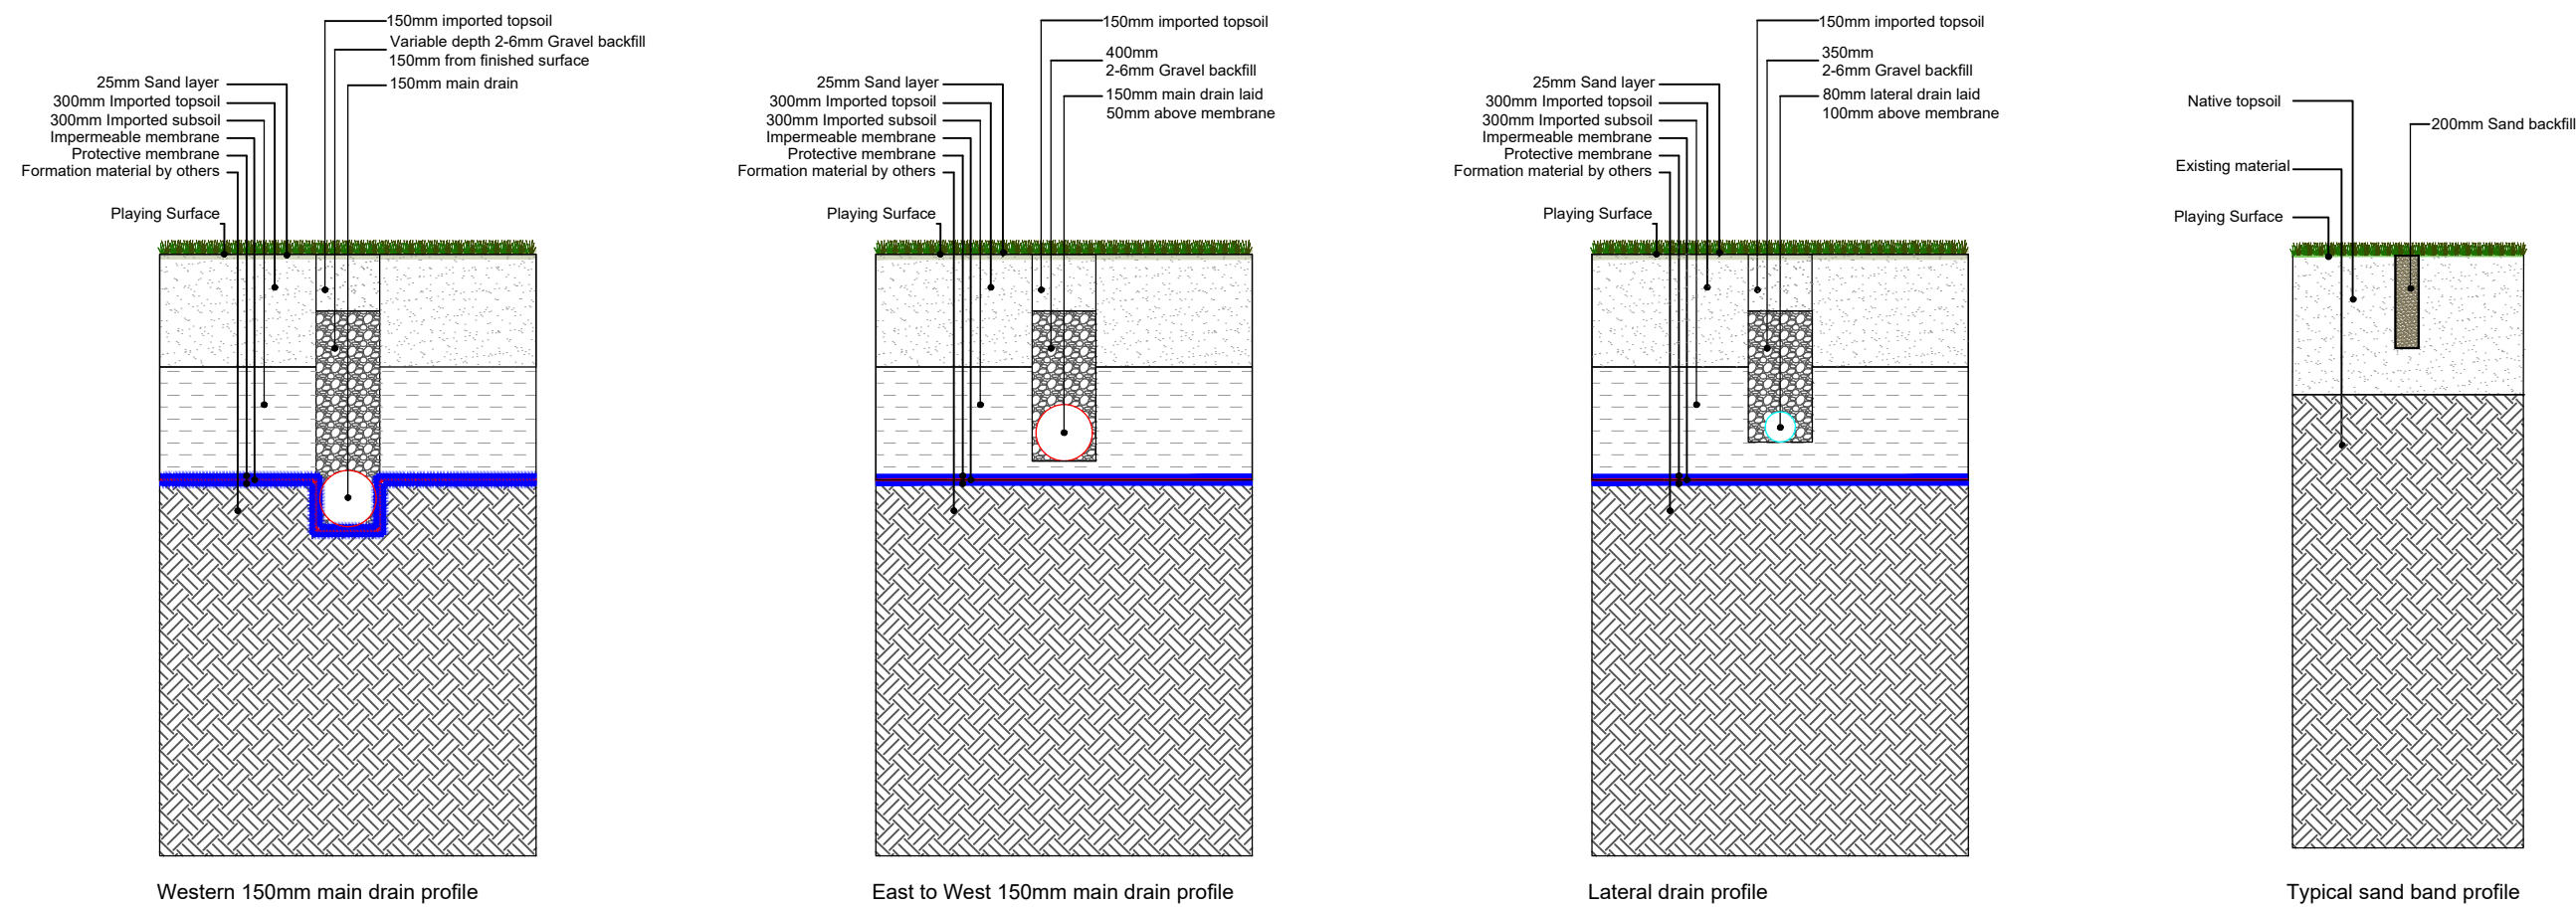

Legend

 

drawing details

client: Greater Manchester Youth Federation	project: Mount Road	drawing title: Proposed drainage profiles Drawing no: J007286 004	drawn by: NBTs checked by: LG date: 17.12.2024 scale: 1:20 @ A1
---	-------------------------------	--	--

revision history

revision:	details:	DR	CH	AP	date:

drawing status

Draft For Information

notes

This drawing, design and information is subject to copyright of the Sports Turf Research Institute (STRI). It must not be reproduced in any way without written permission of the company.

It is the contractor's responsibility to ascertain the location of all services prior to the commencement of work. Setting out shall be the responsibility of the contractor, any discrepancies shall be reported and clarified at the earliest opportunity.

STRI