


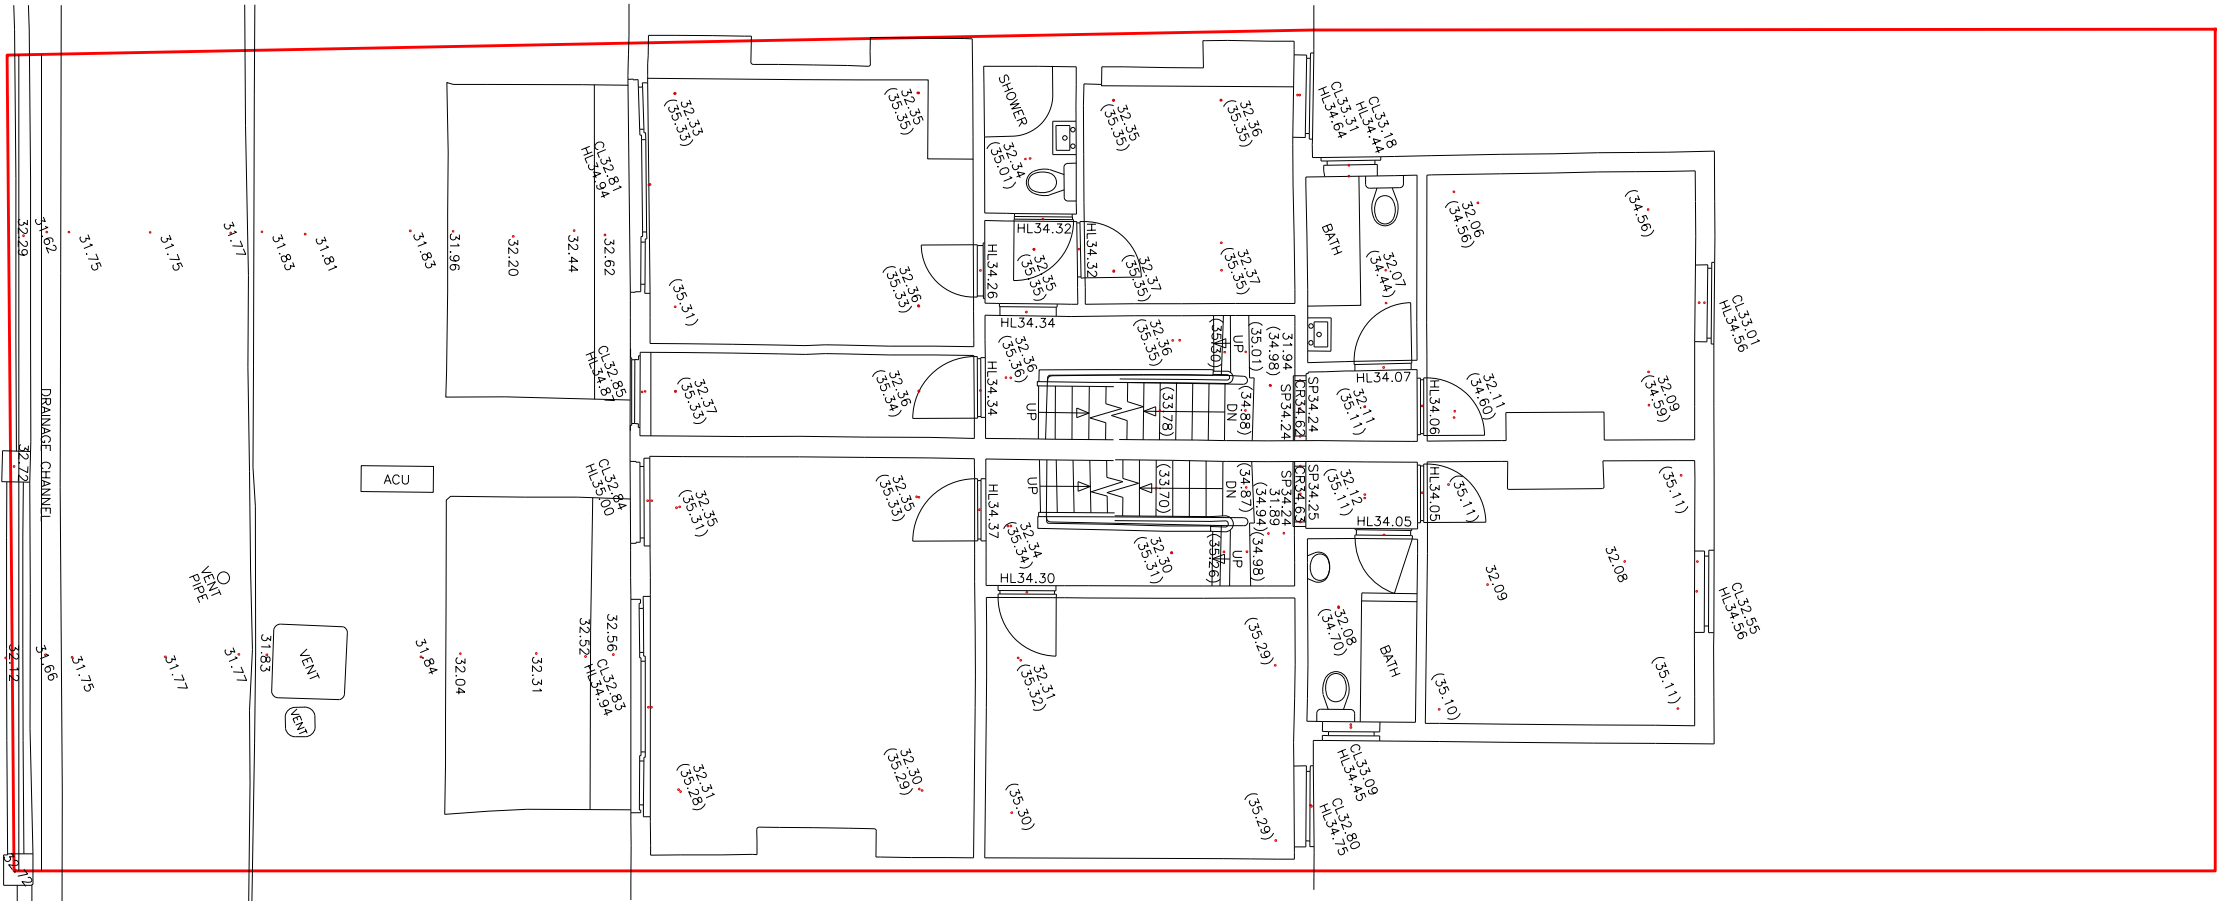

10m

5m

2m

1m

rev date description

Project 430A-432A WILBRAHAM ROAD, CHORLTON

ARCDARC.COM

Title FIRST FLOOR AS EXISTING

Project No 20-07 Drawing No L(-2)020 Status PLANNING

Scale 1:100@A3 Date NOV 2020



ARCD
ARCHITECTS & DESIGNERS