


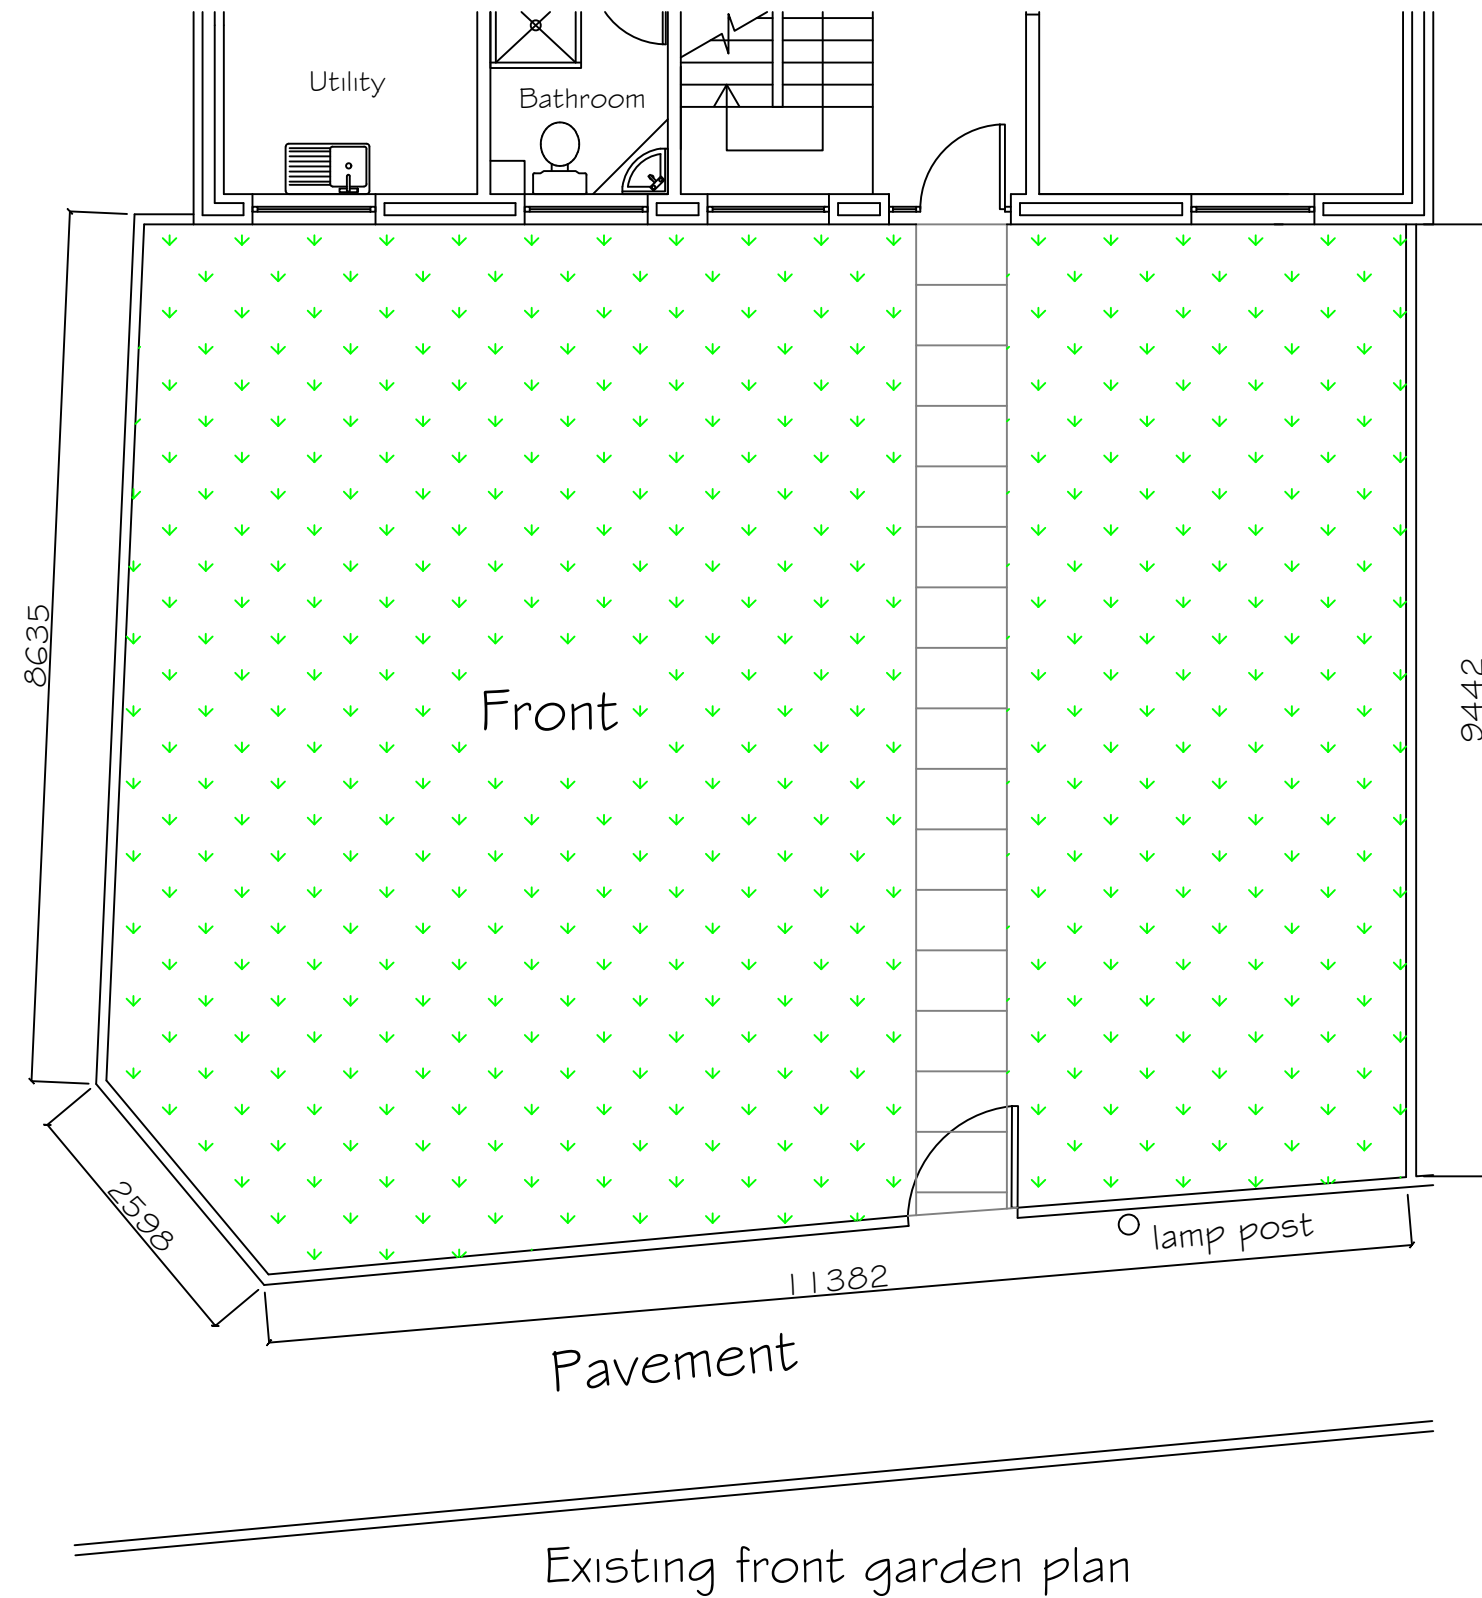

Manchester Equipment and Adaptations Partnership

Technical Officer Service

Philips Park Road
Beswick,
Manchester,
M11 3FU

Applicants Name:
Mohamed Murida Sharif

Property Address:
347 Waterloo Road,
Cheetham
Manchester
M8 9DU

REVISIONS -

Project: Proposed hard standing to front garden with fencing & retaining wall / fencing with low level garden area to the back garden

Existing front garden plan - 001

Date: 15/01/2025

Paper Size: A3

Scale: 1:75

Drawn By: I
Simmons / I
Rothwell



Manchester
Equipment &
Adaptations
Partnership