




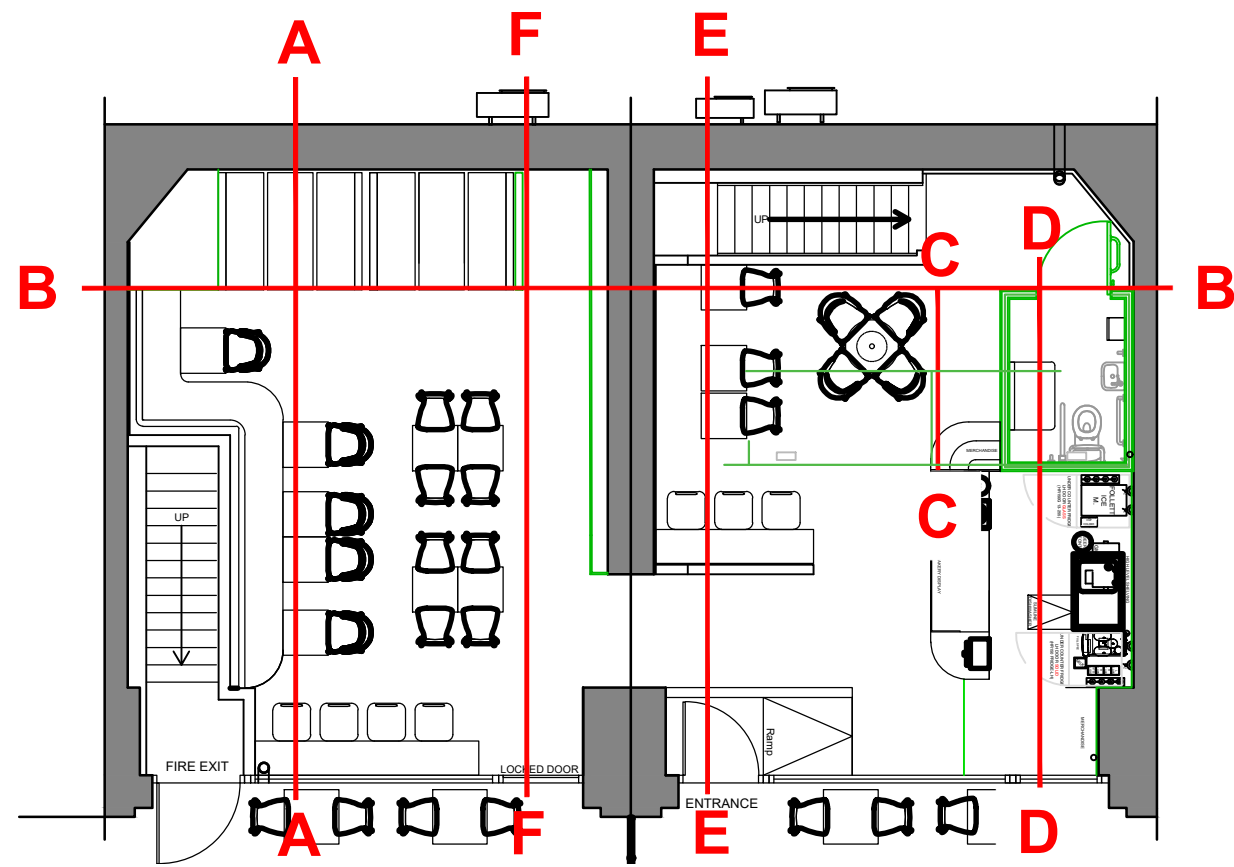


GROUND FLOOR - RREFERENCE PLAN
SCALE 1:100

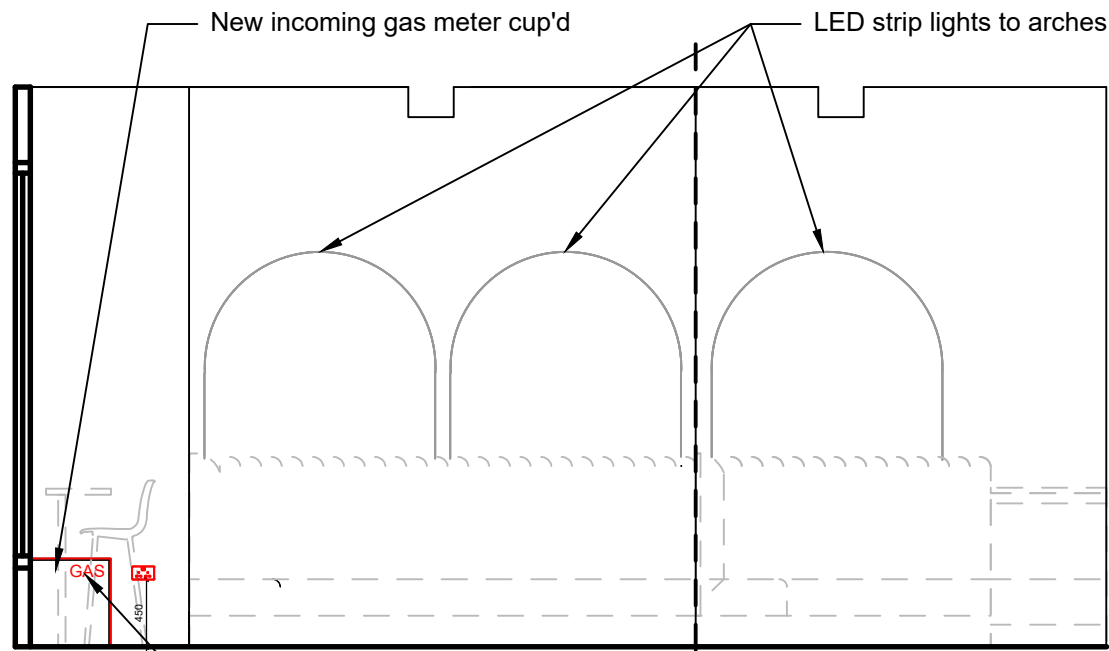


ELEVATION A - A
SCALE 1:50

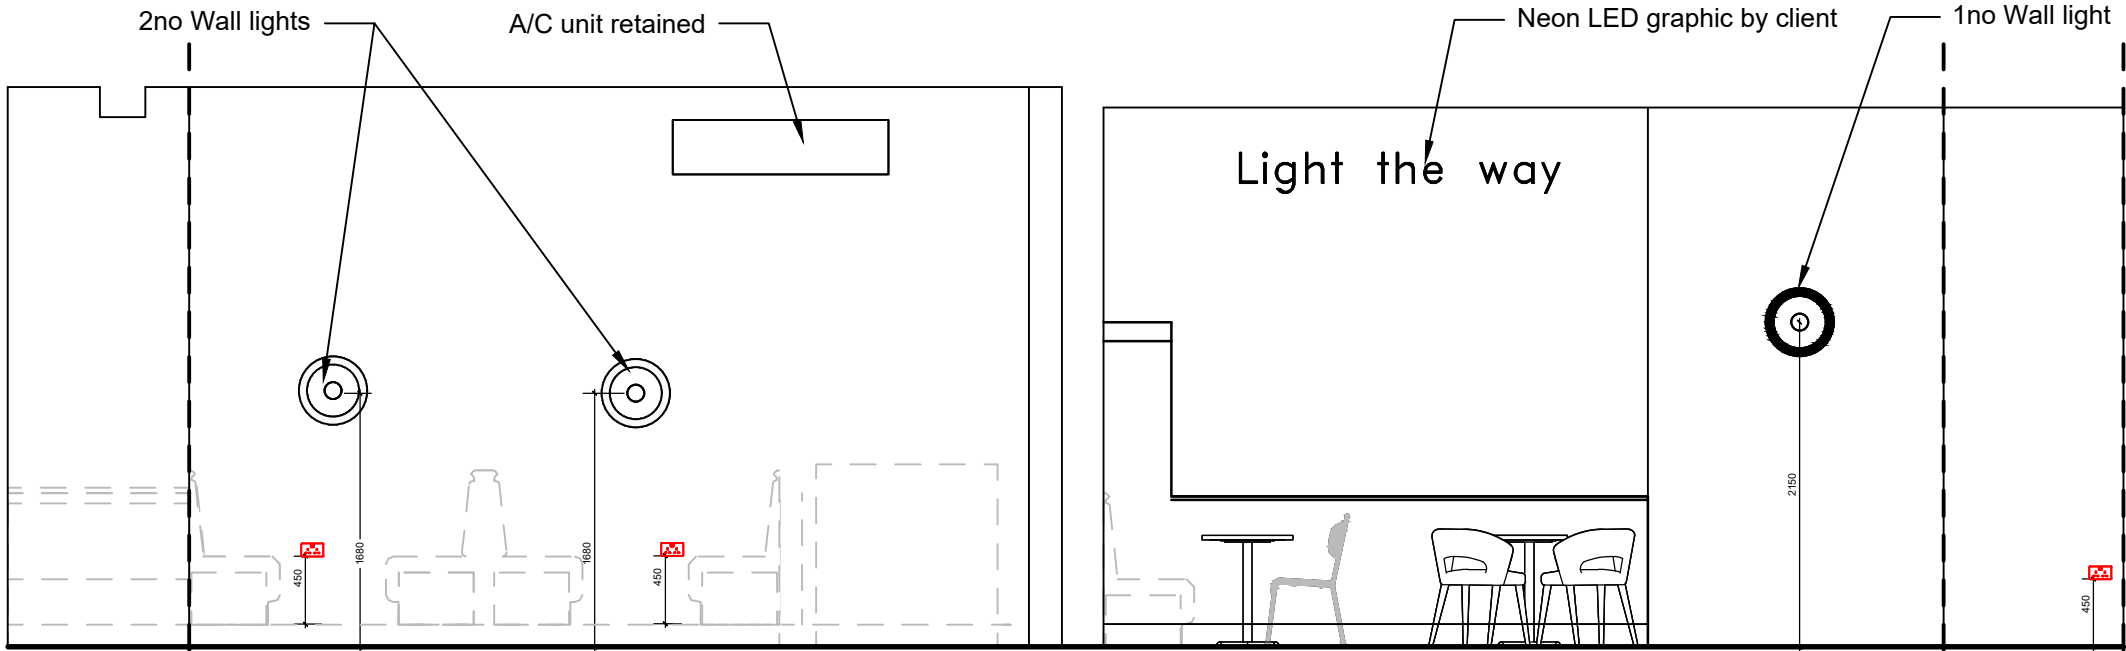


ELEVATION B - B
SCALE 1:50

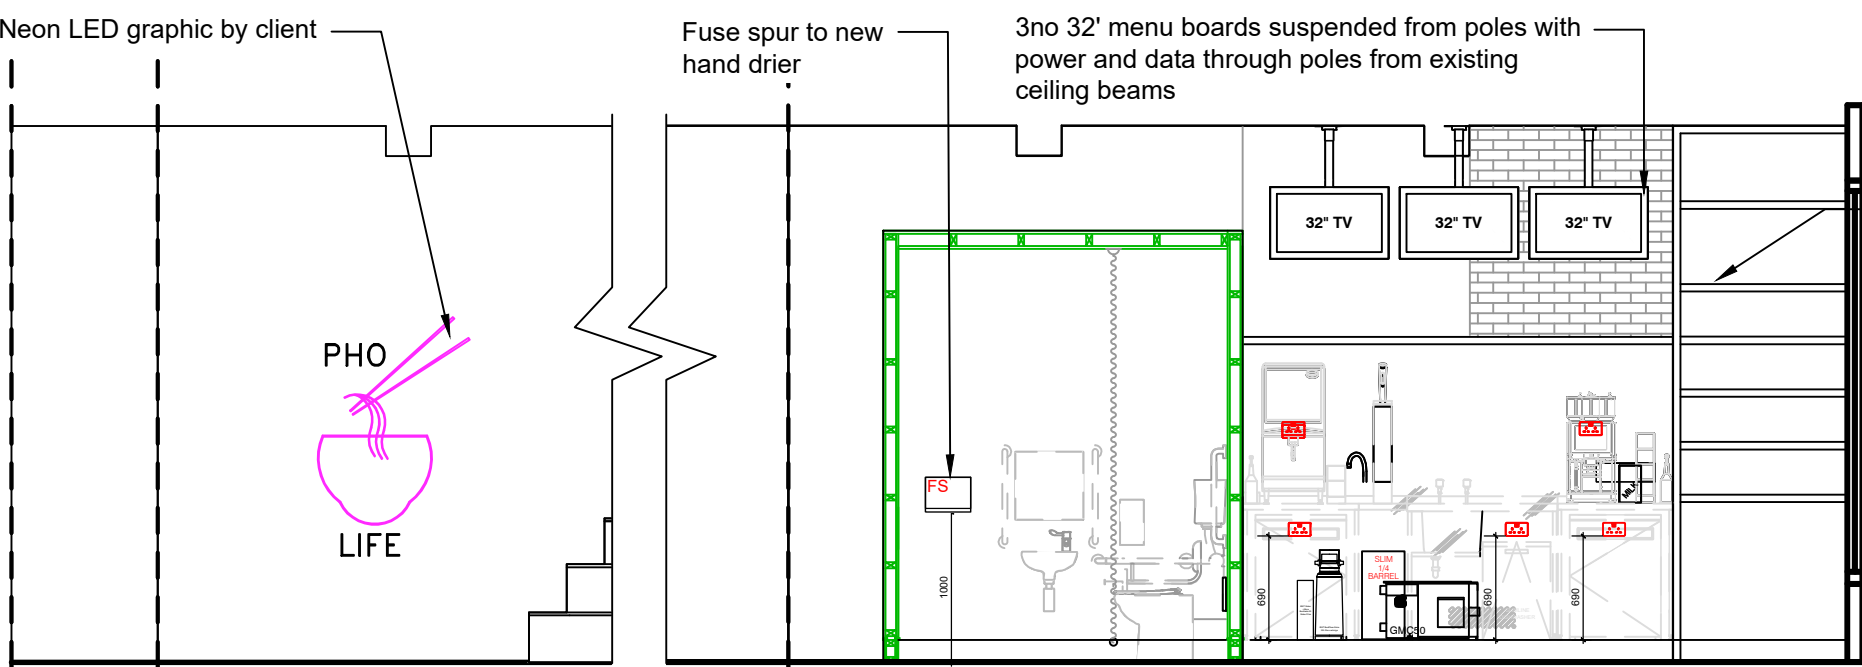


ELEVATION C - C
SCALE 1:50

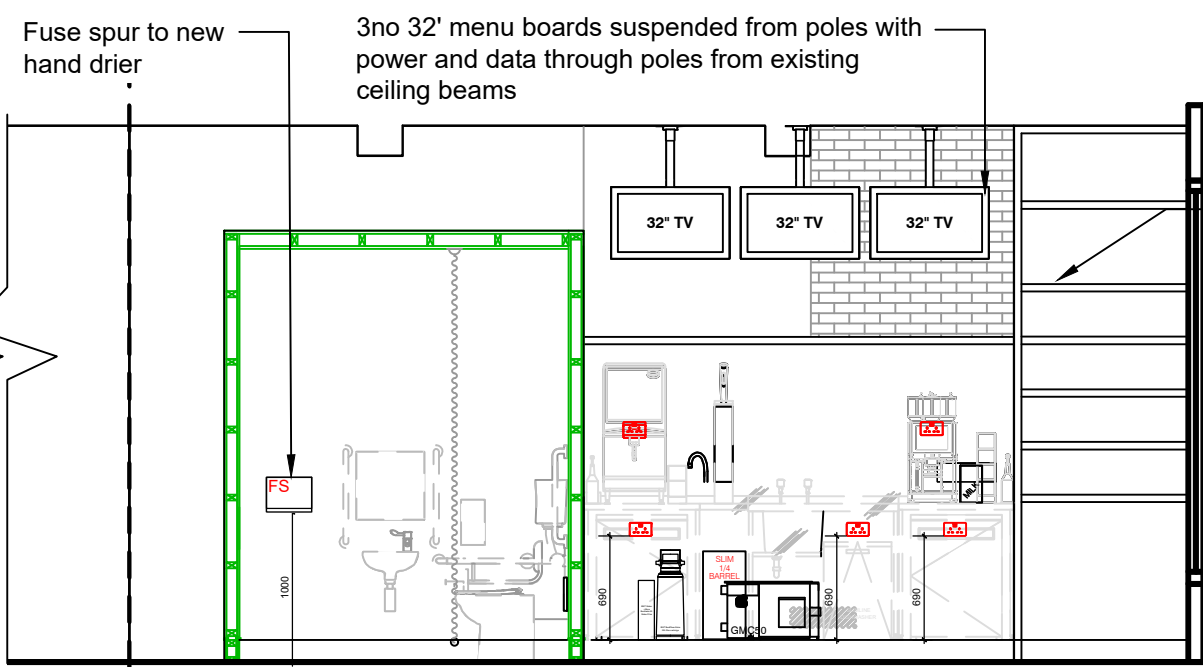


ELEVATION D - D
SCALE 1:50

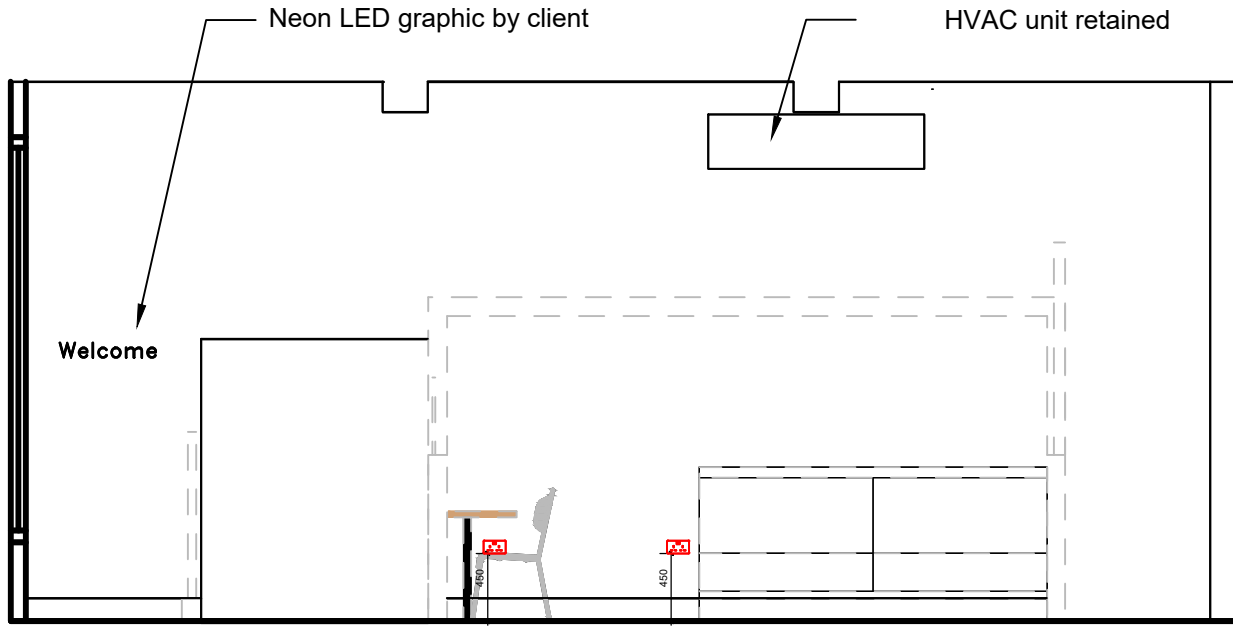


ELEVATION E - E
SCALE 1:50

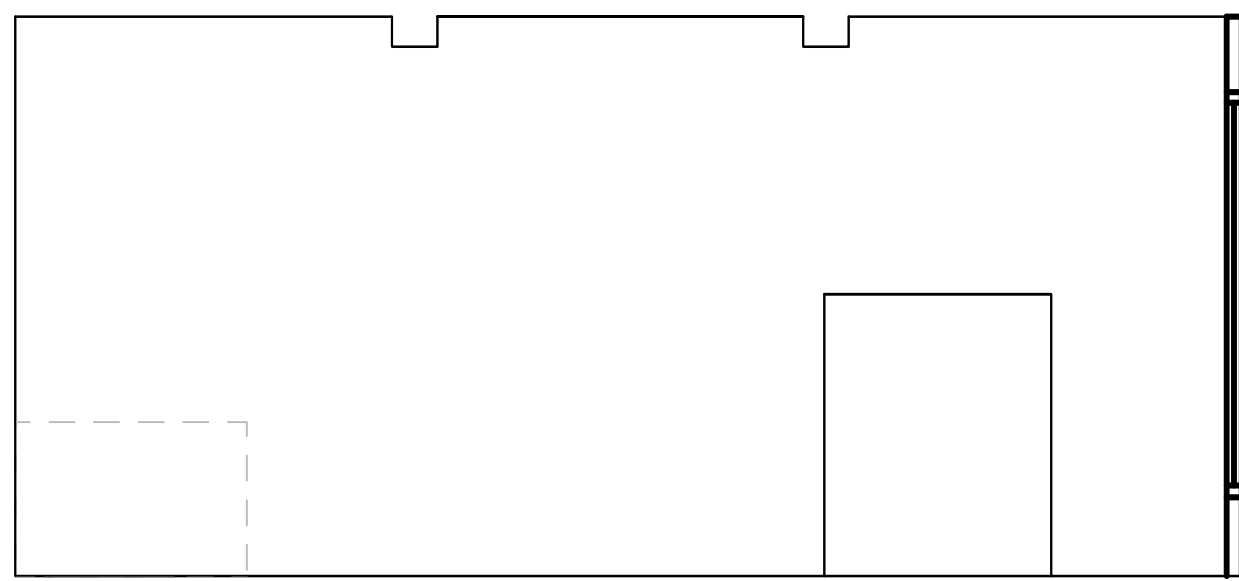


ELEVATION F - F
SCALE 1:50

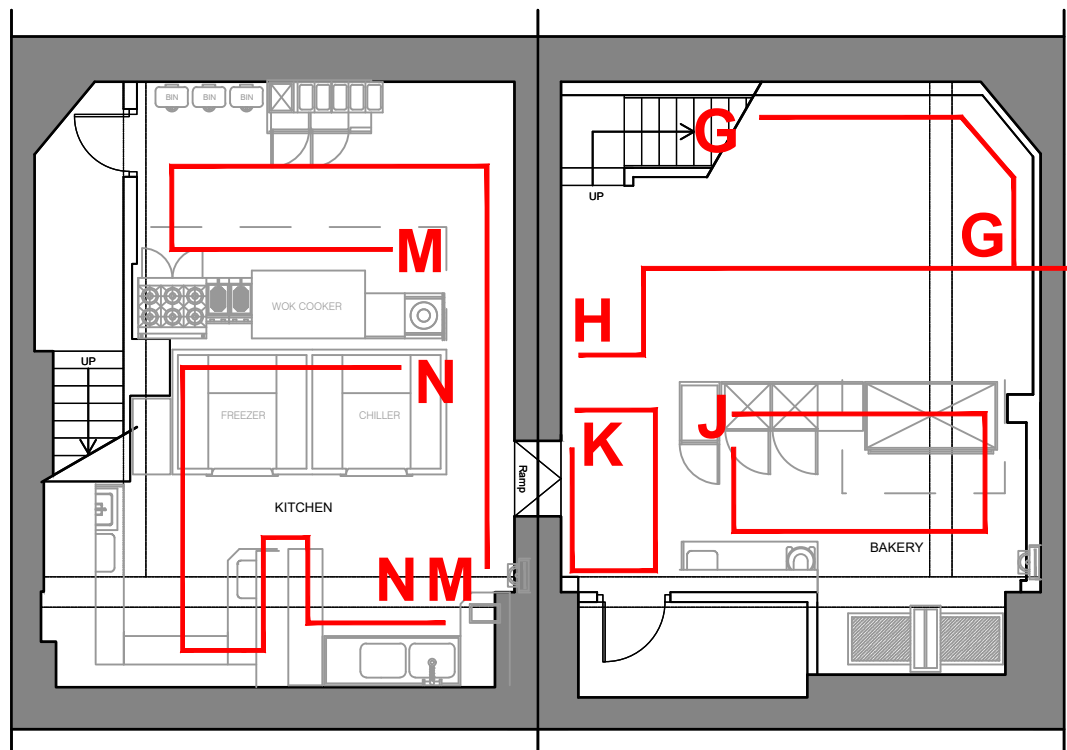


BASEMENT - RREFERENCE PLAN
SCALE 1:100

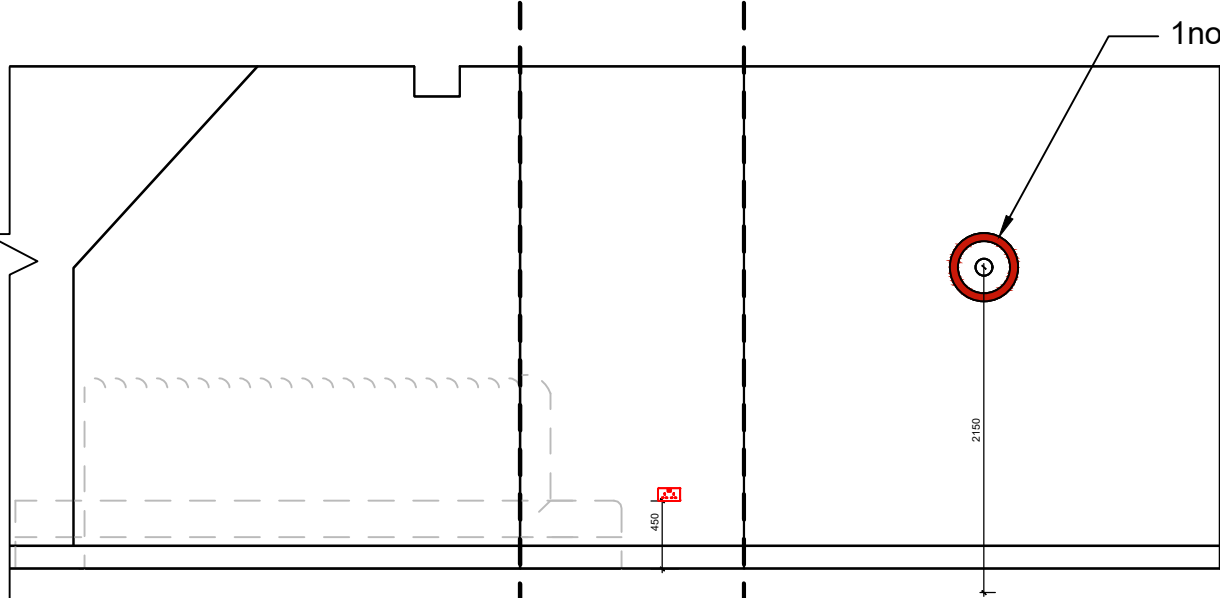


ELEVATION G - G
SCALE 1:50

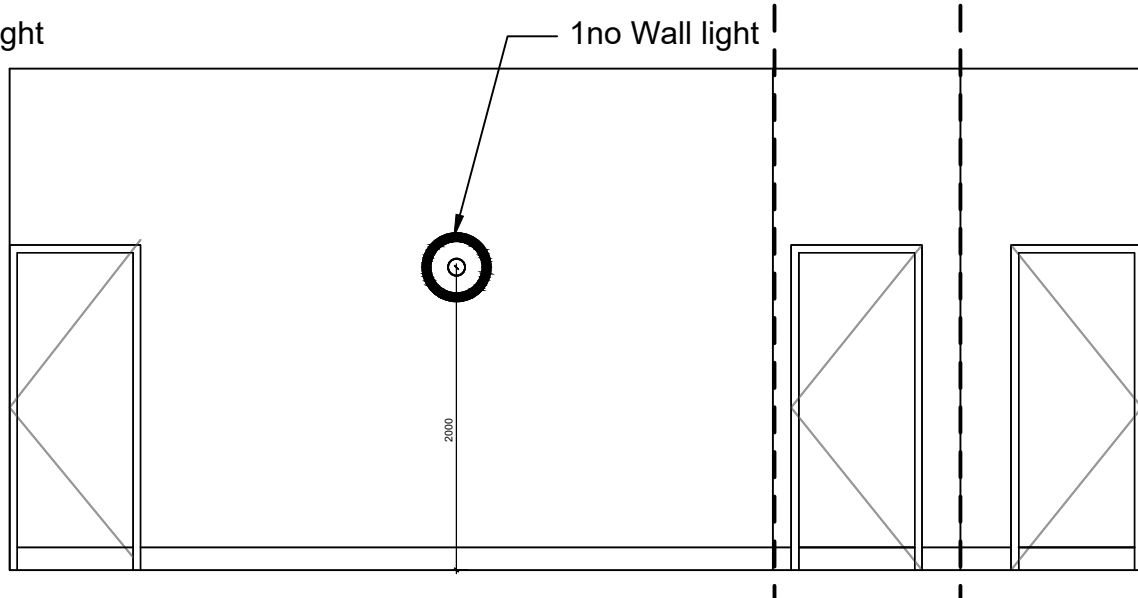


ELEVATION H - H
SCALE 1:50

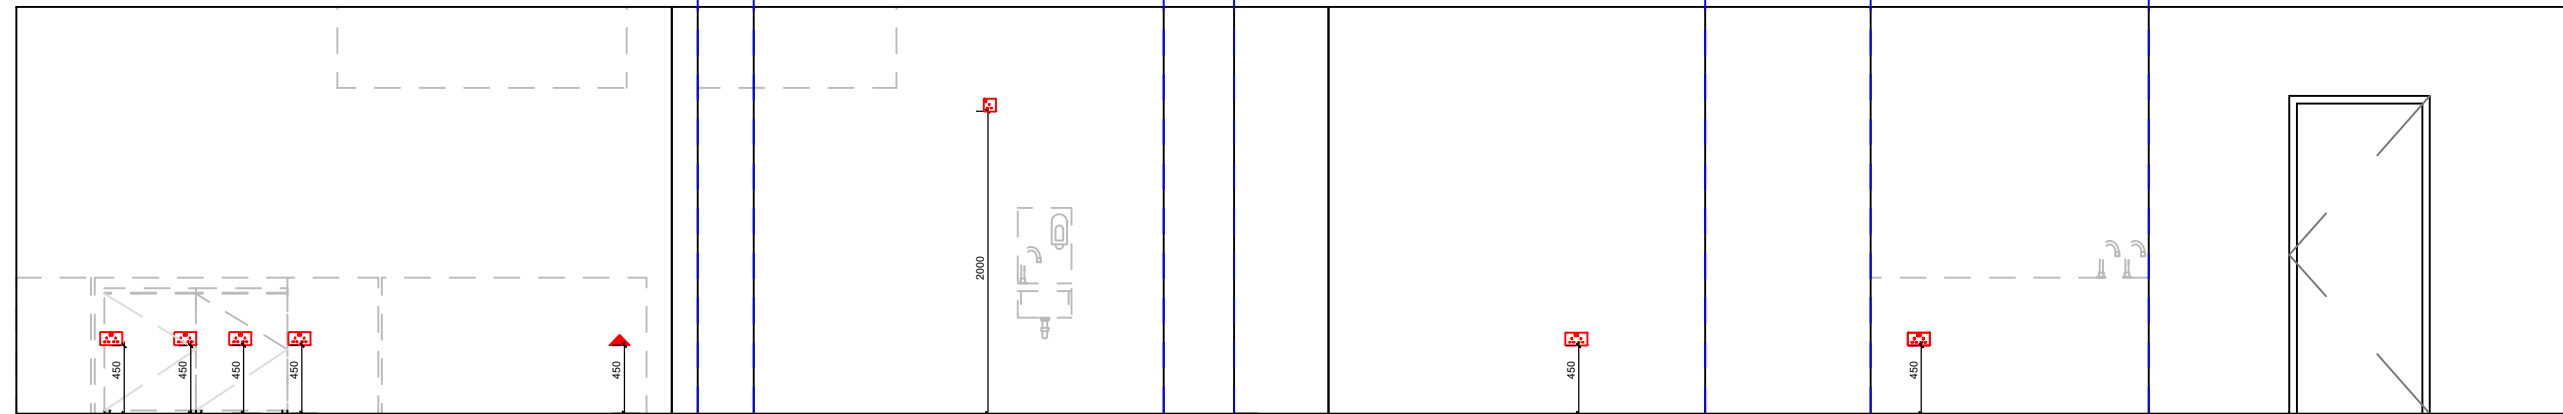


ELEVATION J - J
SCALE 1:50

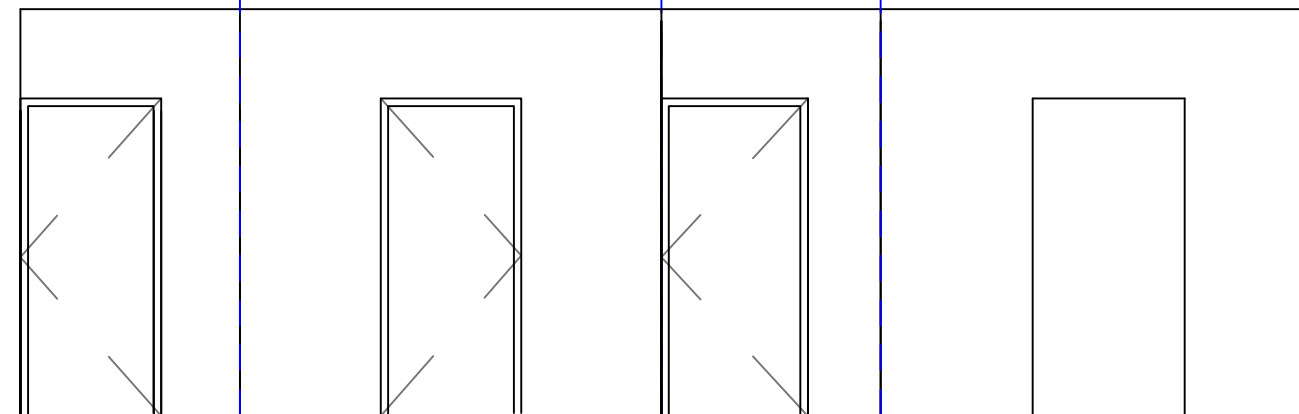

ELEVATION K - K
SCALE 1:50

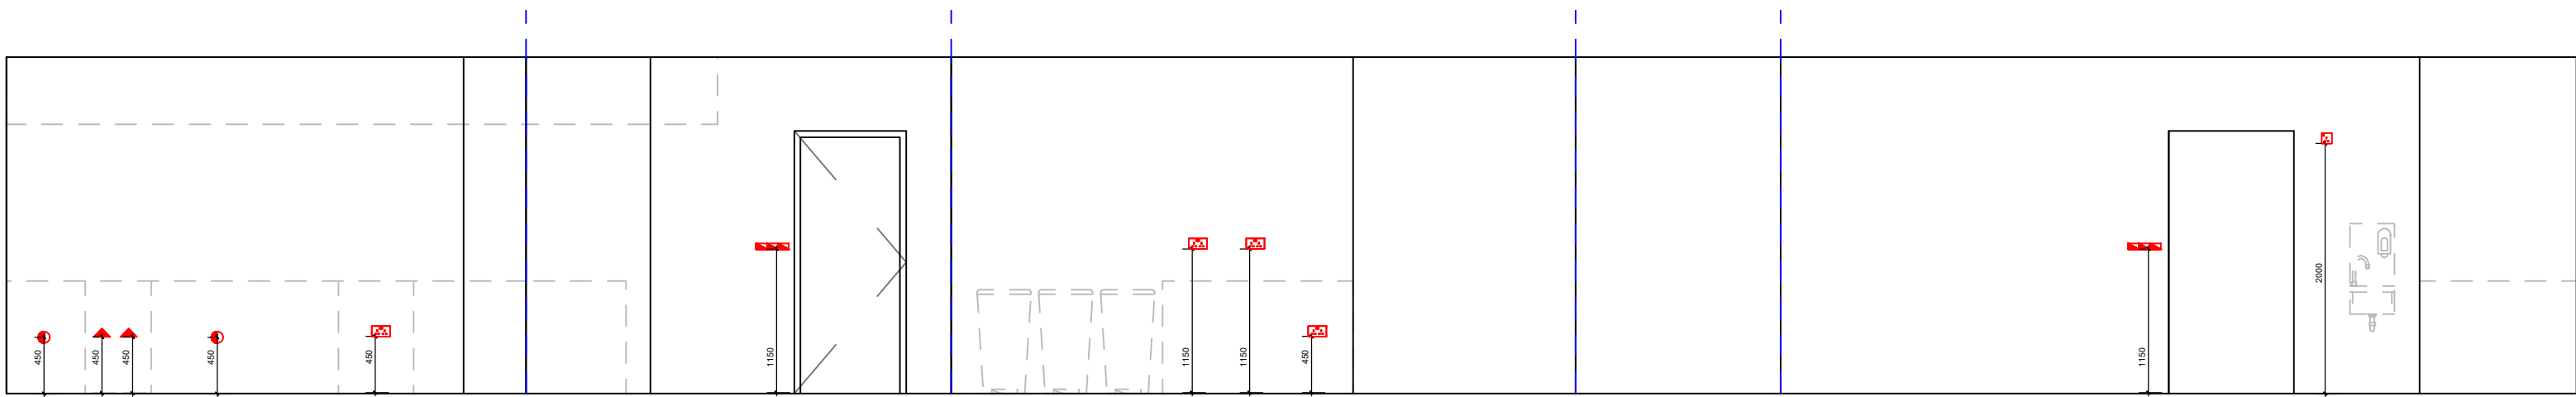

ELEVATION M - M
SCALE 1:50

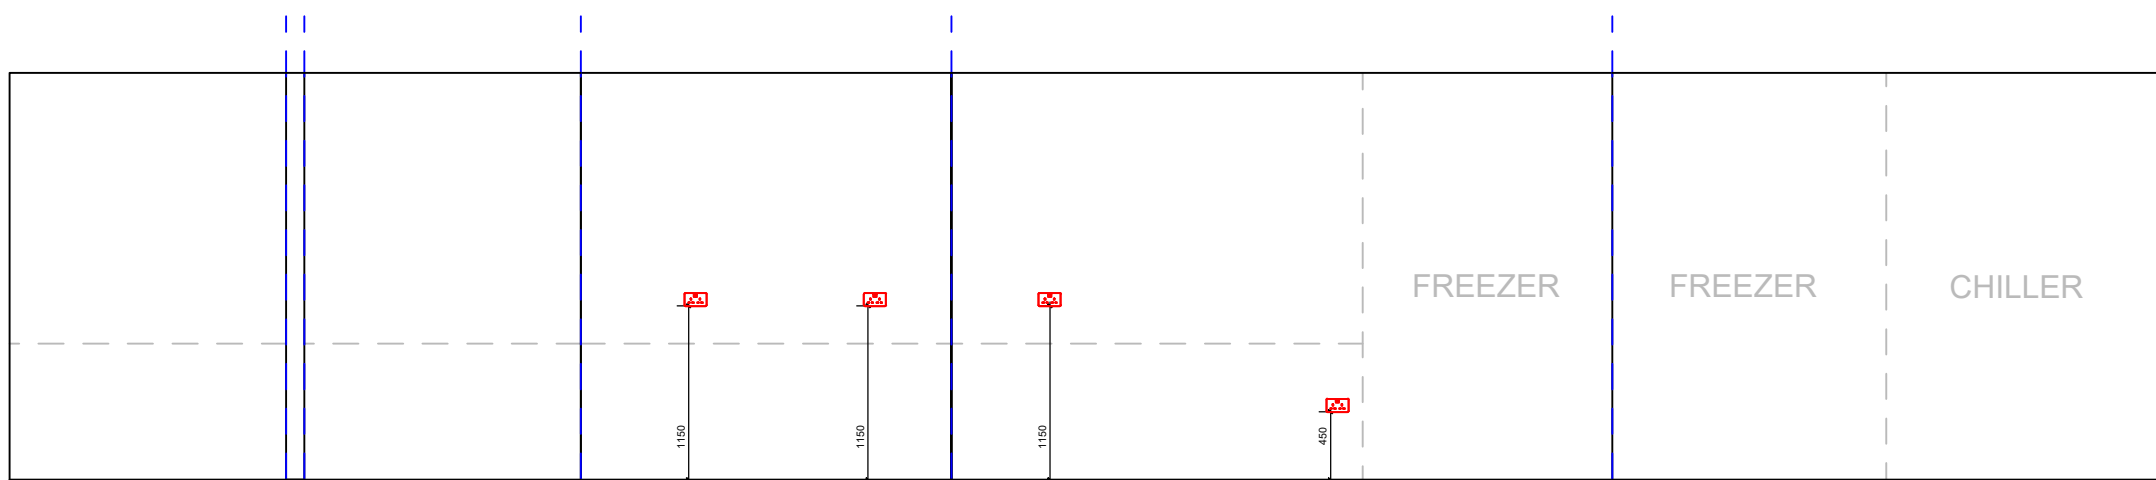

ELEVATION N - N
SCALE 1:50

© This Drawing and Design is the copyright of M1NT studio and should not be reproduced without written consent.

This non intrusive survey has been produced for spatial design purposes only.

Contractors are to check all levels and dimensions before setting out any site or shop work.

CDM 2015 Designers Risk Assessment
All works to be carried out under CDM regulations.

Contractor to ensure all relevant codes of practice and regulations for the proposed works are adhered to. No residual risk within the attached design unless specifically stated with the attached schedule.

DO NOT SCALE THIS DRAWING

PROPOSED POWER & DATA LEGEND	
SYMBOL	DESCRIPTION
	DOUBLE SOCKET AT 450mm (unless noted otherwise)
	DOUBLE USB SOCKET AT 450mm (unless noted otherwise)
	13 AMP SWITCH SOCKET OUTLET AT 450mm AFFL 0.6KW
	TWIN 13 AMP SWITCH SOCKET OUTLET AT 1150mm AFFL 0.6KW
	ISOLATOR AT 1150mm AFFL 0.6KW
	OUTLET AT 450mm AFFL 0.6KW
	3/4" GAS CONNECTION
	13 AMP SWITCH SOCKET OUTLET AT 2000mm AFFL 0.1KW
	INTERCOM
	ALARM BEACON FOR ACC. WC
	GAS METER
	FIRE ALARM PANEL
	DISTRIBUTION BOARD
	CCTV
	PANEL HEATER

20/12/24	P2	PLANNING UPDATES TO JB EMAIL 10.12.24; - Dump Waiver omitted		HE	LG
10/10/24	P1	PRELIMINARY		HE	LG
Date	Rev	Details		Drawn	Chk
Issue:	For information			Stage:	S4
Client:	DOUX CHATON				
Project:	265-267 Deansgate Terrace Deansgate Manchester M3 4EW				
Title:	GROUND AND BASEMENT ELEVATIONS - POWER				
Date:	10.10.24			Drawn:	HE
Scale:	1:50 @ A1			Checked:	LG
DWG NO:					Rev
202393_M1NT_XX_ZZ_A_DR_1012					P2
M1NT STUDIO. www.m1ntstudio.com hello@m1ntstudio.com					

GROUND FLOOR AND BASEMENT - ELEVATIONS - POWER
SCALE 1:50