

All dimensions are approximate and subject to a site measure
To be read in conjunction with JHA Window Schedule 0002
Acoustic requirements for windows TBC
G Rating for galzing TBC
All windows are to be inward opening bottom hung with manually operated actuators
Tilt & turn windows will be considered if appropraite

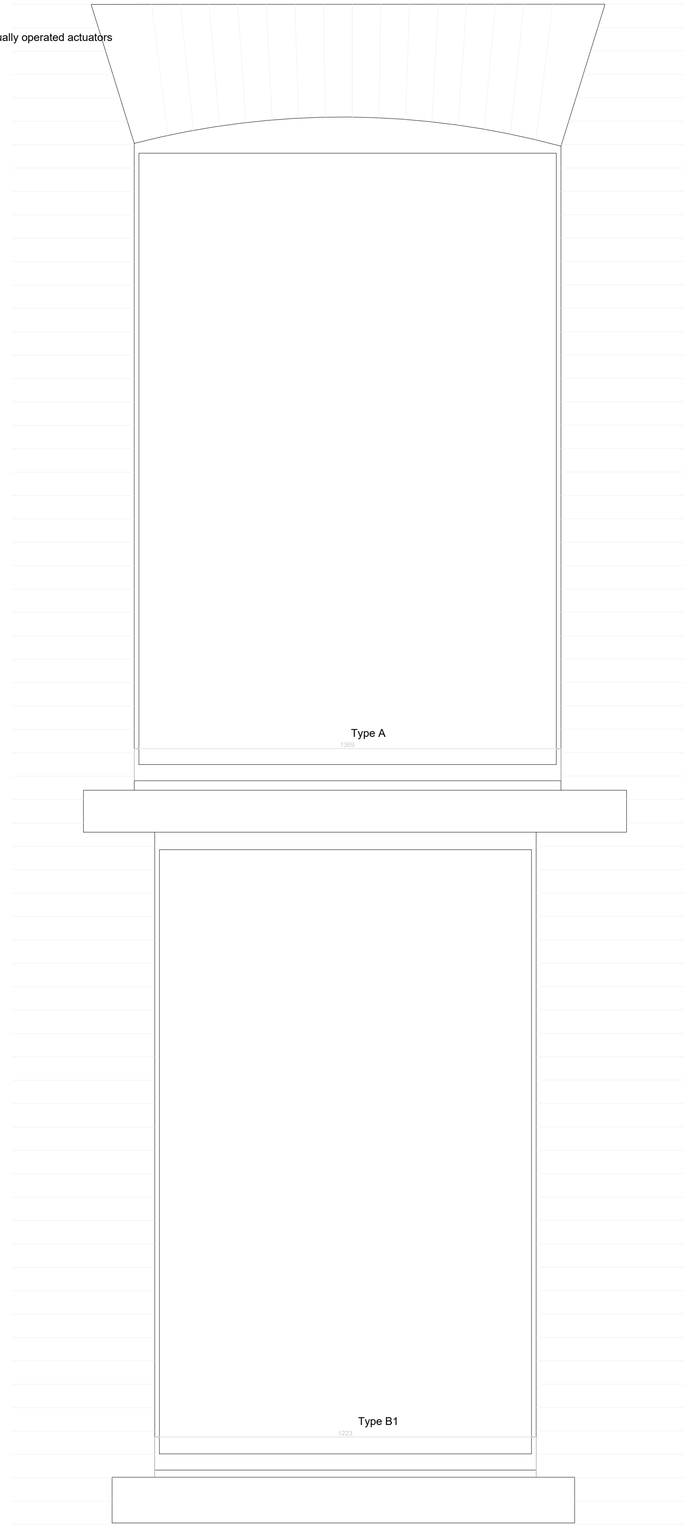

External Elevation of Type A & Type B1 Window at Ground Floor Level 1.10 @ A1

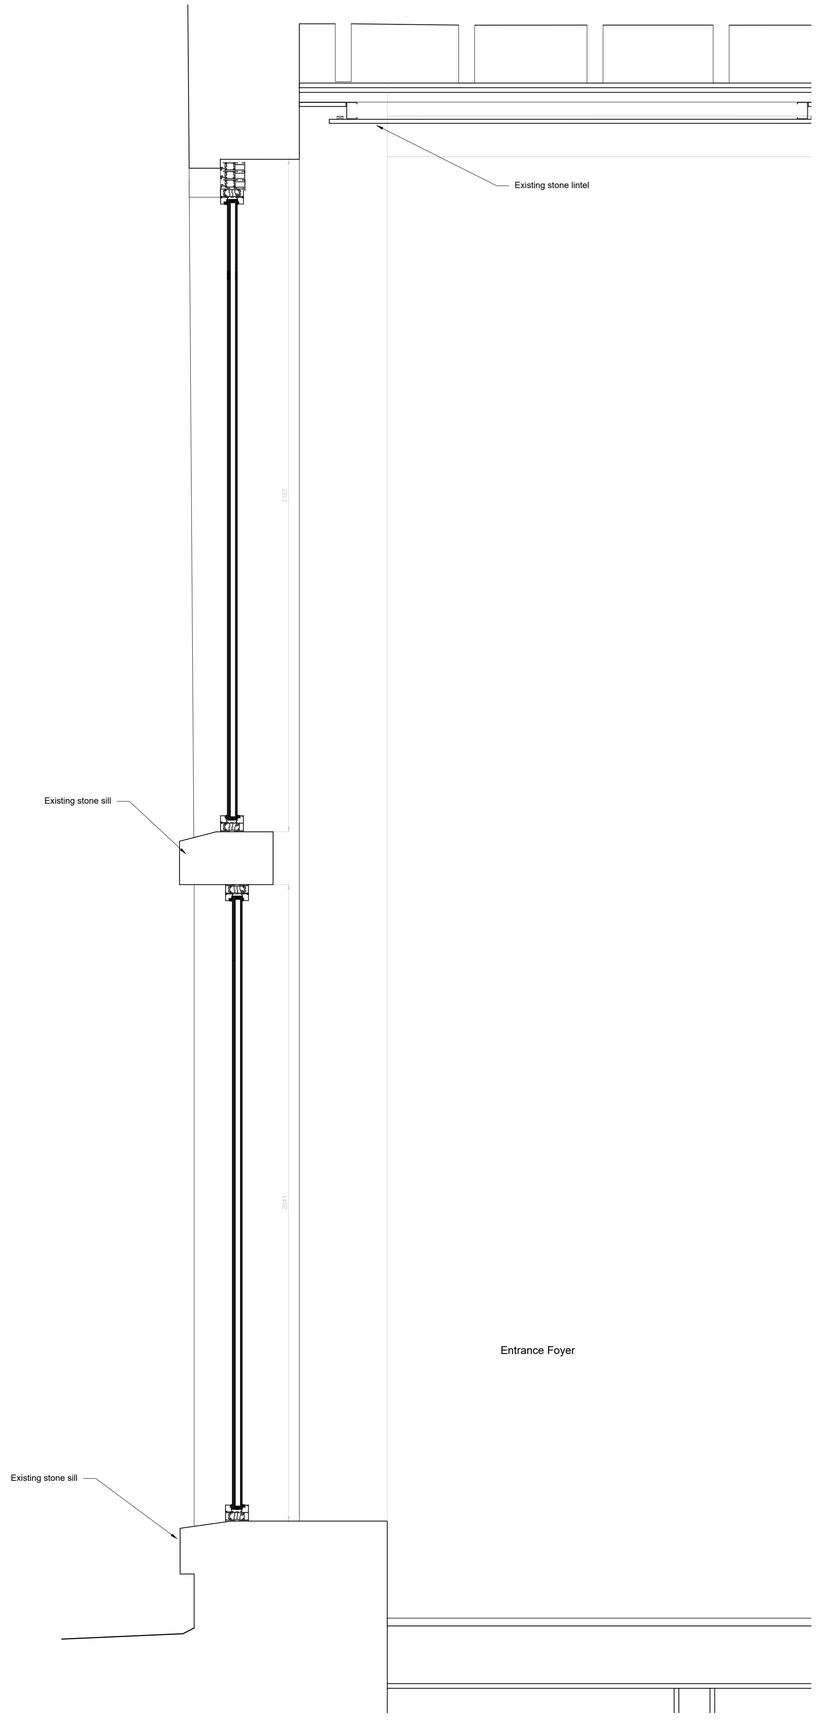

Section through Type A & Type B1 Window at Ground Floor Level 1.10 @ A1

NB Do not scale off this drawing. All dimensions to be checked on site prior to manufacture and construction. This drawing is the property of JH. Architects and should not be reproduced without permission. All discrepancies to be brought to the attention of the architect immediately. This drawing to be read in conjunction with the specification / bill of quantities and related drawings.

REVISION			
T01	TENDER ISSUE	18.10.24	DG

CLIENT	QSPD Ltd
PROJECT	Manchester 76 Quay Street
TITLE	Proposed Window Details - Ground Type A & Type B1
JOB NO.	X136
DWG NO.	MYS-JHA-XX-XX-DR-A-9052 - T01
SCALE	1.10 @ A1
DRAWN	DG

46 MANCHESTER ROAD
CHORLTON
MANCHESTER
M21 9PH

info@justharchitects.co.uk
T +44(0)161 237 5500

JH.A
RIBA Chartered Practice
arb Architects Registration Board