


3D MASSING
white render with portland stone

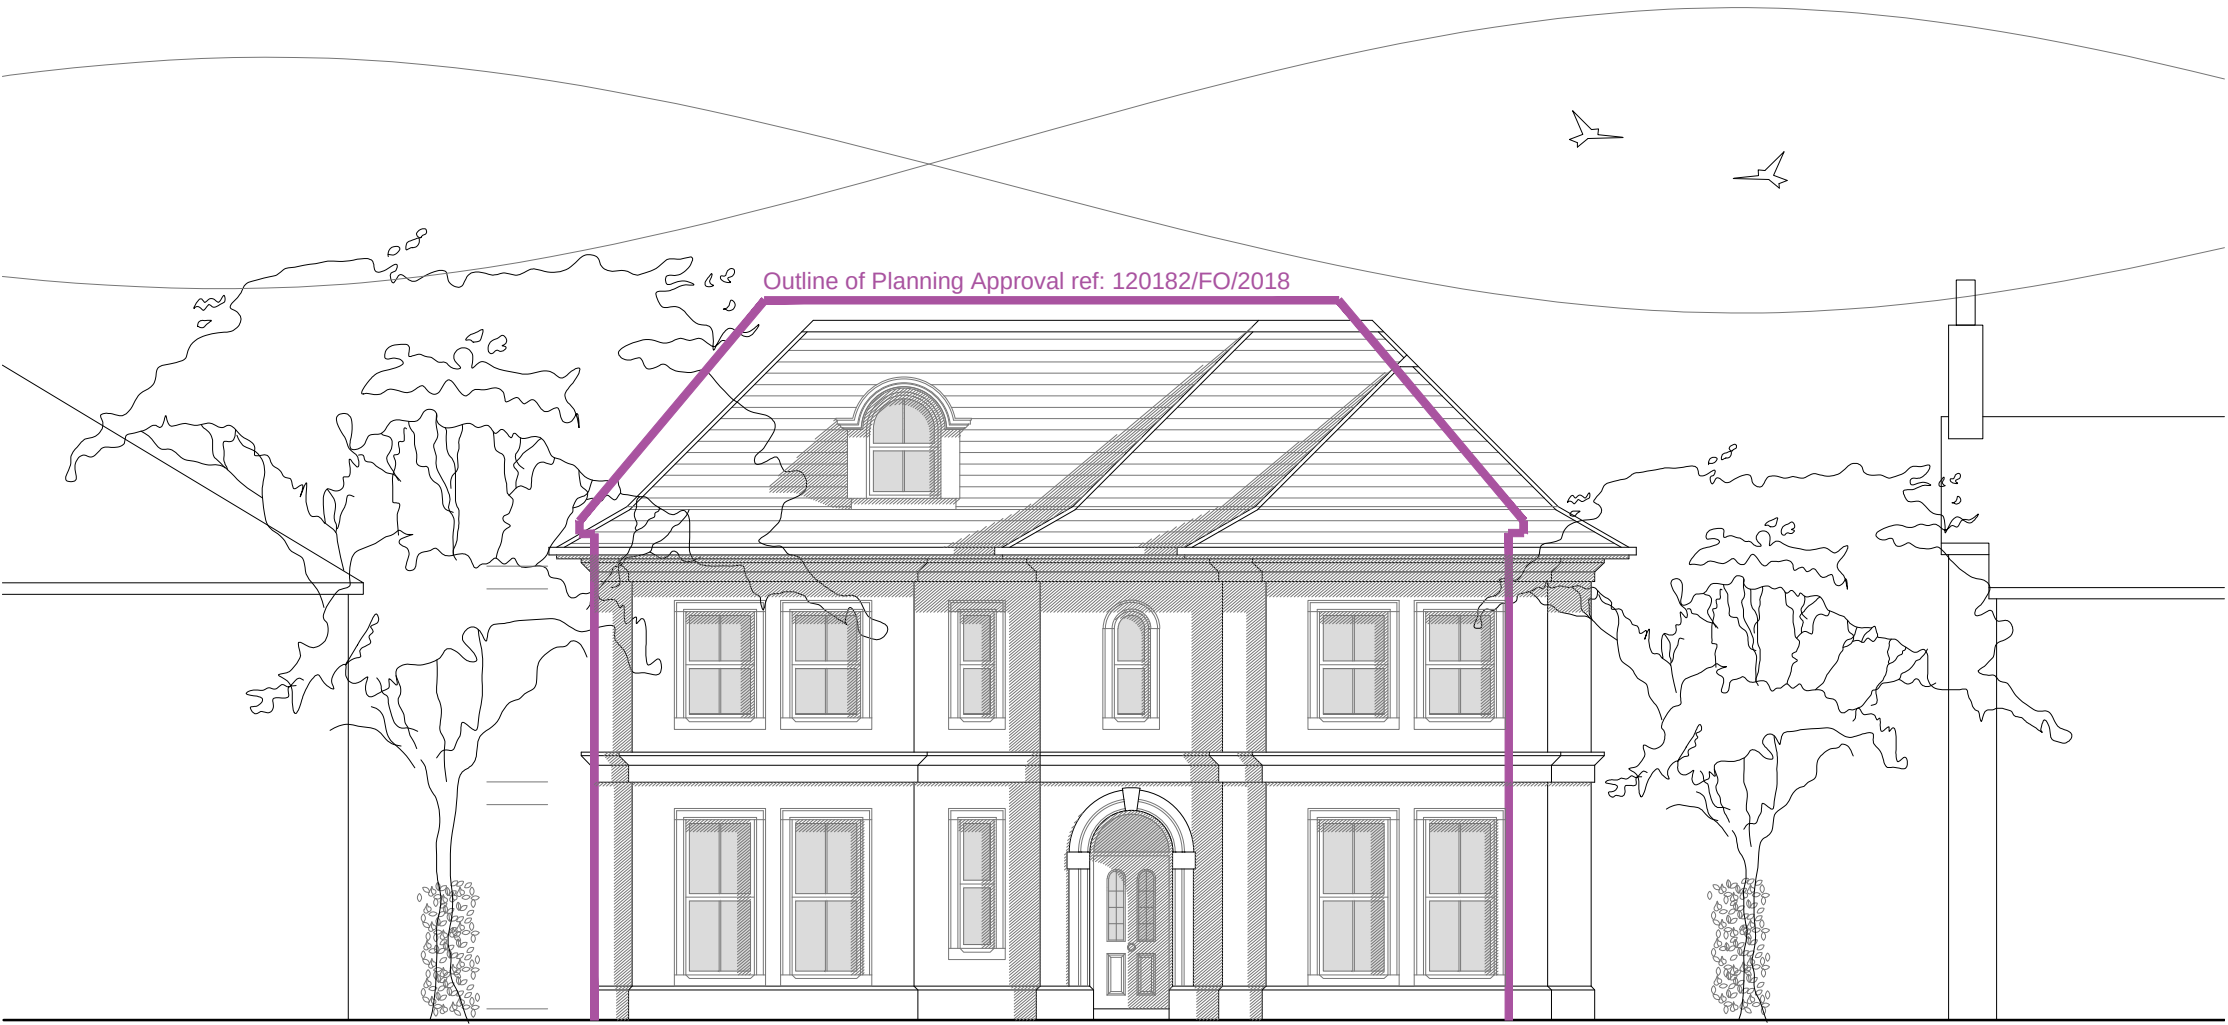

Proposed Front Elevation