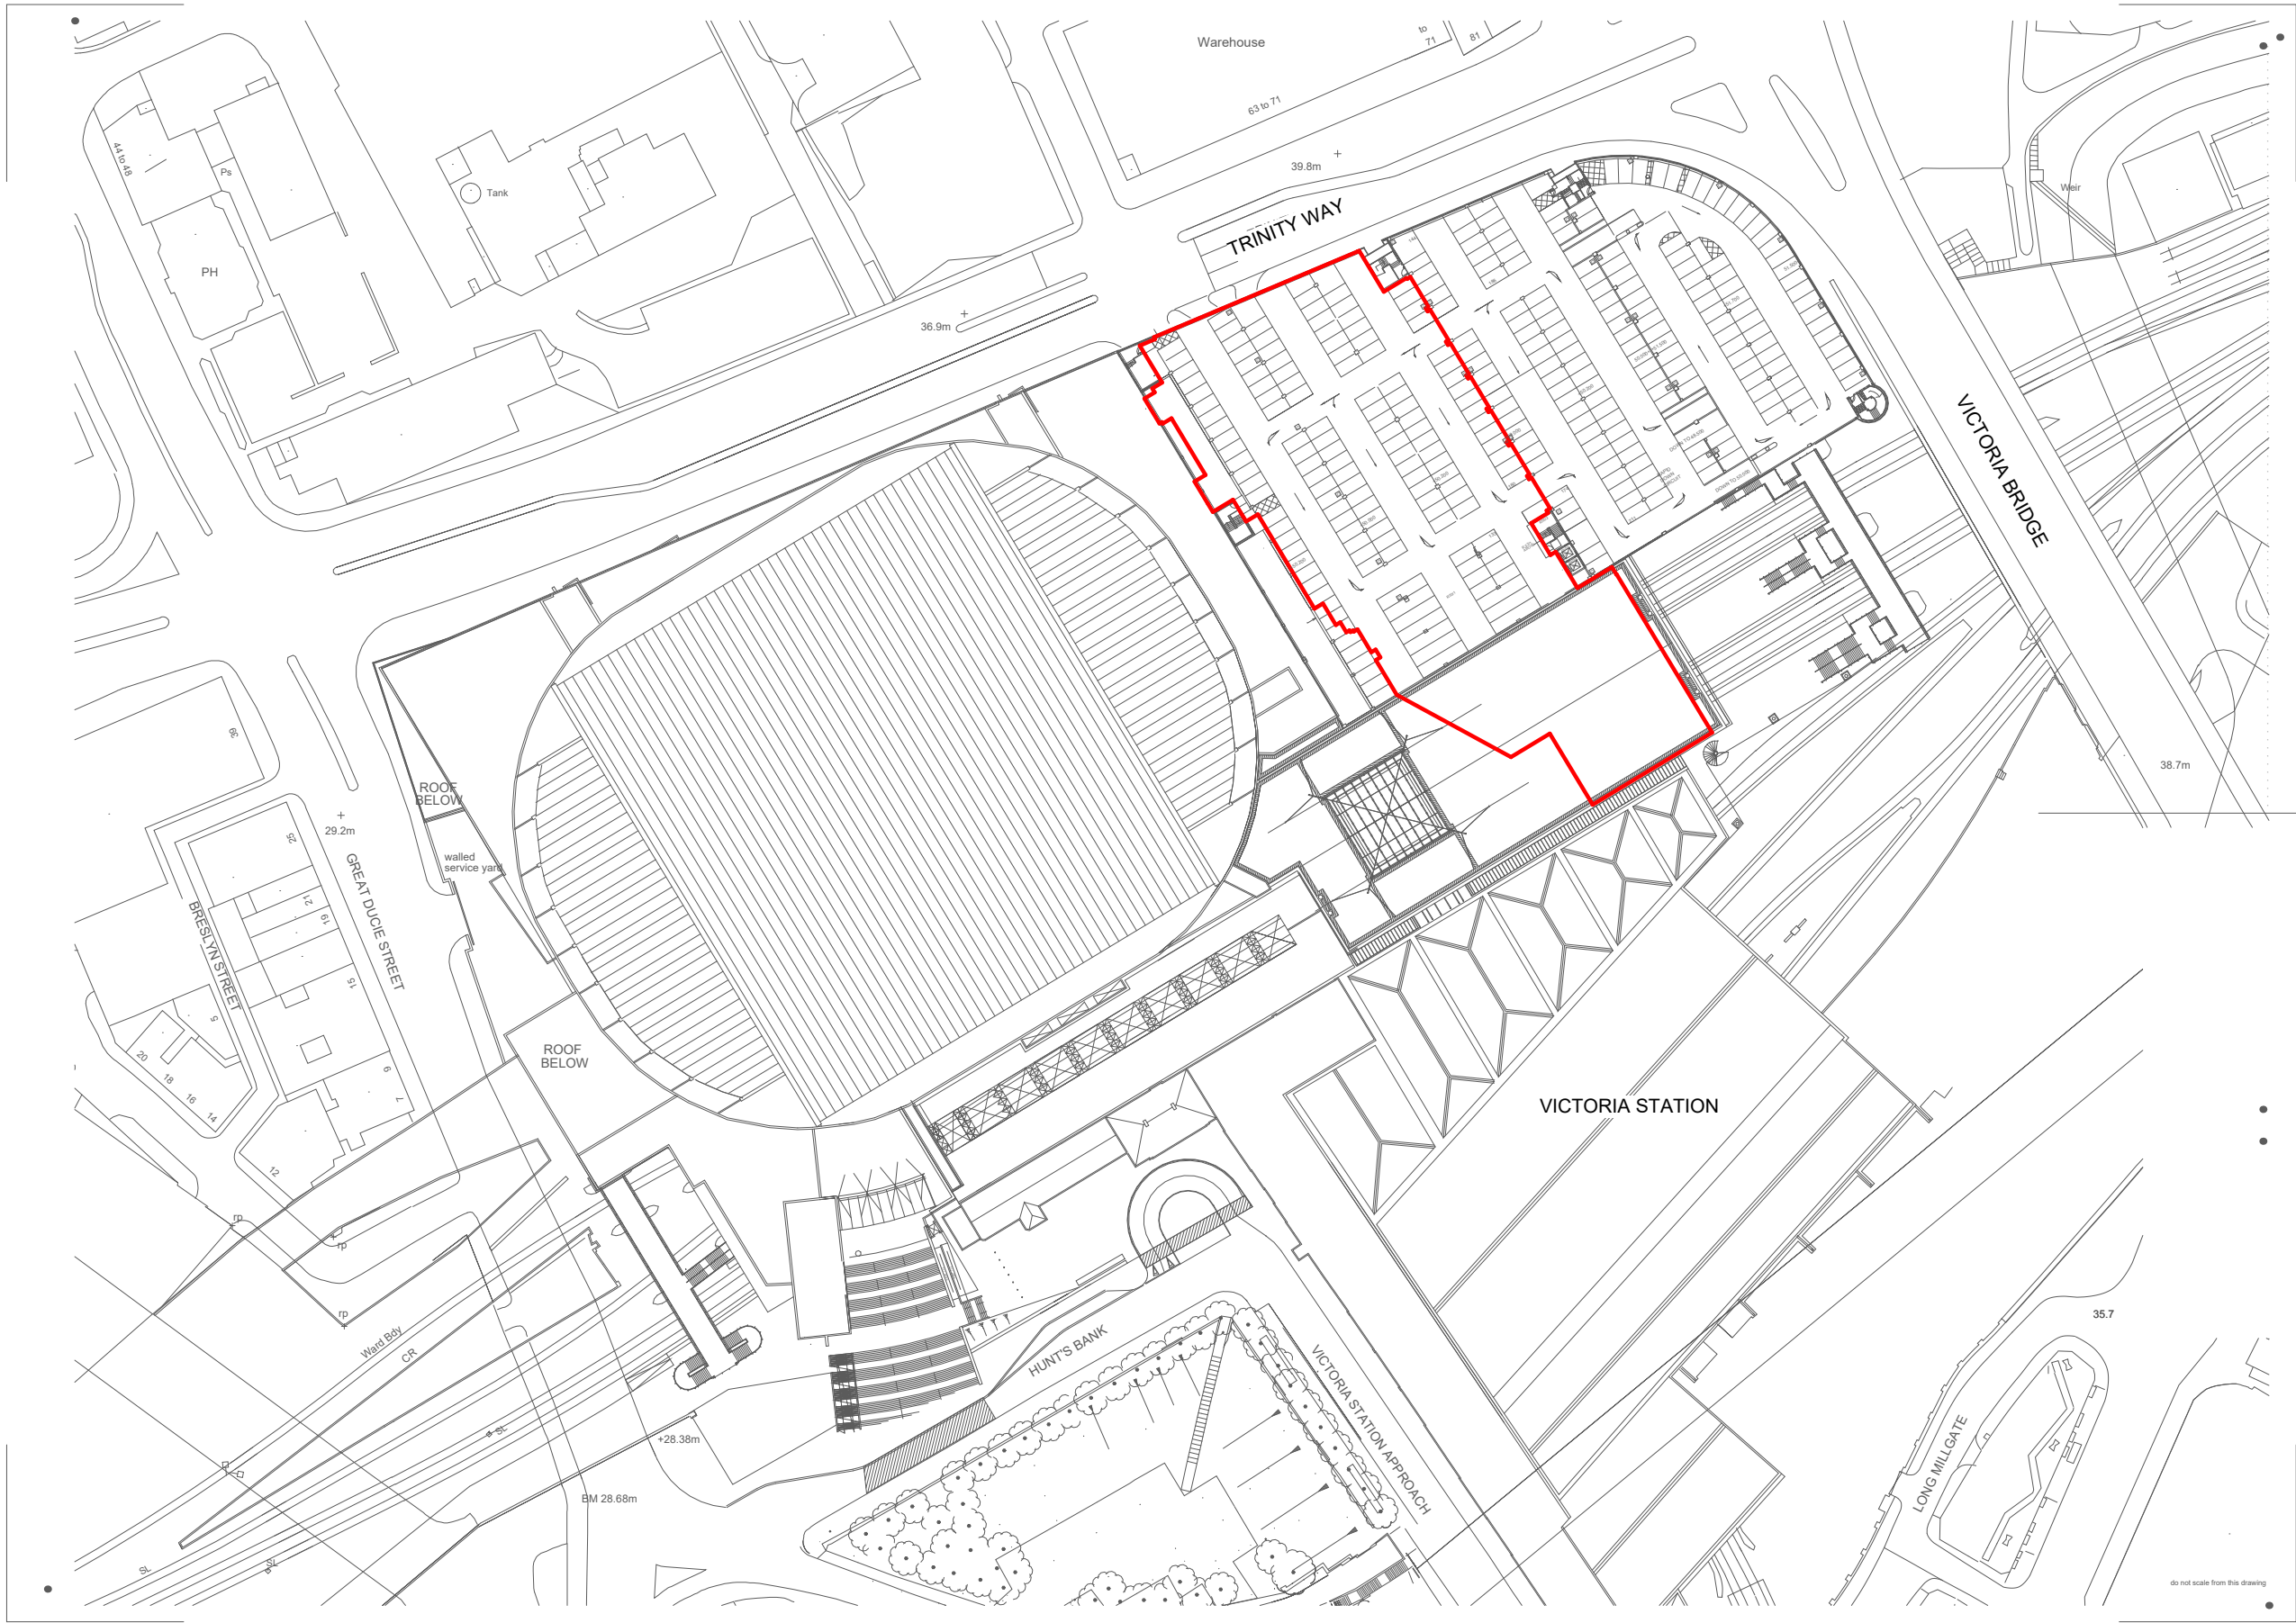


The copyright of this drawing is vested with Corstorphine & Wright Ltd and must not be copied or reproduced without the consent of the company.

00	Issued for Information
Rev.	Description

10.01.25	AC	JD
Date	Drw.	Chk.

Client
LONDONMETRIC

Project
Victoria Exchange

Drawing Title
Location Plan

Drawing Status
PLANNING

Corstorphine & Wright

Warwick Studio
Brook Hall, Brook Street, Warwick, CV34 4BL
01926 658 444

corstorphine-wright.com

Drawing No.
23925-200

Project No. 23925	Drawn AC	Checked JD	Size A3	Scale 1 : 1250	Date 10.01.25
----------------------	-------------	---------------	------------	-------------------	------------------



Revision
00