


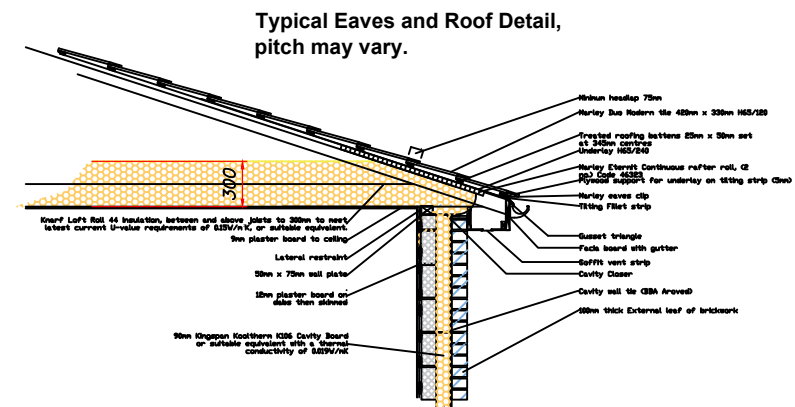

TYPICAL FOUNDATION AND ROOF DETAIL

REF - 008

Manchester Equipment and Adaptations Partnership. Philips Park Road, Manchester, M11 3FU.	200 MIDDLETON ROAD MANCHESTER M8 4NA.	Drawn By: AW	Date: 05.03.2024	 Manchester Local Care Organisation Leading local care, improving lives in Manchester, with you
		Scale: 1:50	Drawing No: Ref 008	