




PD1 Tree Planting Detail - Bark Mulch
Extra Heavy Standard

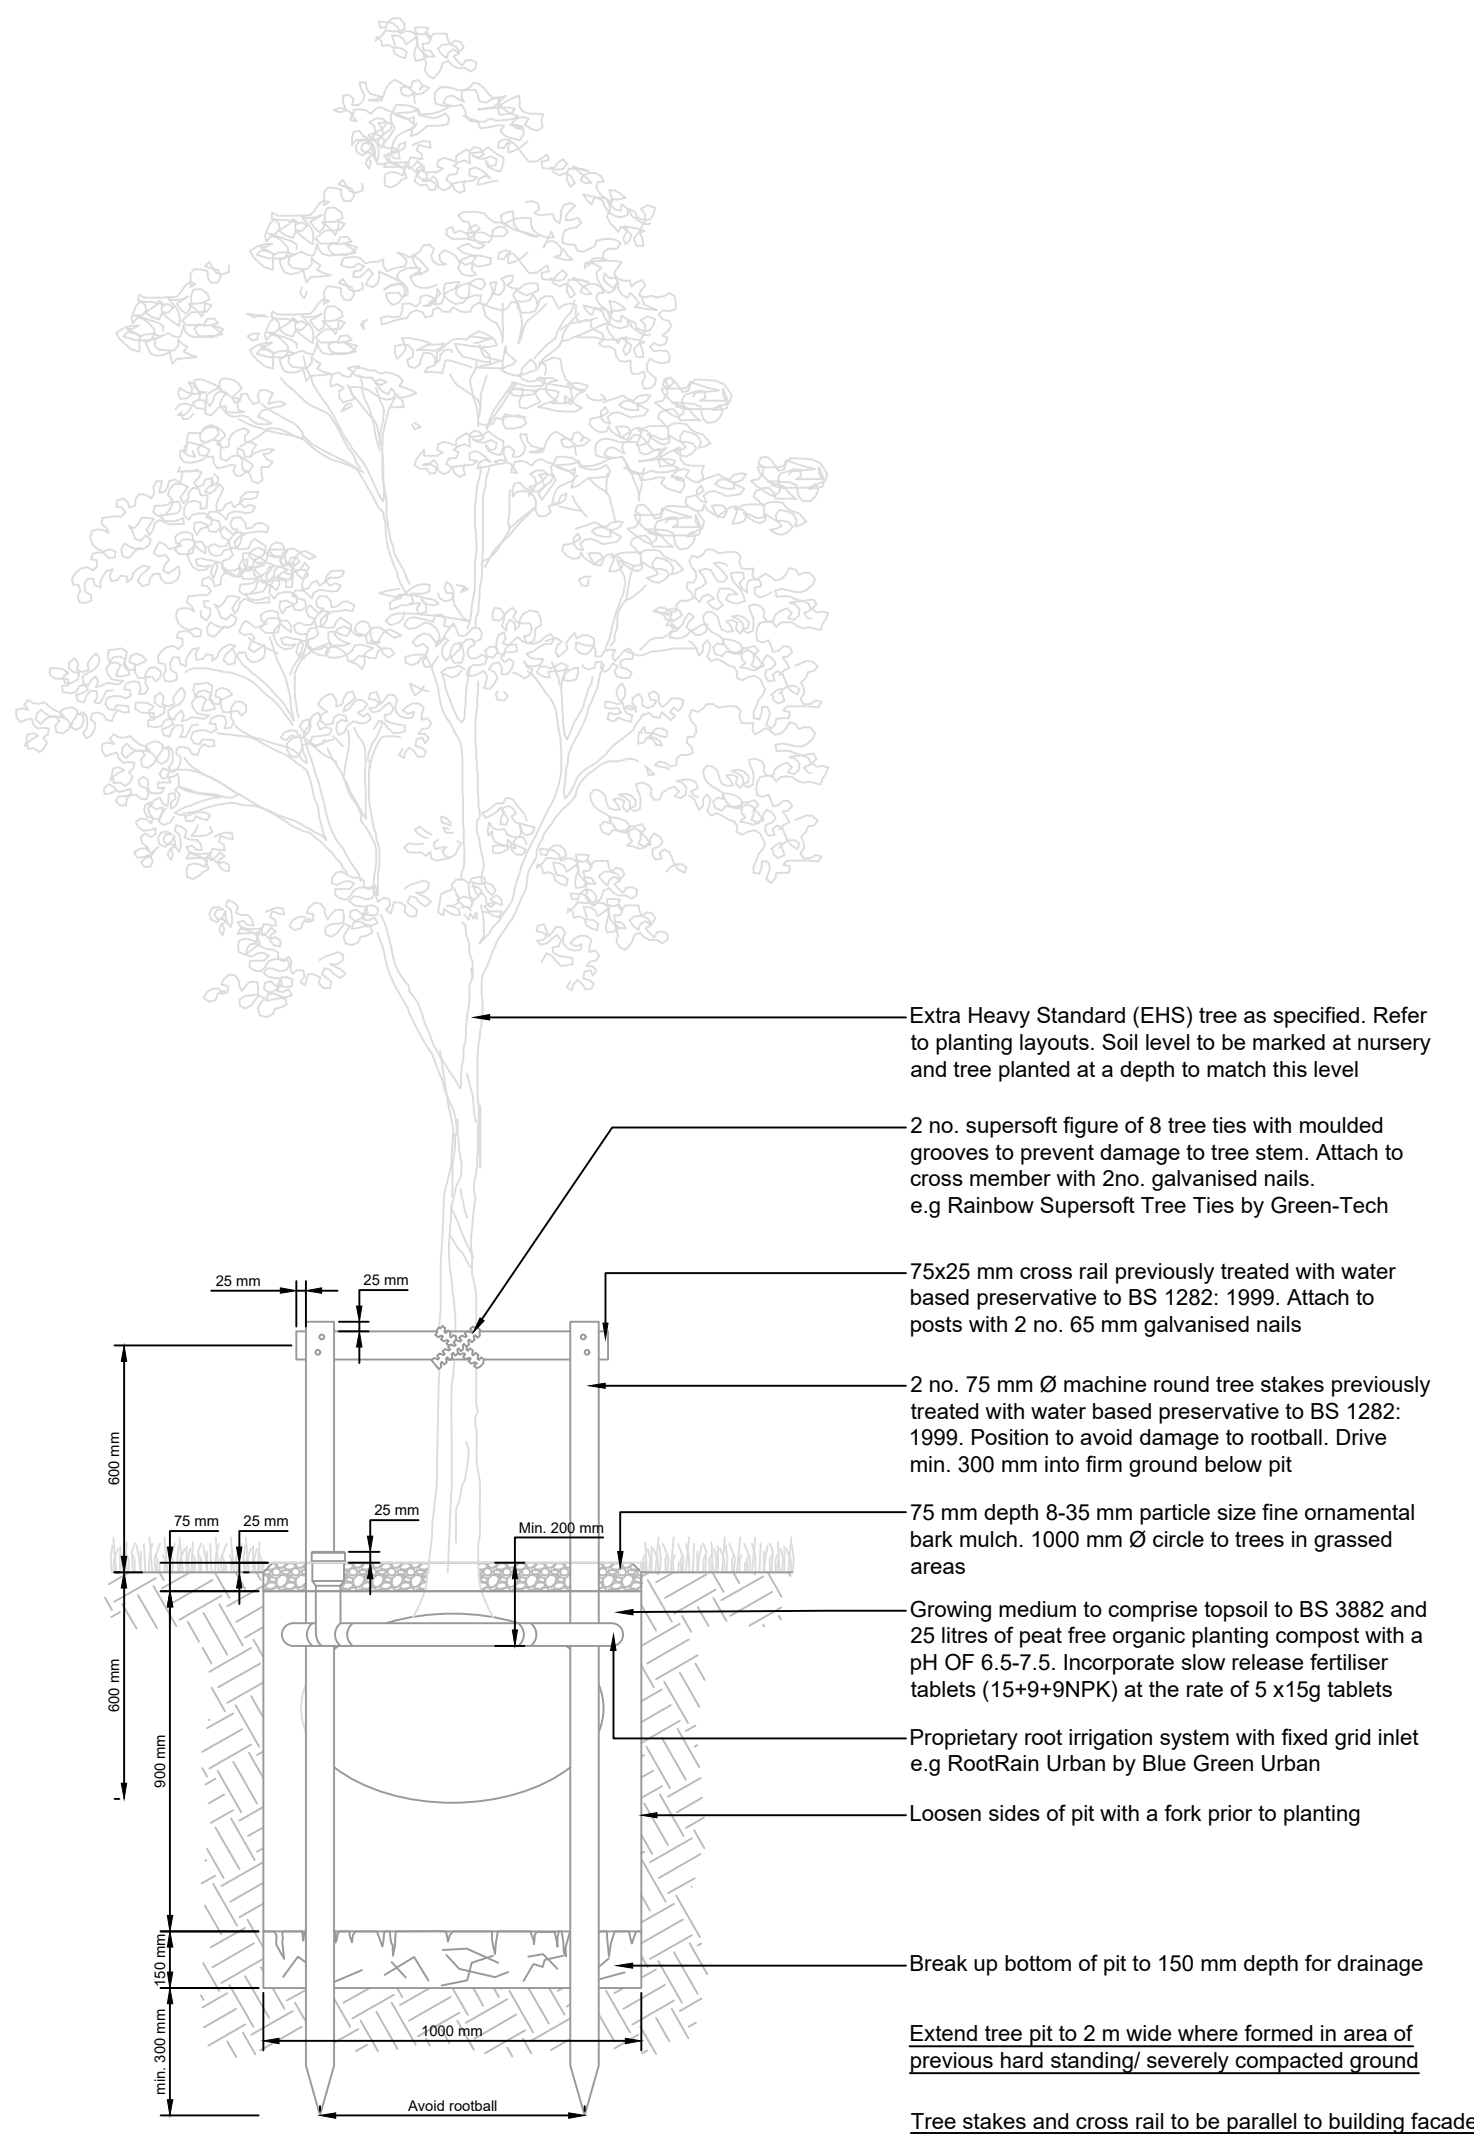

PD2 Tree Planting Detail - Bark Mulch
Feathered

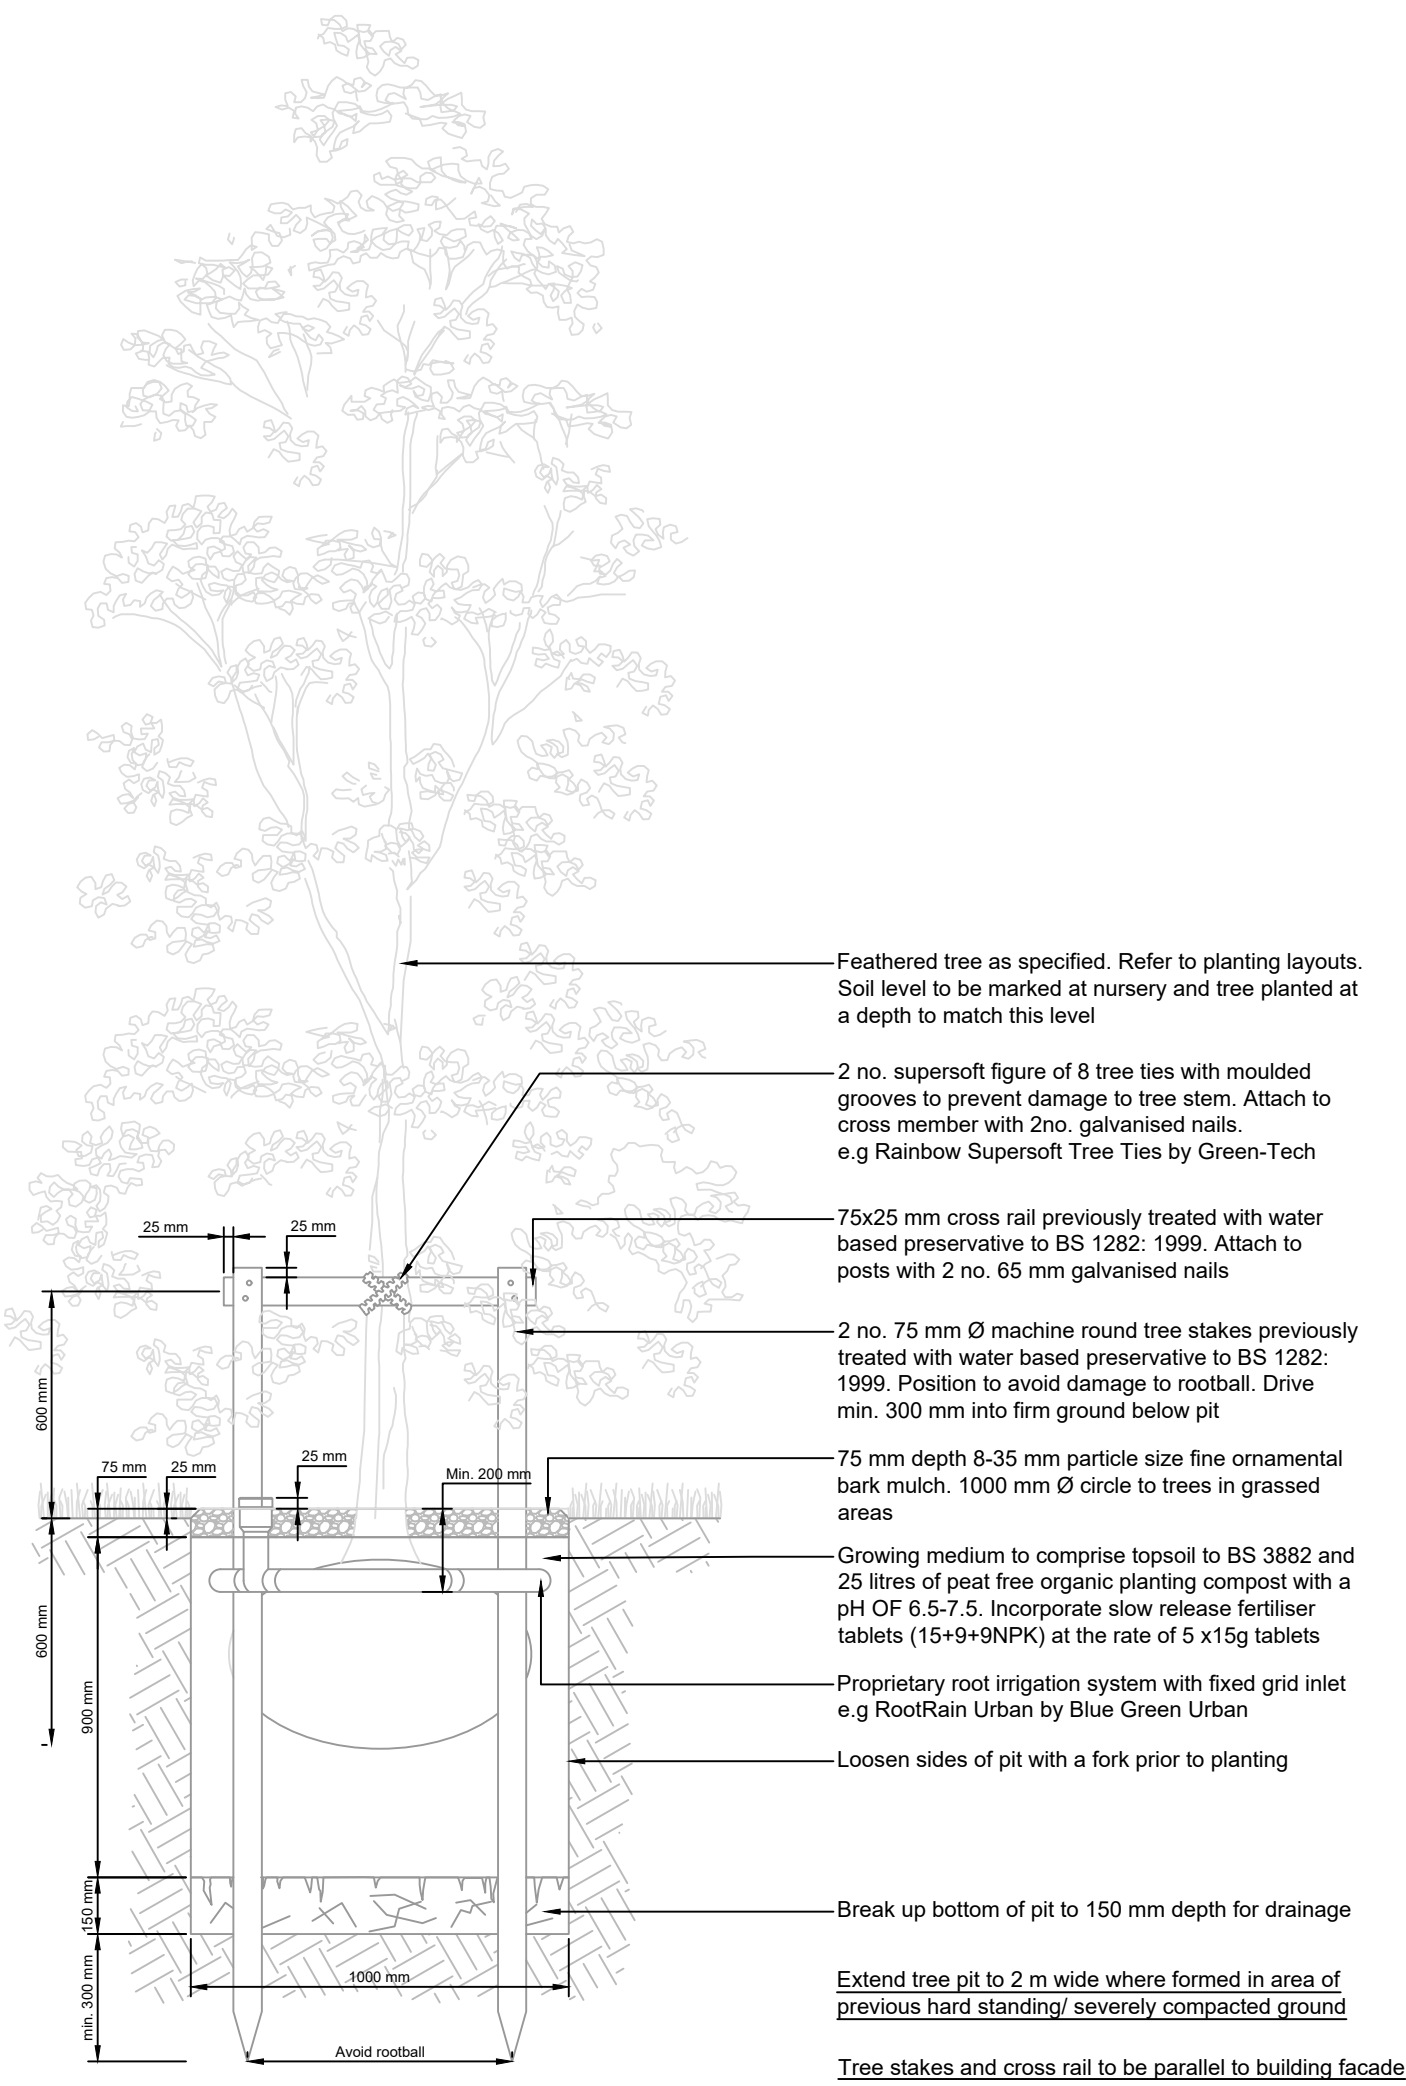

PD3 Shrub and Specimen Planting Detail

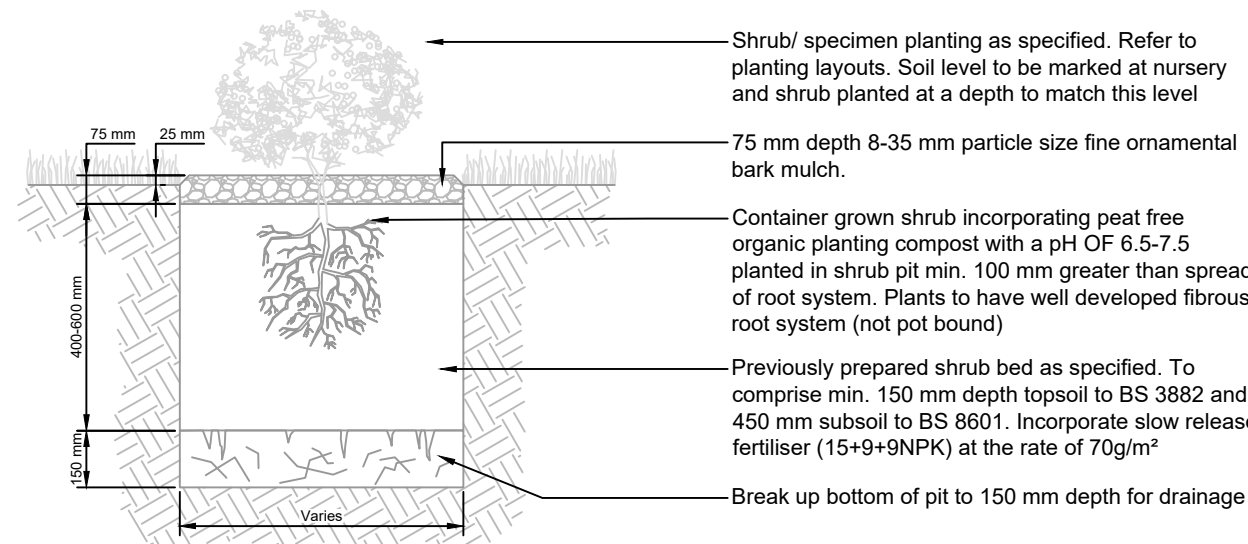

Drawing Notes
1. This drawing has been produced to provide design intent only and should not be used for construction; refer to Manufacturer's production drawings and specifications.

General Notes
1. This drawing is based upon information provided by third parties and as such the accuracy and content cannot be guaranteed.
2. Do not scale from this drawing. Use figured dimensions/ on site measurements only.
3. All planting and seeding is to be undertaken during the appropriate season and in accordance with the nursery's recommendations.
4. All seed beds, planting beds and tree pits to be photographed by the Contract Administrator/ Clarke of Works at each stage of the formation process to ensure conformity with the specification.
5. Manufacturer/ supplier to provide full details of all planting products and materials used together with product data sheets for inclusion in the Health and Safety File.
6. Any discrepancies between this drawing and any other construction information shall be reported to the Contract Administrator prior to undertaking any construction activity and/ or prior to placing final order or manufacture.
7. Any deviation from the design intent identified on this drawing shall be reported to the Contract Administrator.

Notes Under CDM
1. The information presented on this drawing has been prepared with regards to the role of the Designer.
2. Where possible the design has taken care to eliminate hazards and reduce risk.
3. This drawing is to be read in conjunction with the Health and Safety File.
4. Refer to ground investigation, geoenvironmental risk assessment and mitigation recommendations associated with on site contaminations.
5. Existing underground utilities are shown for information but should not be considered as complete or accurate. Contractor to verify position of all utilities prior to excavation works.

Rev.	Description	Drawn	Ckd	Date
P03	Stage update	AM	AJM	07.10.24
P02	Stage update	AM	AJM	30.09.24
P01	First issue for information	AM	AJM	10.10.22

Client: Morgan Sindall Construction
Project Name: Hammerstone Road
Description: Soft Landscape Details

Project Number:	Creator:	Date:	Scale @ A1:
22005	AJM	09.09.22	NA

AJM LANDSCAPE ARCHITECTS
T: 0113 4931446
E: hello@morgansindall.co.uk
W: www.morgansindall.co.uk

Revise:	Submittal:	Revise:
FOR INFORMATION	S2	P03
Drawing Title:	HRD-AJM-00-XX-DR-L-5811	