


Section view of Fire Compartmentation to First Floor

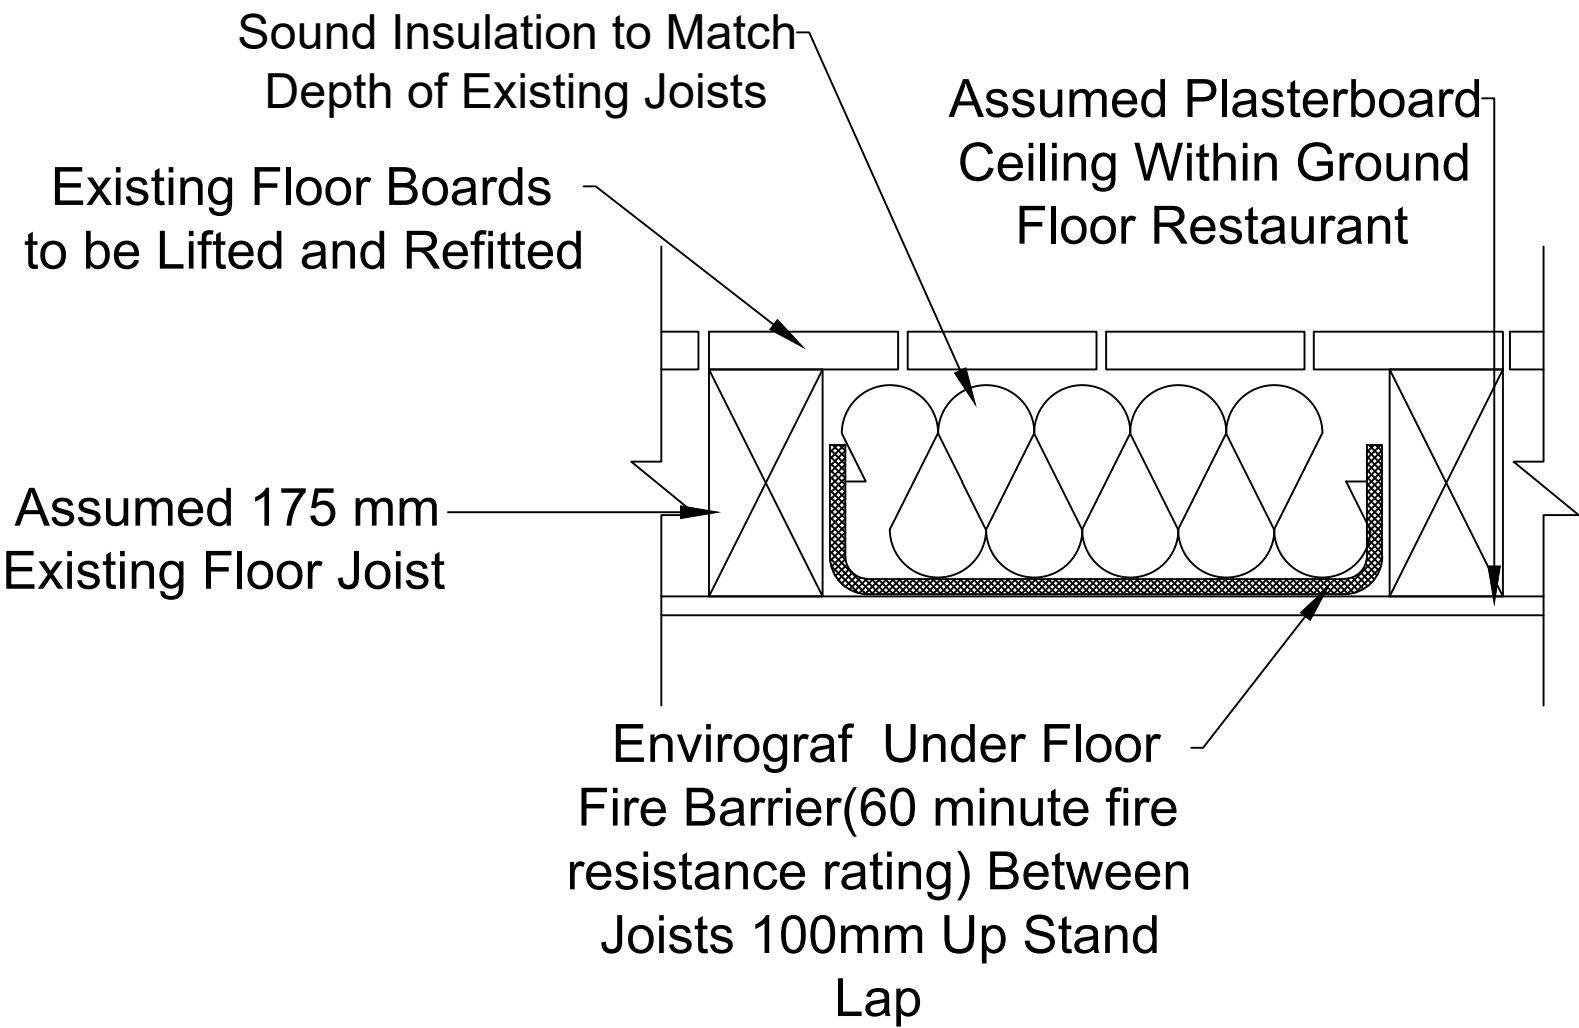

Client:
Lapwing Lane Holdings

Project:
101A Lapwing Lane, Manchester

Job:
Conversion of office to residential

Title:
Section view of Fire Compartmentation

Job No:
3762

File Name:

Drg No:
3762_07

Rev:
0

Date:
13/12/2024

Drawn by:
JW

Scale at A3:
1:5

Checked by:
SM



BUILDING & PROJECT
CONSULTANTS

UNIT 4
7 BURTON PLACE
MANCHESTER
M15 4PT

EDWARD PAVILION
ALBERT DOCK
LIVERPOOL
L3 4AF

CB CENTRE
99-103 LOMOND GROVE
CAMBERWELL
SE5 7HN

T: 0161 236 8133 T: 0151 318 2254 T: 0207 459 4165

www.bwpconsultants.co.uk

DO NOT SCALE THIS DRAWING. CHECK ALL DIMENSIONS ON SITE