


ELEVATIONS

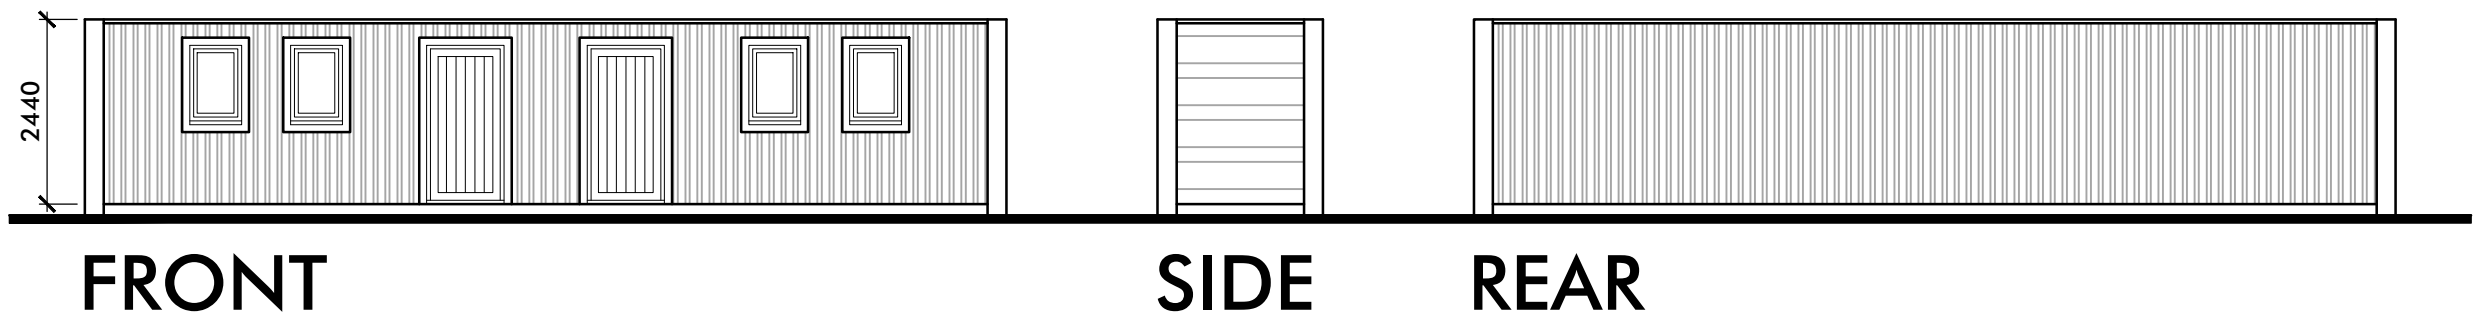

Revision Notes:

|         |                                                                   |       |          |          |            |
|---------|-------------------------------------------------------------------|-------|----------|----------|------------|
| CLIENT  | Knight, Tom                                                       |       |          |          |            |
| PROJECT | Proposed Sports & Leisure Facilities at                           |       |          |          |            |
|         | Wythenshawe Town FC, Timpson Rd, Wythenshawe, Manchester, M23 9LL |       |          |          |            |
| DRAWING | Storage Unit (Changing Facility) - Proposed Elevations            |       |          |          |            |
| DRAWN   | WA                                                                | DATE  | 22/01/25 | NUMBER   | 24/019/P05 |
| SCALE   | 1:100                                                             | SHEET | A3       | REVISION | -          |

