



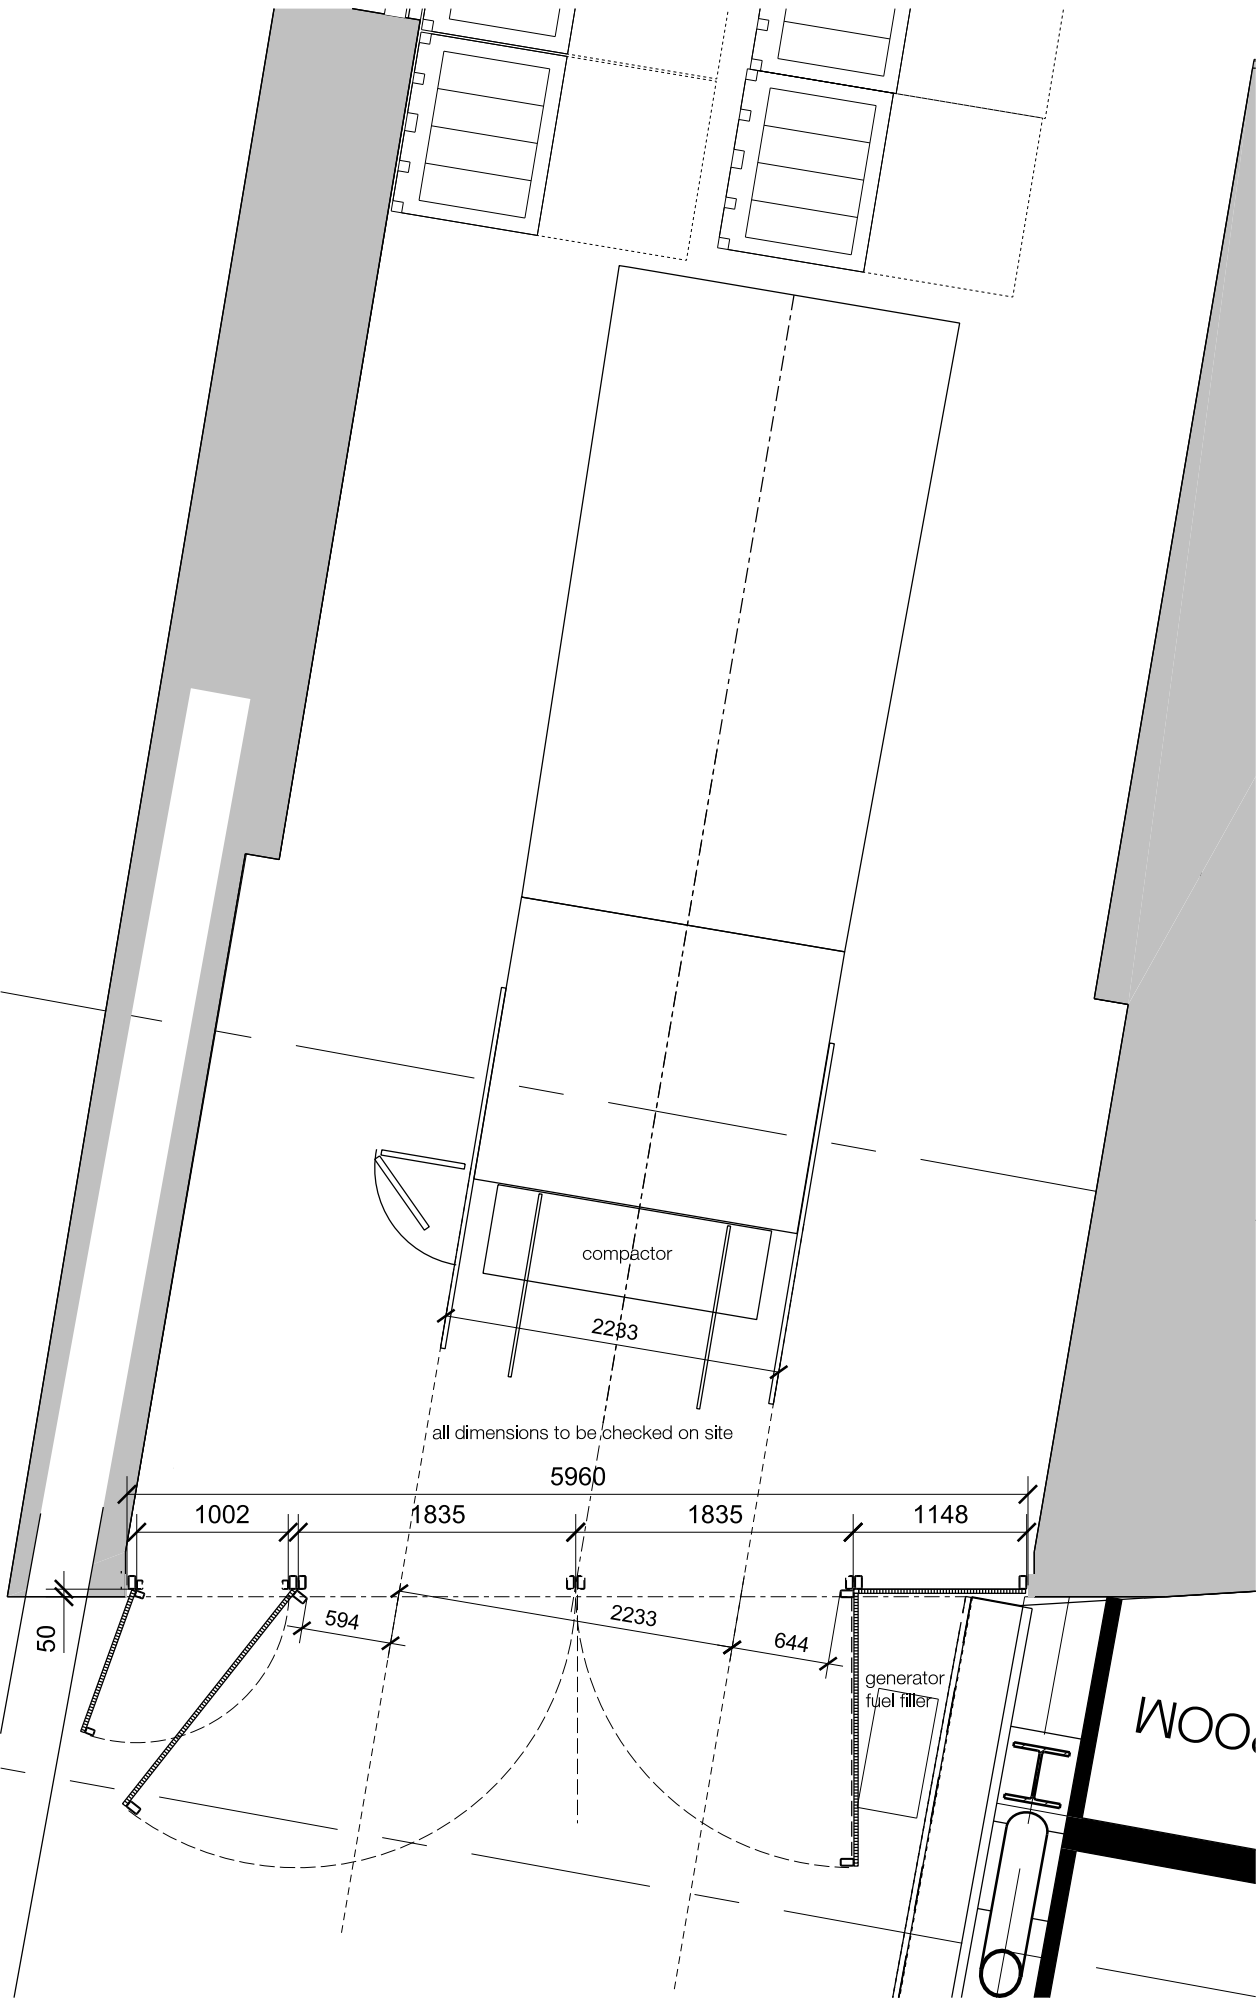

1 - Arch 1 - Plan
Scale 1:50

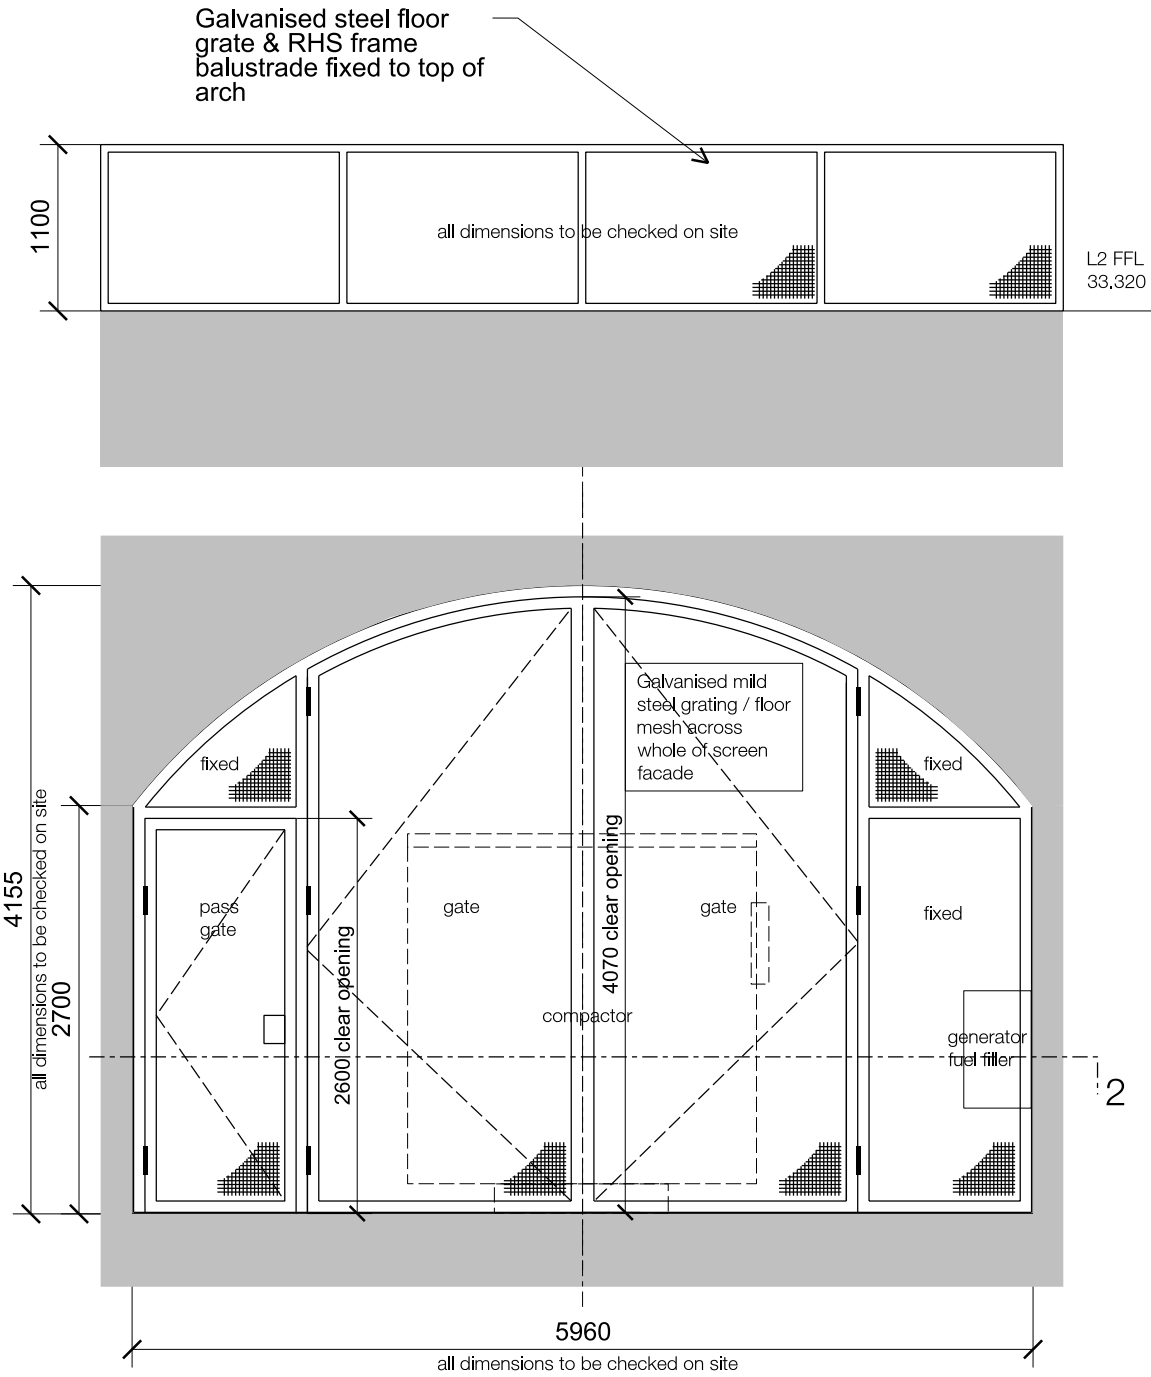

2- Arch 1 - Elevation
Scale 1:50

Metal gates & screen formed with galvanised steel rectangular hollow section frames (RHS) faced & braced with galv steel floor grating all welded construction.



Facing size 40x40x3mm with 25mm depth. Suitability of size to be confirmed by specialist fabricator.

Frame size fo RHS indicatively shown at 90x50&60x40mm. To be confirmed by specialist supplier. Smaller size preferred.

Large gate to be provided wiht shoot bolts + contact plates / containment for electronic access equipment . Door movement to be manual.

Personal gate to be manual operation + fitted with contact plates / containment for electronic access equipment.

NBS L20/621

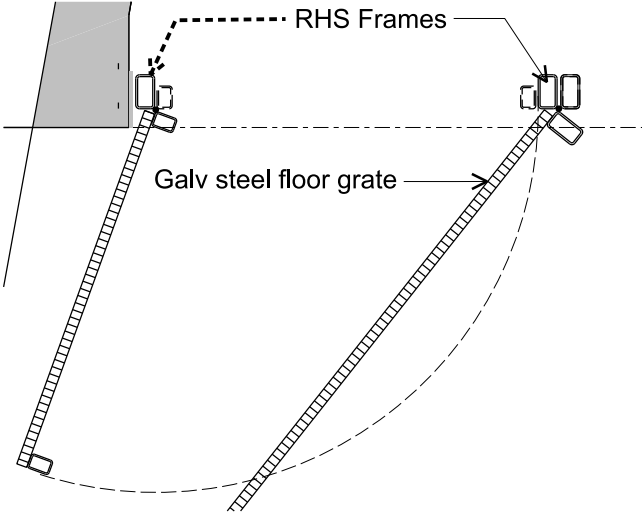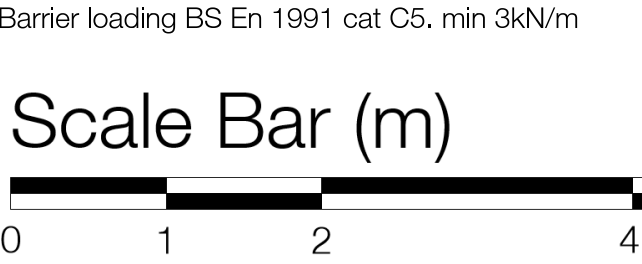

3- Design intent gate detail.
Scale 1:20

C03	Revised layout	tsw	LTA	12/05/22
C02	Barrier loading added	MME	LTA	31/03/22
Rev.	Purpose of Issue	Drawn	Checked	Date
Amendment				
Suitability				
Construction Issue				
Project				
Manchester City Council				
The Factory				
Manchester				
Drawing				
Arch 1				
External Gate Arrangement				
Drawing No.				
Project ID	Originator	Zone	Level	Type
MF	- RYD -	WH	GF	SK
Ryder Project No.				Scale at: A3
10264-00				1:50
Status				Revision
S4				C0 3
info@ryderarchitecture.com				
www.ryderarchitecture.com				
Ryder				