
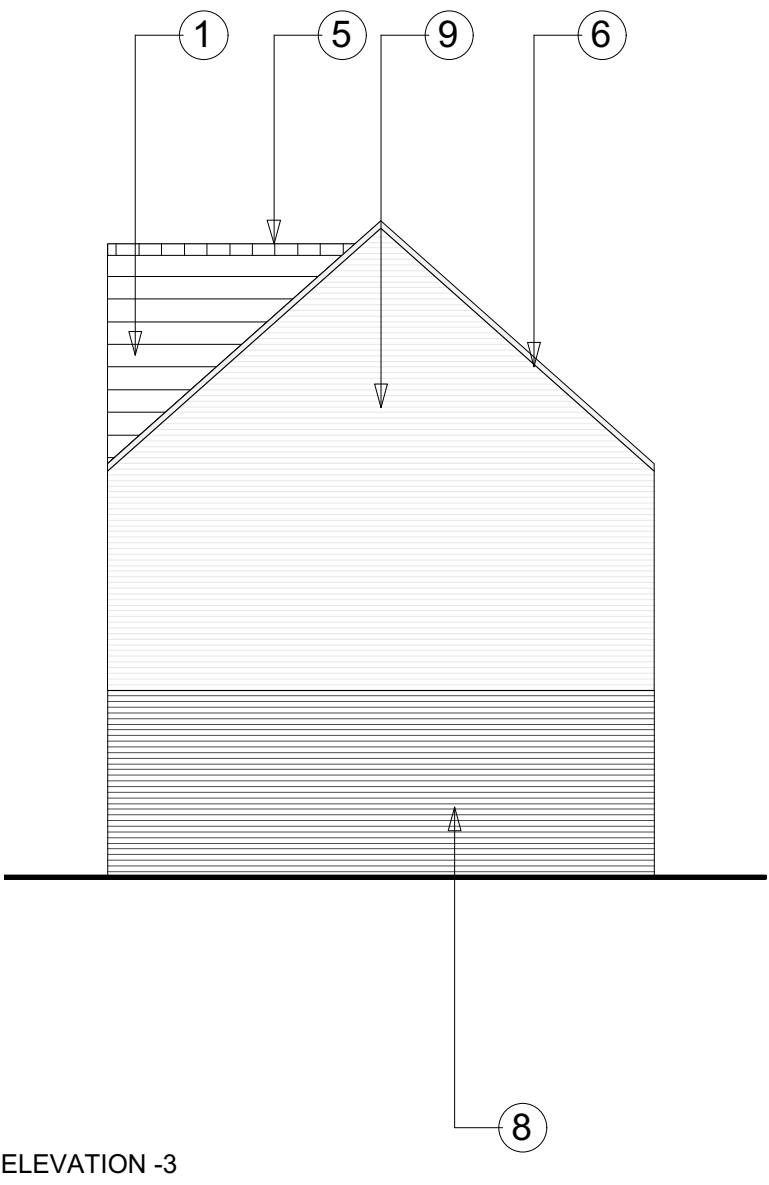
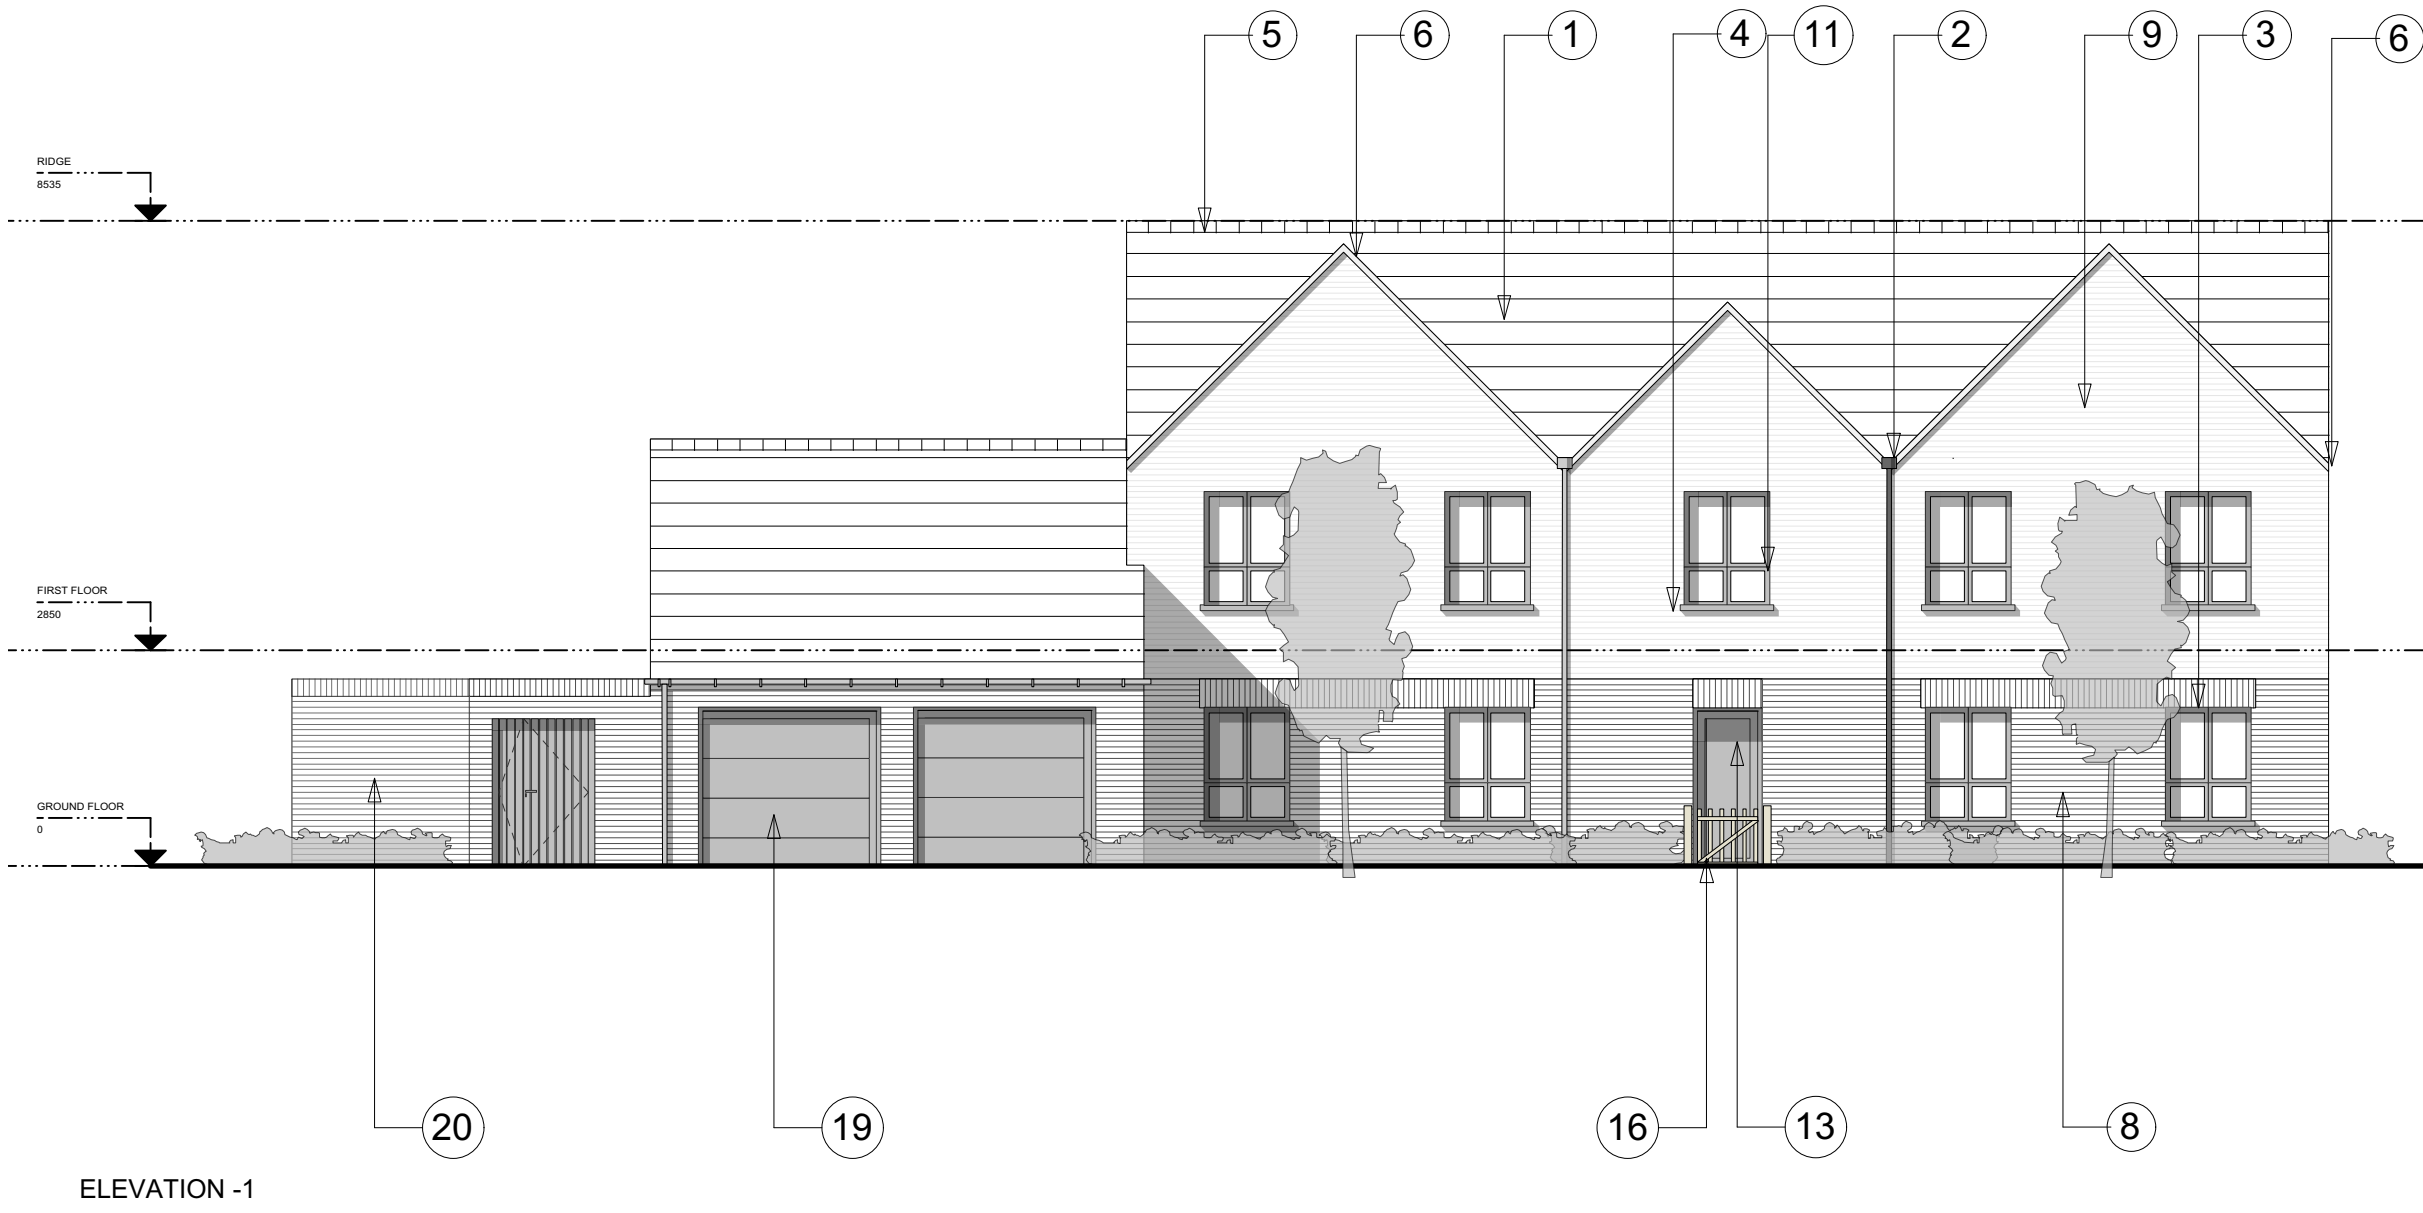


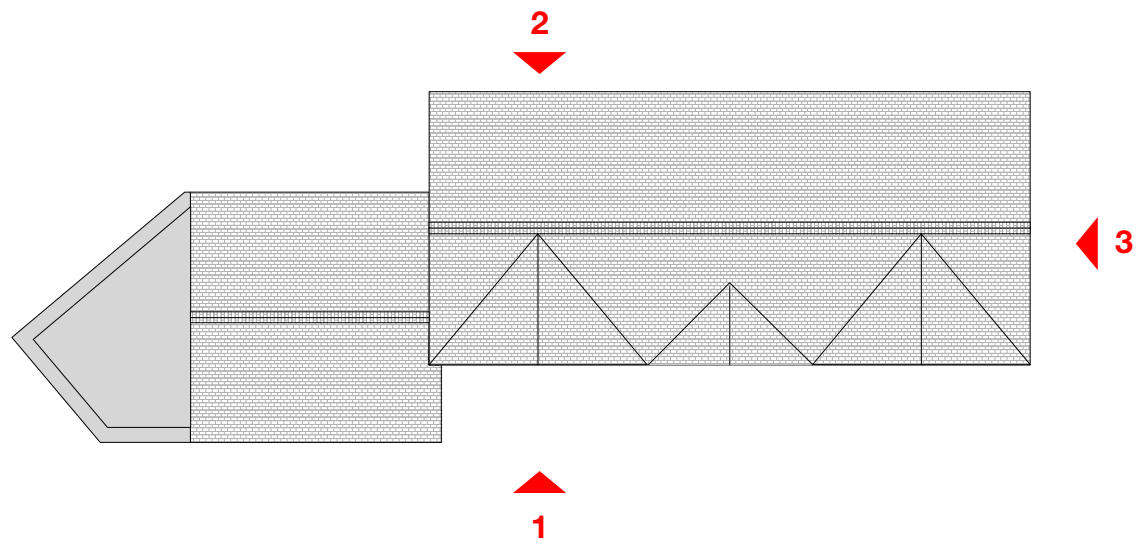

Materials key:

- 1. Grey roof tiles
- 2. Black rainwater goods
- 3. Soldier brick lintel
- 4. Pressed aluminium sill
- 5. Grey ridge capping
- 6. Grey dry verge
- 7. Aluminium clad dormers
- 8. Brick type 1
- 9. Brick type 2
- 10. Brick type 3
- 11. uPVC windows
- 12. uPVC rear door
- 13. Composite front door
- 14. Low level timber fence
- 15. Recessed panel
- 16. Low lvl timber gate
- 17. Cast stone sill
- 18. Brick clad dormer
- 19. Sectional overhead aluminium garage door
- 20. Brick boundary wall

BLOCK TYPE H ELEVATIONS
1:100

PLANNING

IMPORTANT NOTES:

A	27/01/25	ANNOTATIONS ADDED
REVISION	DATE	DESCRIPTION

CLIENT: VIEWS	
PROJECT: PROPOSED RESIDENTIAL DEVELOPMENT	
ADDRESS: BURNAGE CRICKET CLUB	
DRAWING TITLE: BLOCK TYPE H ELEVATIONS	
SCALE: 1:100	DATE: AUGUST 2024
DRAWING NO: A815_P_417A	

OLLIER SMURTHWAITE ARCHITECTS

40 King Street, Manchester, M2 6BA
T: 0161 883 0838
P: 0161 883 0839
E: mail@olliersmurthwaite.com