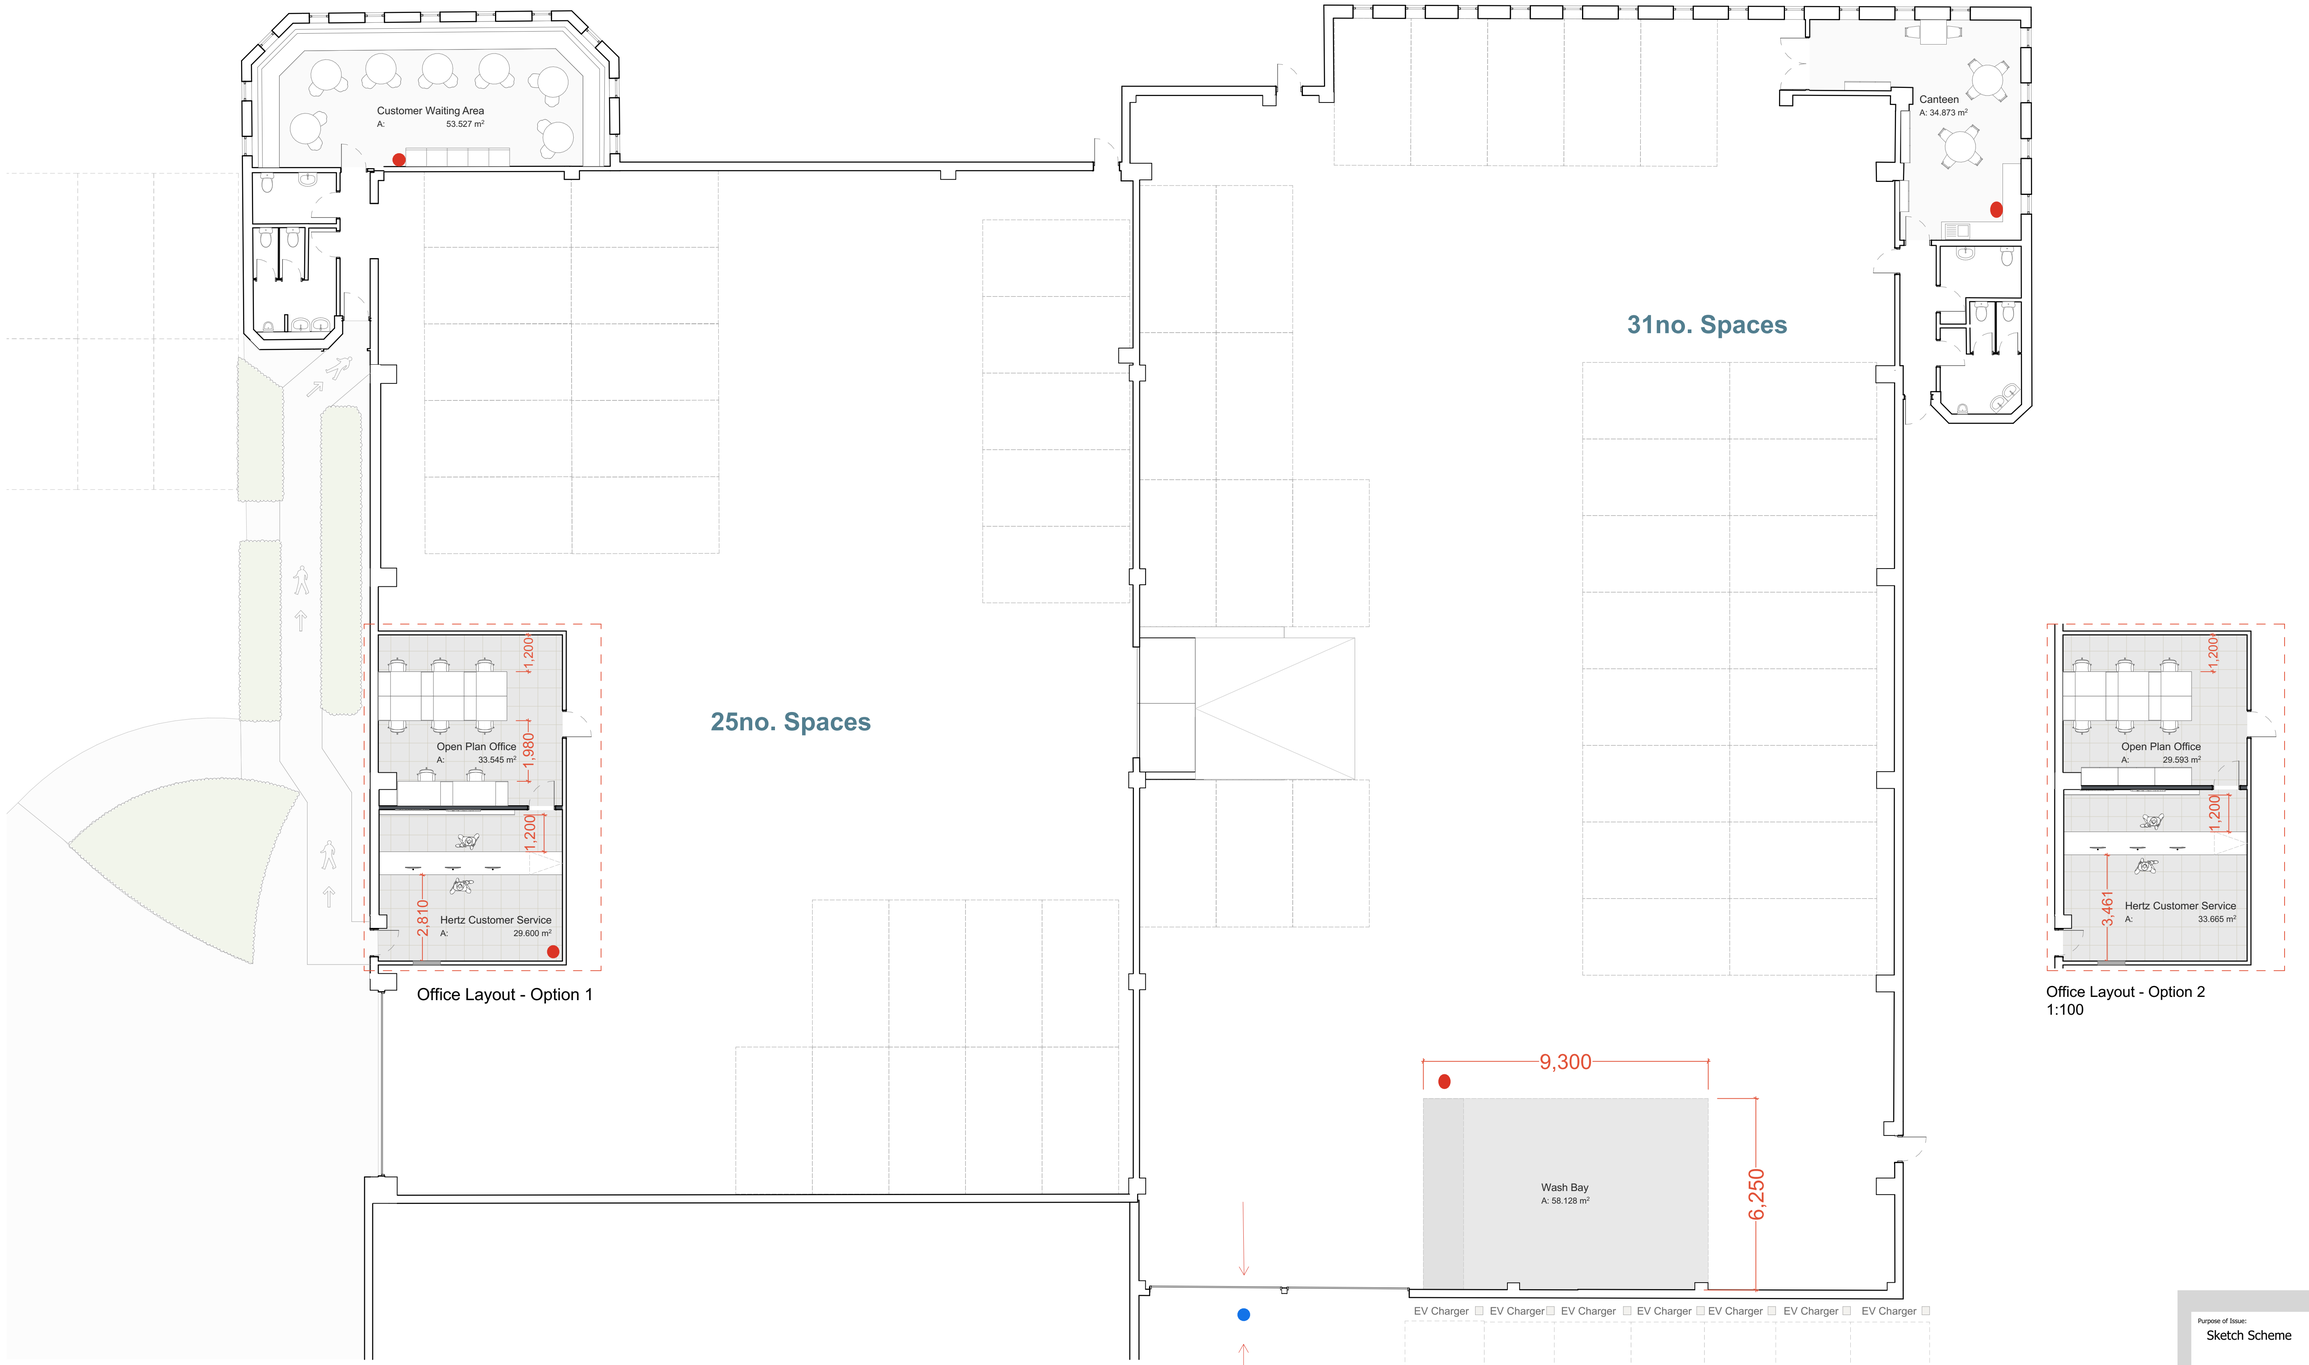


Office Layout - Option 1

Office Layout - Option 2
1:100

Location plan of bin storage and vehicle collection point for waste

GF-Ground Floor
1:100

0 1 2 3 4 5 6 7 8 9 10

Key:

- Vehicle collection point
- Location of bins
- Vehicular access point

Refurbishment

Proposed Option 1

Unit 7 & 8 Ringway Trading Estate Manchester M22 5LH.

AT Architects, Kingsley House, 63 Holly Walk, Leamington, Warwickshire, CV32 4JG
01926 452 333 admin@atarchitects.co.uk www.atarchitects.co.uk

CD | 07/01/2025

Purpose of Issue: Sketch Scheme

Drawn by: CD | Scale: 1:50, 1:100 | Size: A1

Drawing No: 1858-0300-02 | Rev:

Sketch Scheme

ATARCHITECTS