
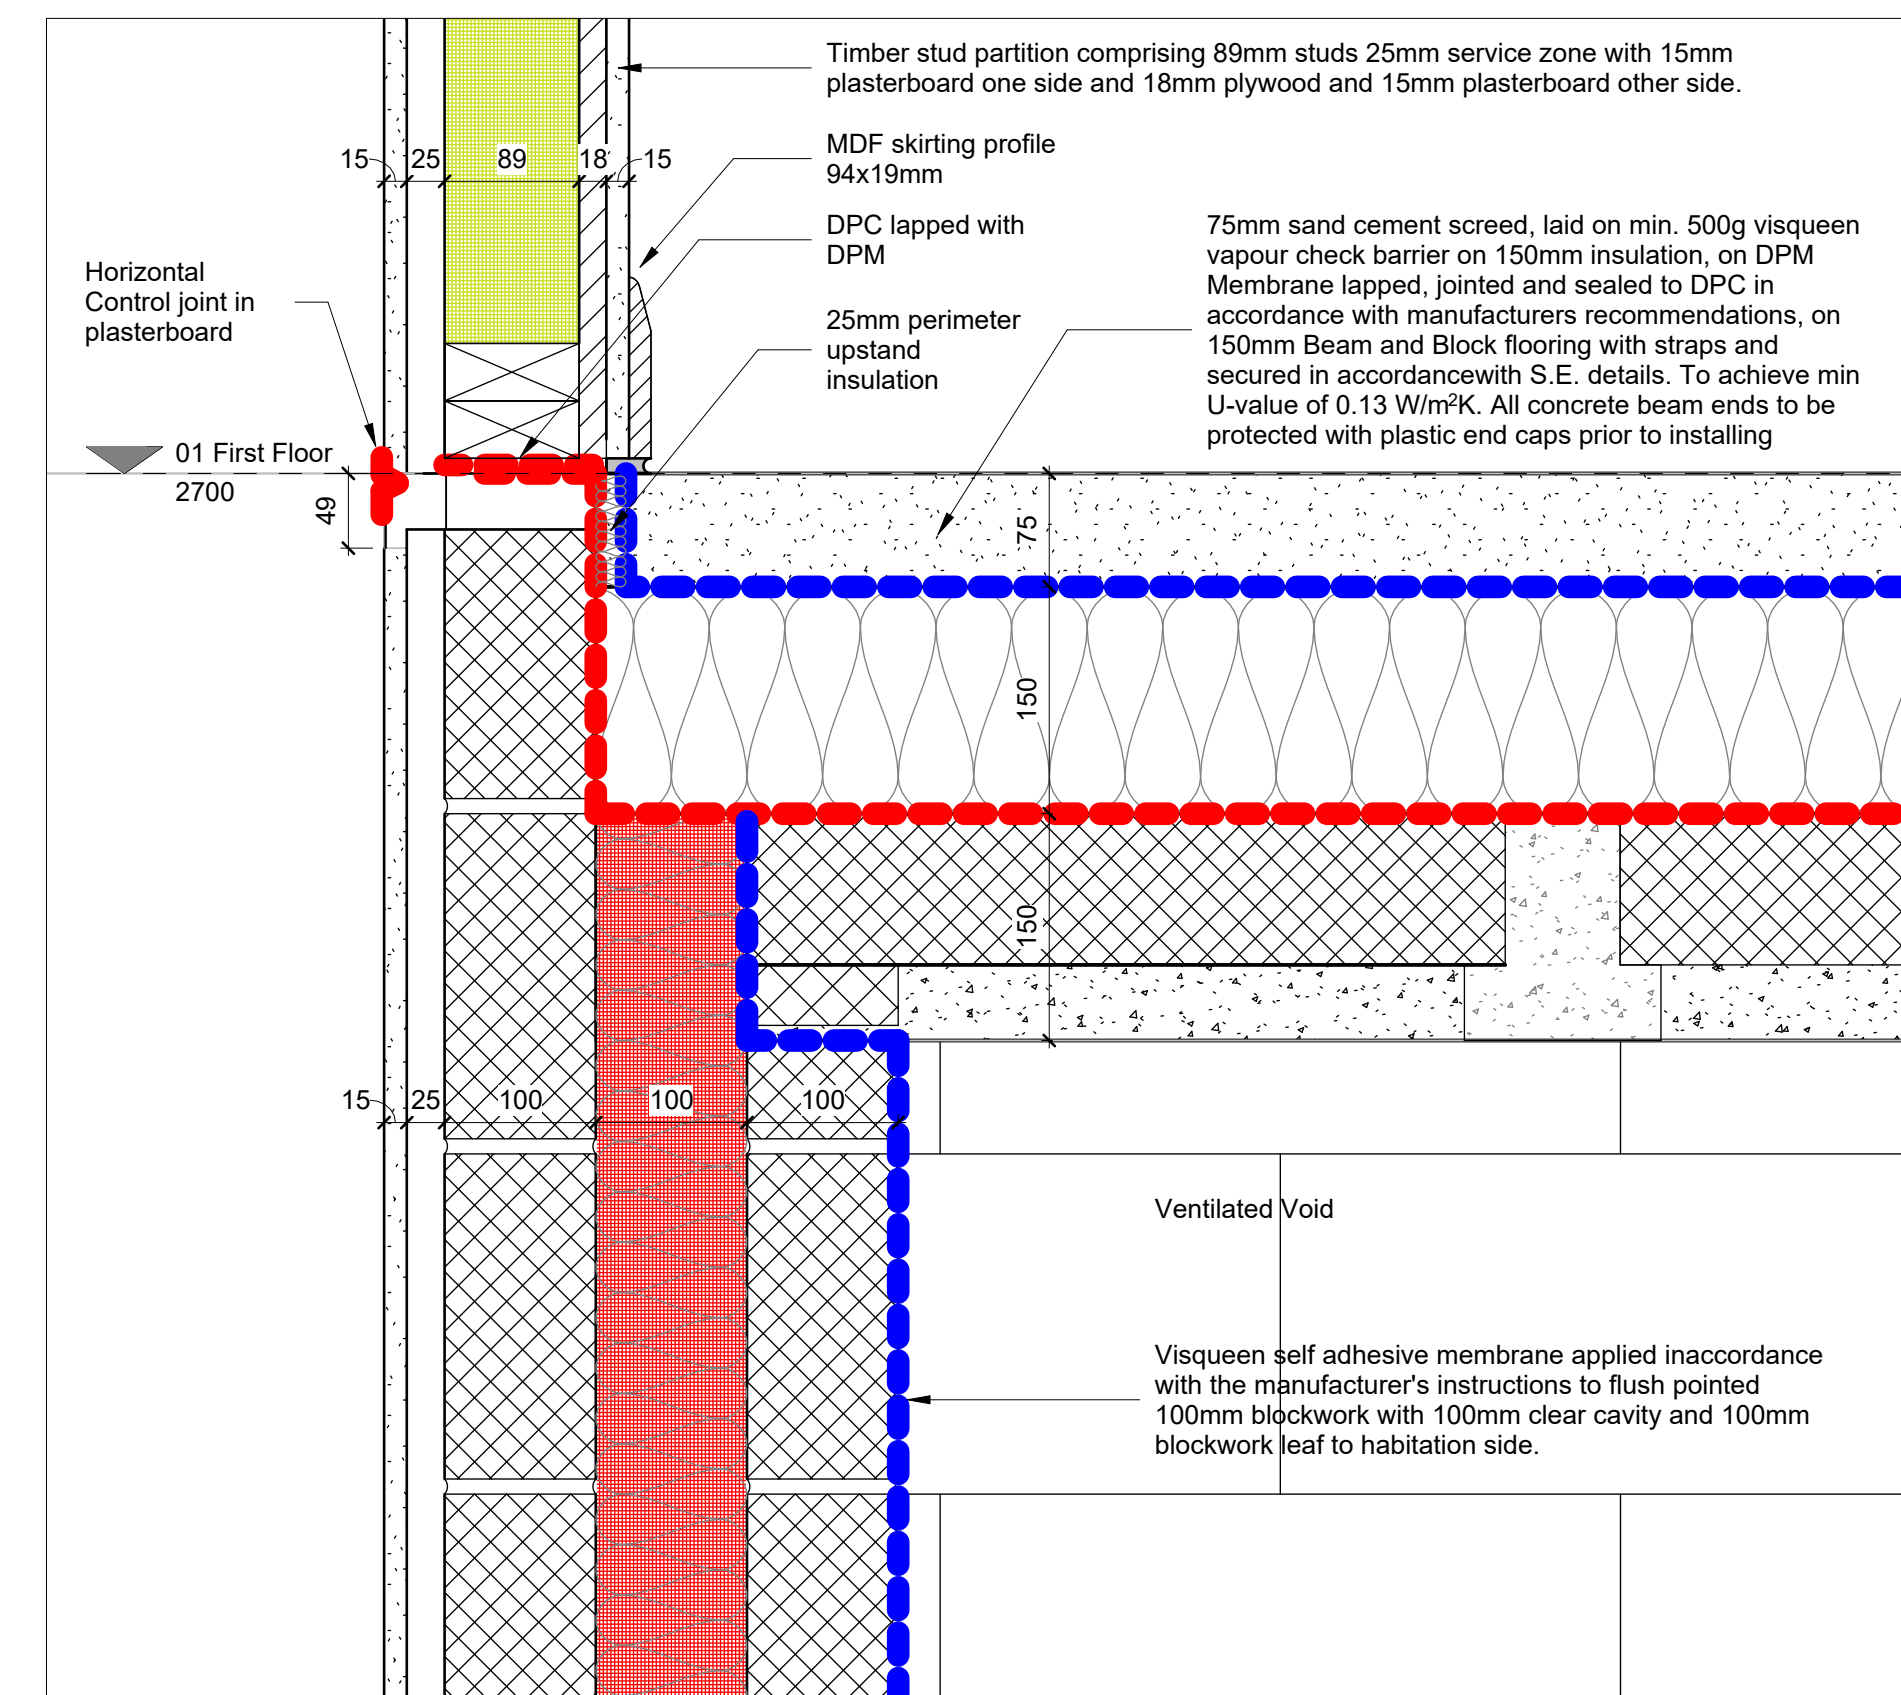
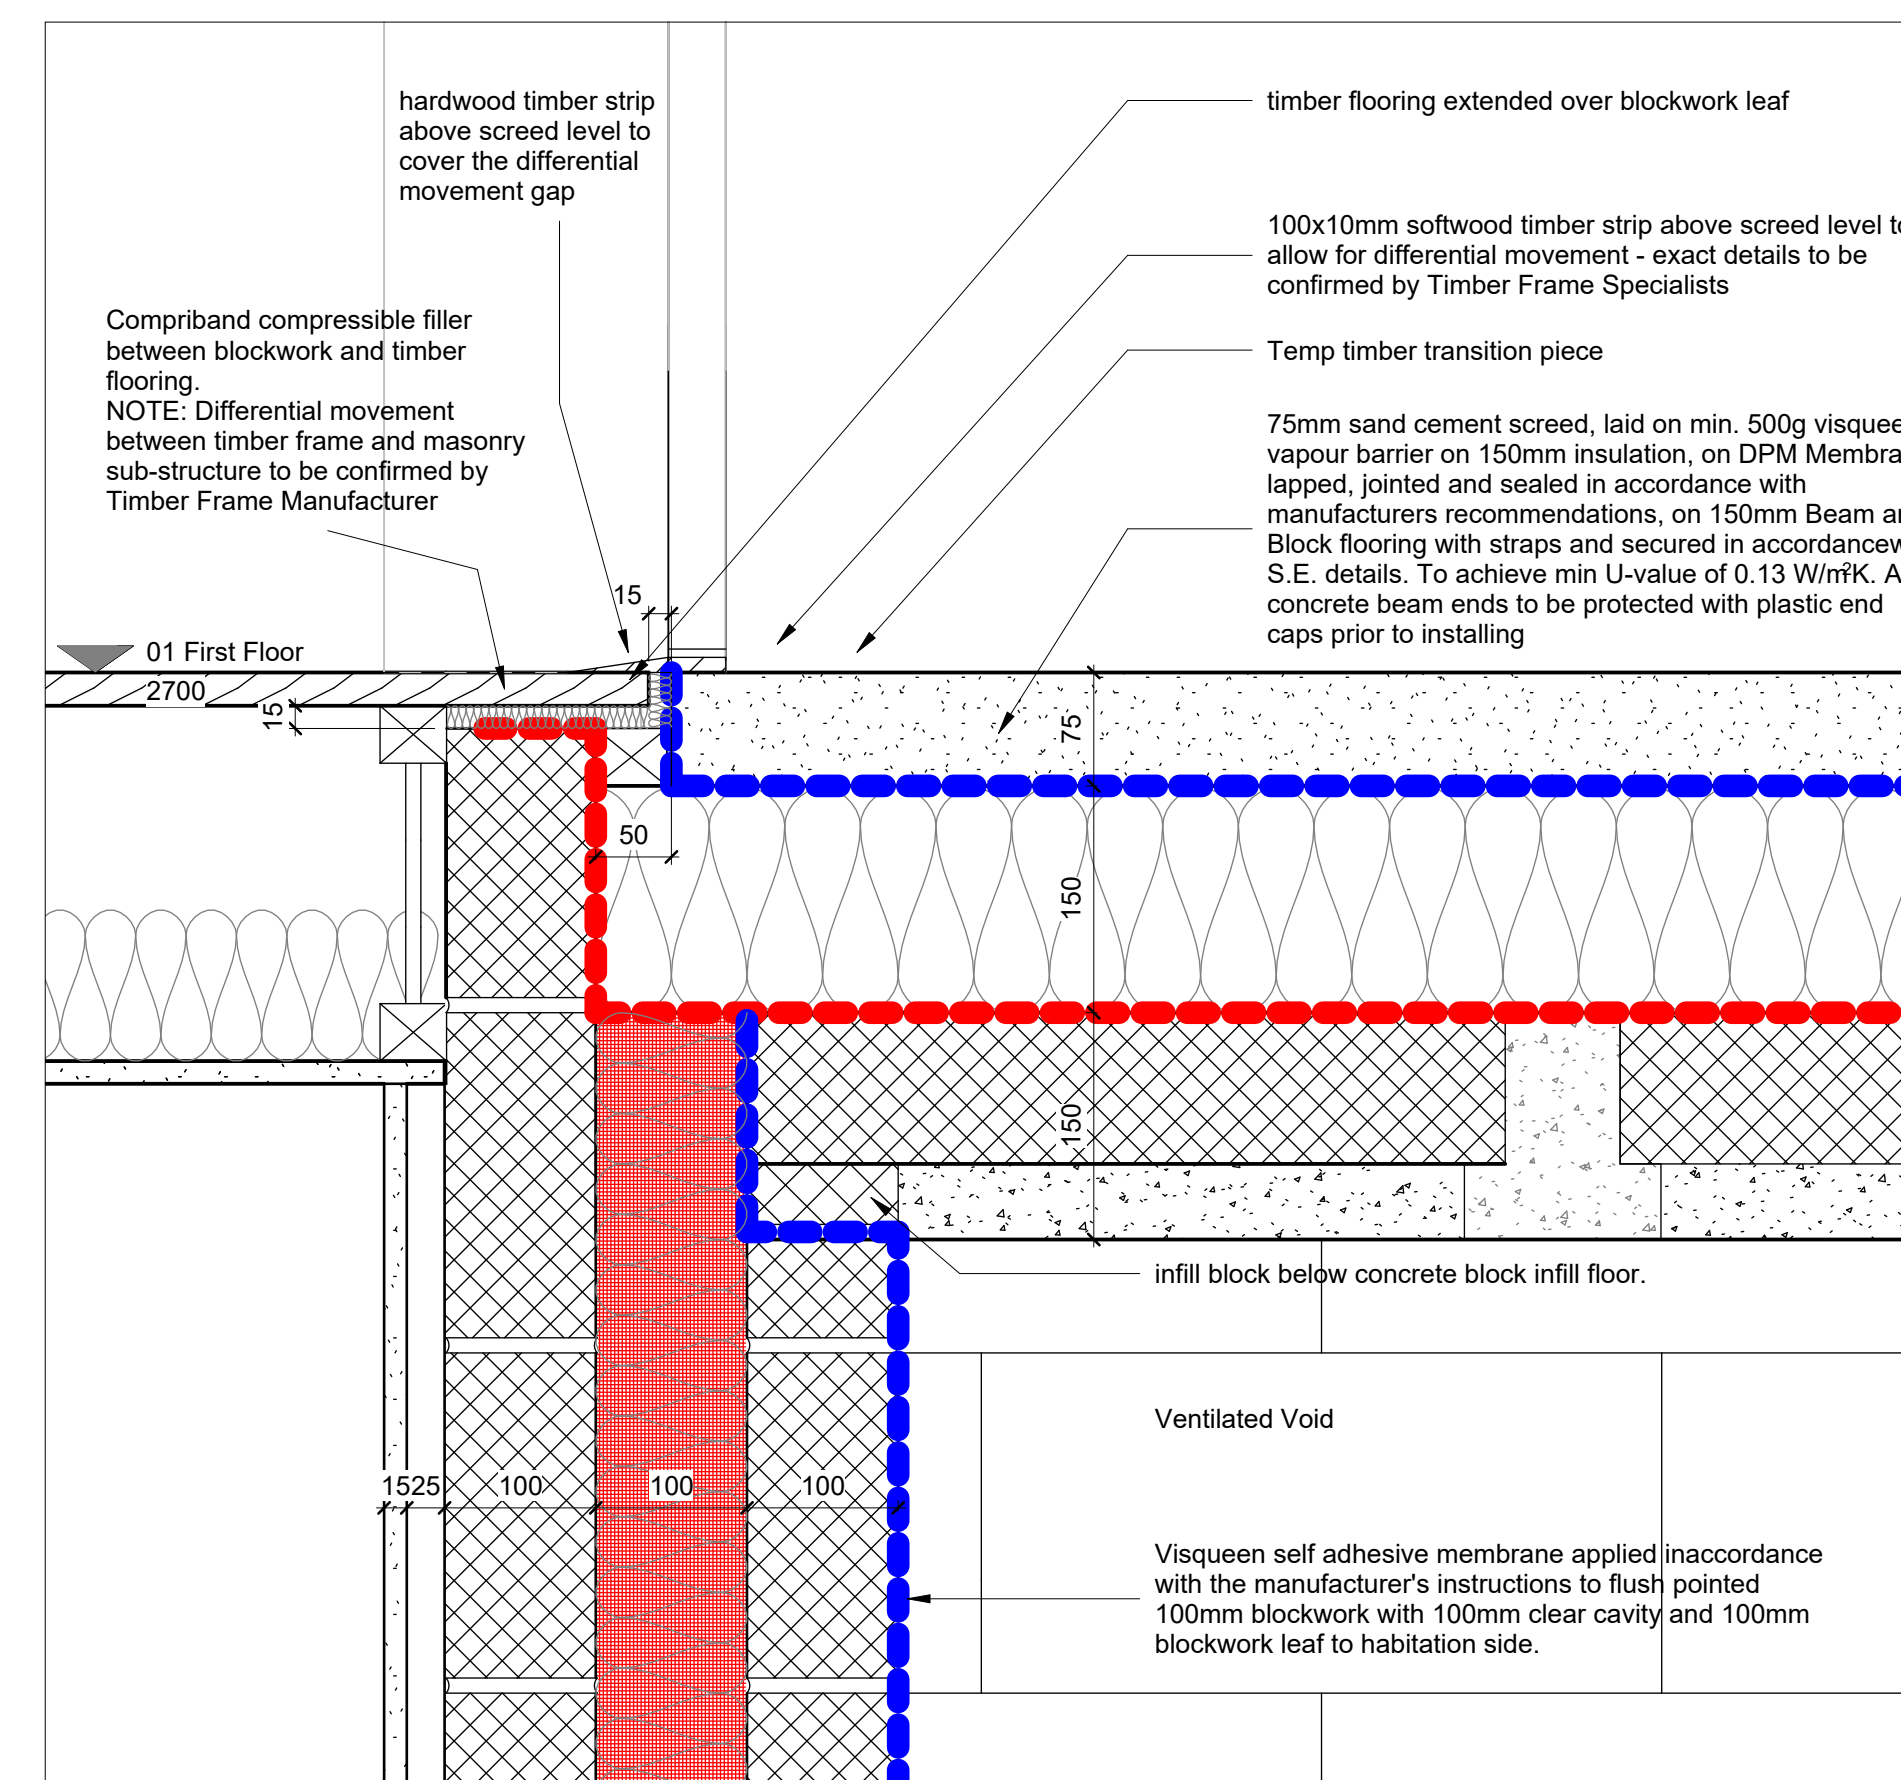


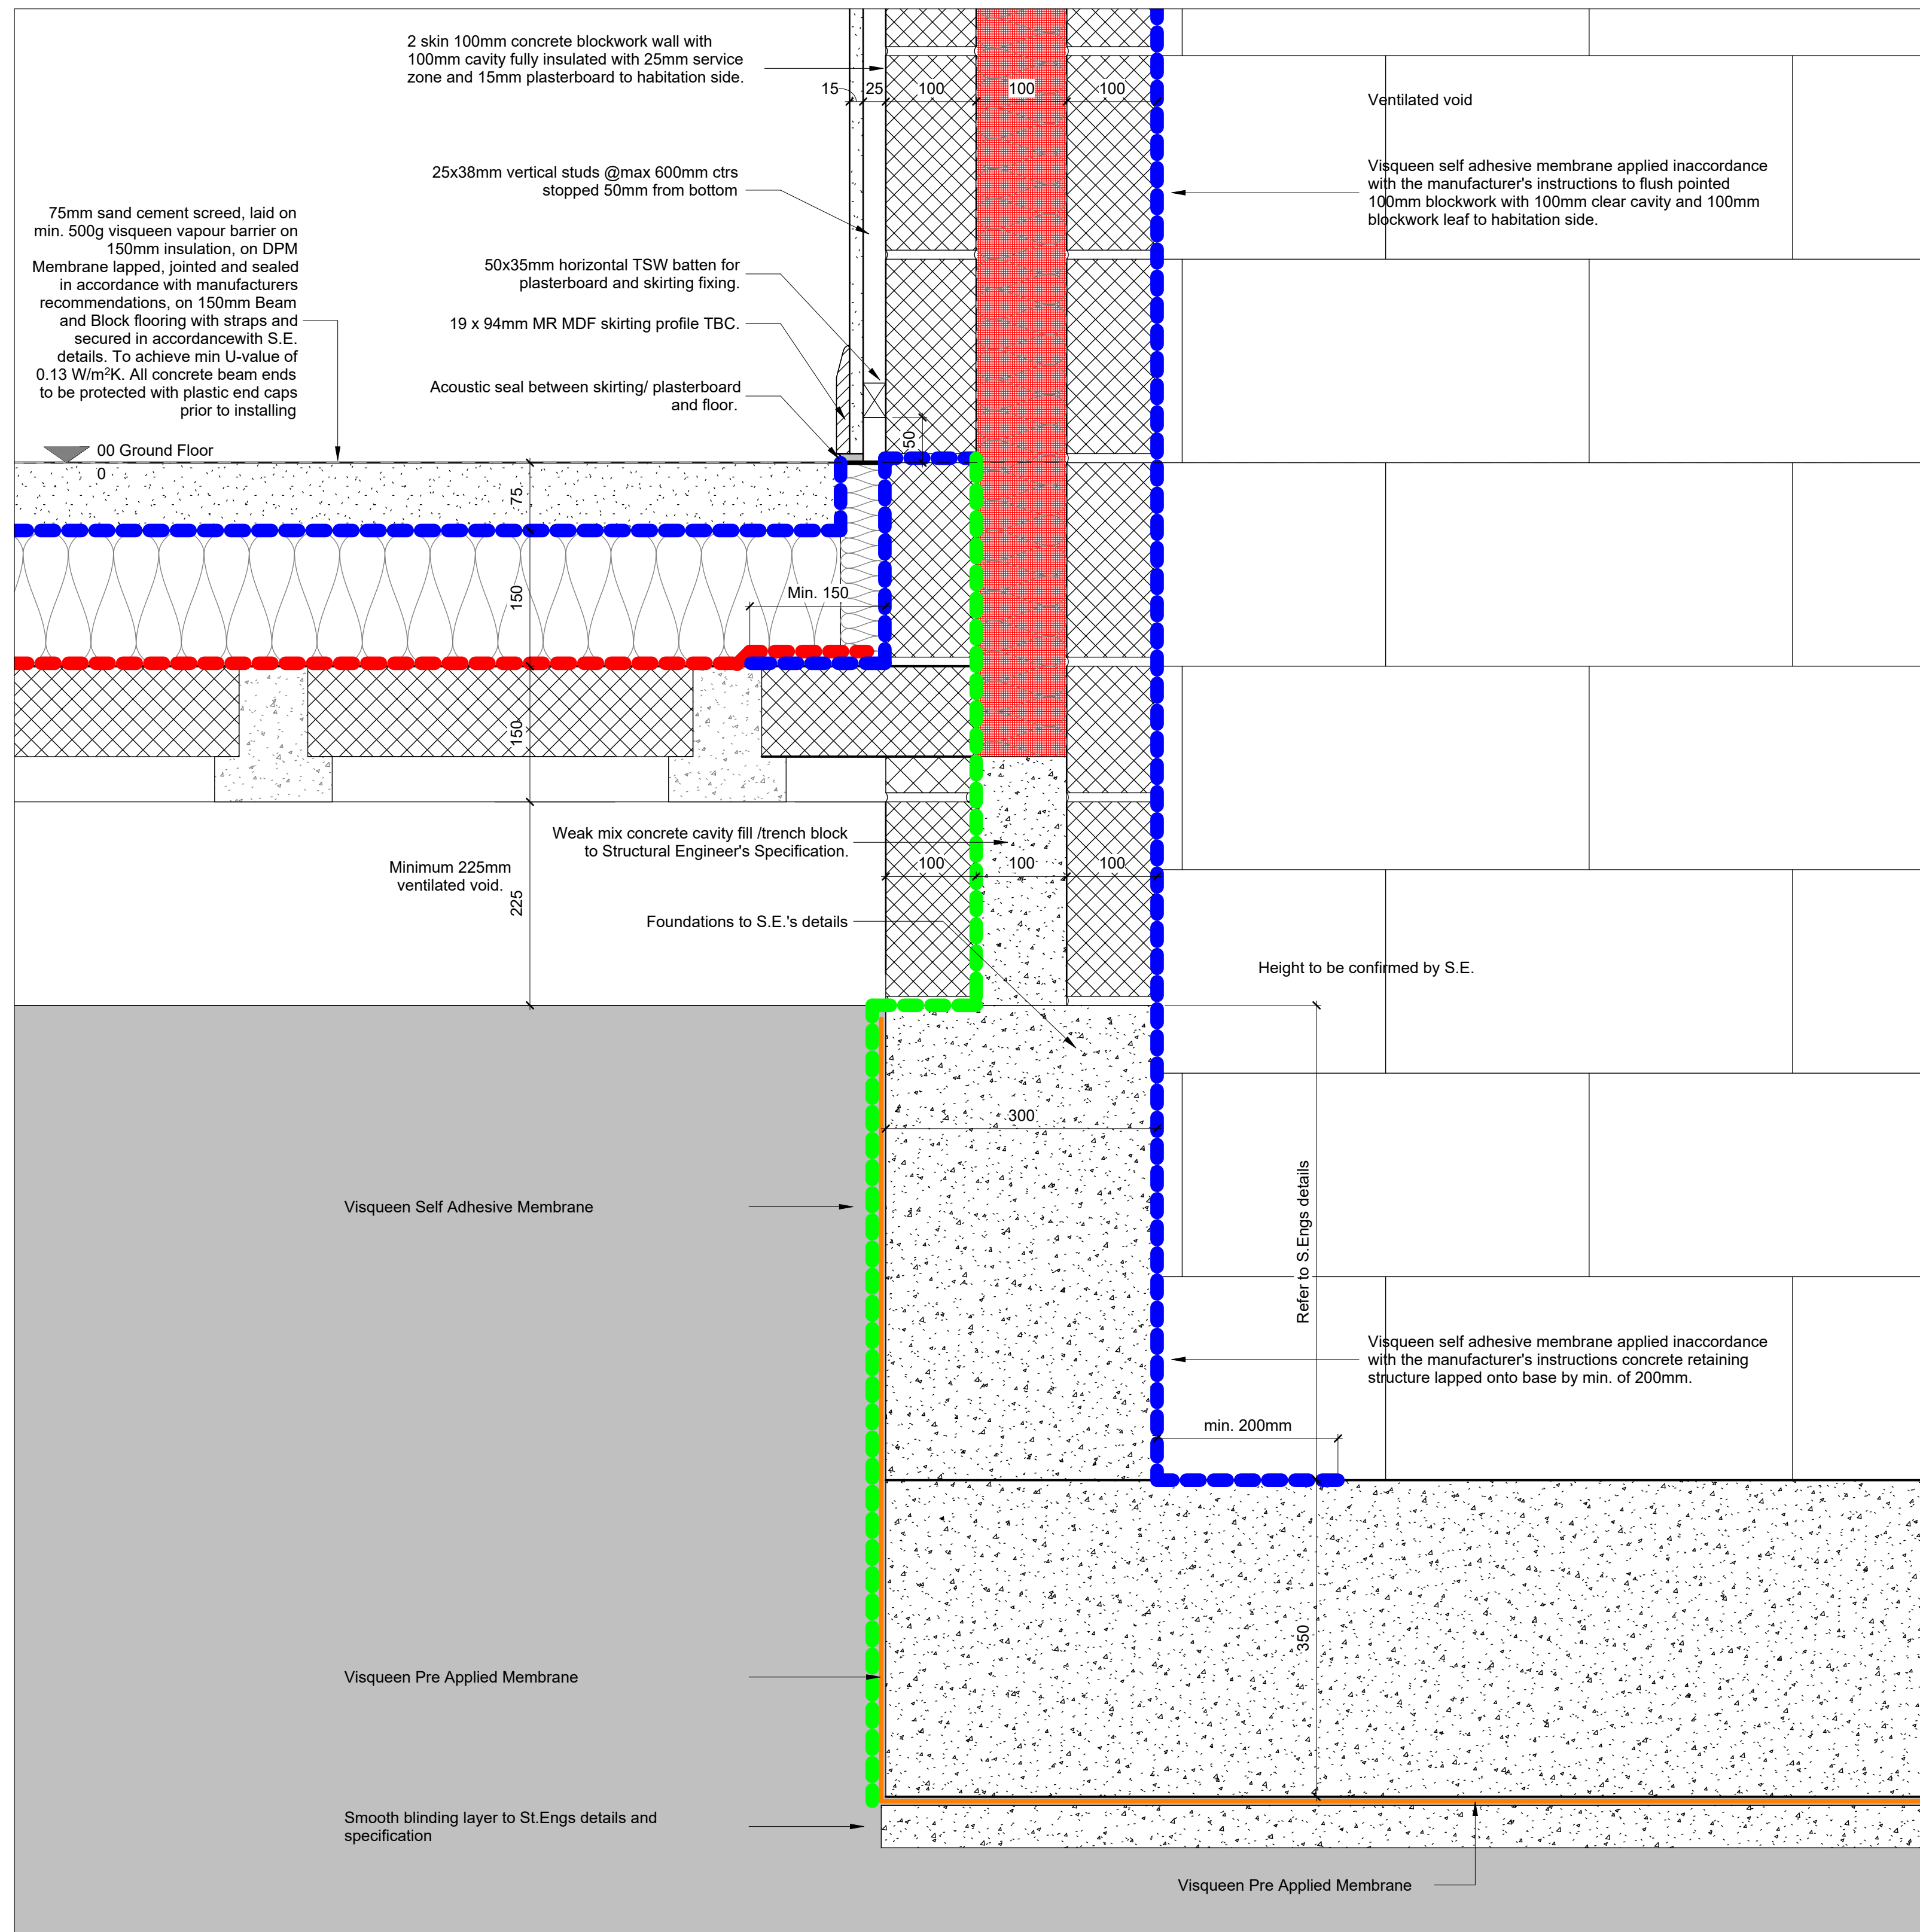

© Bowker Sadler Partnership Limited

This drawing is the subject of copyright which vests in Bowker Sadler Partnership Limited. It is an infringement of copyright to reproduce this drawing, by whatever means, including electronic, without the express written consent of Bowker Sadler Partnership Limited which reserves all its rights.

Bowker Sadler Partnership Limited asserts its rights to be identified as the author of this design

- Drawing not to be scaled
- Report Errors and Omissions to the Architect.
- Check all dimensions on site
- Drawing to be read in conjunction with the Health and Safety Plan and all relevant Risk Assessments

NOTE:

Details for the waterproofing are based on information provided by Visqueen Building Products.

All Visqueen materials must be installed in strict accordance with the Visqueen Product Datasheets.

Timber Frame Details to be confirmed by the Timber
Frame Specialists Donaldsons.

Timber Frame Specialists to confirm the details of the Differential Movement between the Timber Frame and the Masonry Construction.

For Structural Design refer to Structural Engineer - Pell Frischmann detailed drawings for the sub-structure works.

Rev.	Date	Drn.	Chkd.
------	------	------	-------

BowkerSadler

Project
Longhurst Road, Blackley

Client
Great Places Housing
Group

Drawing Houses Typical Section Details 6

Scale	Sheet Size	Drawn	Checked	Date
1 : 5	@ A1	ACo	CP	22.04.24

Project No.	Originator	Zone	Level	Form	Discipline	Number	Revision
20-043	- BSA -	X -	X -	DR -	A -	6107	

Status

Construction

Hatherlow House, Hatherlow, Romiley, Stockport, SK6 3DY
0161 406 7333 office@bowker-sadler.co.uk www.bowker-sadler.co.uk