




SIGN 06 & 07 & 11
SCALE 1:20 @ A0
Fret cut aluminium panel with internally illuminated push through letters.
Sign Projects 50mm from the facade

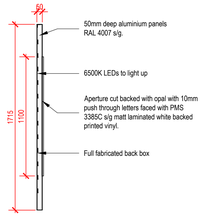

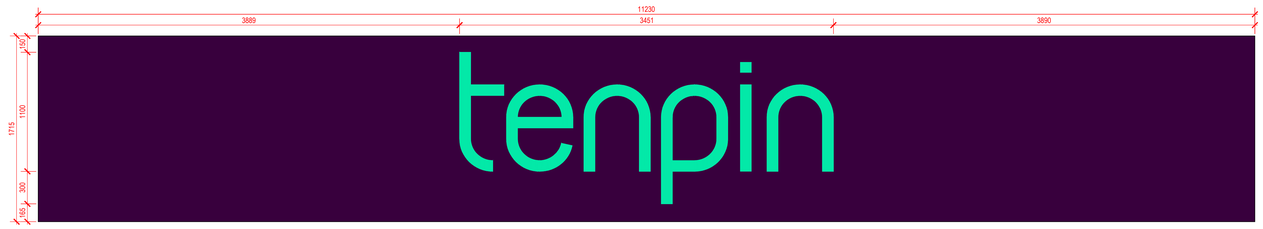


SIGN 08
SCALE 1:20 @ A0
Fret cut aluminium panel with internally illuminated push through letter.
Sign projects 50mm from the facade



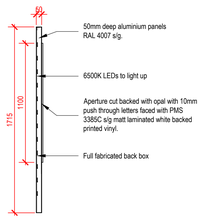


SIGN 09
SCALE 1:20 @ A0
Fret cut aluminium panel with internally illuminated push through letter.
Sign projects 50mm from the facade



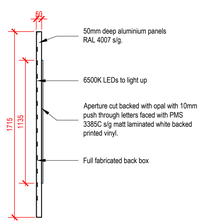

SIGN 10
SCALE 1:20 @ A0
Fret cut aluminium panel with internally illuminated push through letter.
Sign projects 50mm from the facade

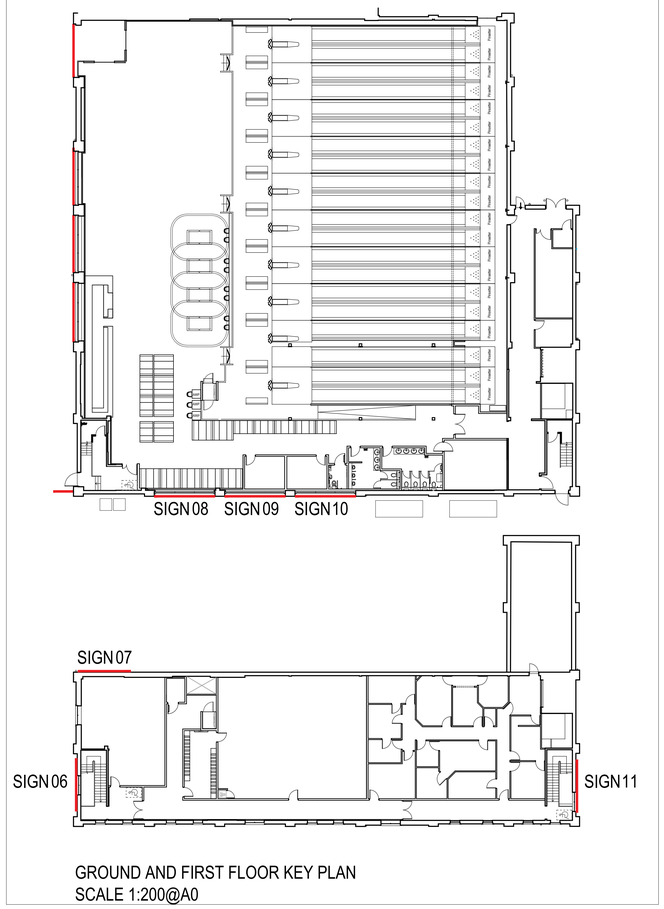

GROUND AND FIRST FLOOR KEY PLAN
SCALE 1:200@A0

1m 2.5m

REVISION DATE

bignell shacklady ewing
Architects Interior Designers
95 Spencer Street, Birmingham, B18 6DA
0121 523 1121 | www.bignellshackladyewing.com

Client
Tenpin Limited

Job
Harpurhey

Drawing Title
Signage Details

Scale
As Noted @ A0

Date
January 2024

Drawn By
MIW

Job Number
2024-2043

Drawing Number.
2043-204

Status
Preliminary

Bignell Shacklady Ewing shall have no liability whatsoever in respect of any claim, loss, liability or other cost arising directly or indirectly out of, or in connection with, any aspect of the fire safety or fire performance of a building, including combustibility, fire protection, fire resistance of any external cladding or roofing system or internal fire protection.

Copyright is reserved by them and the drawing is issued on the condition that it is not copied, reproduced, retained or disclosed to the consent in writing of Bignell Shacklady and Ewing Ltd. Figured dimensions to take preference over those scaled. All dimensions to be checked on site before commencement of any work or shop drawings. This drawing is to be read in conjunction with the specification when existing.

RIBA Chartered Practice